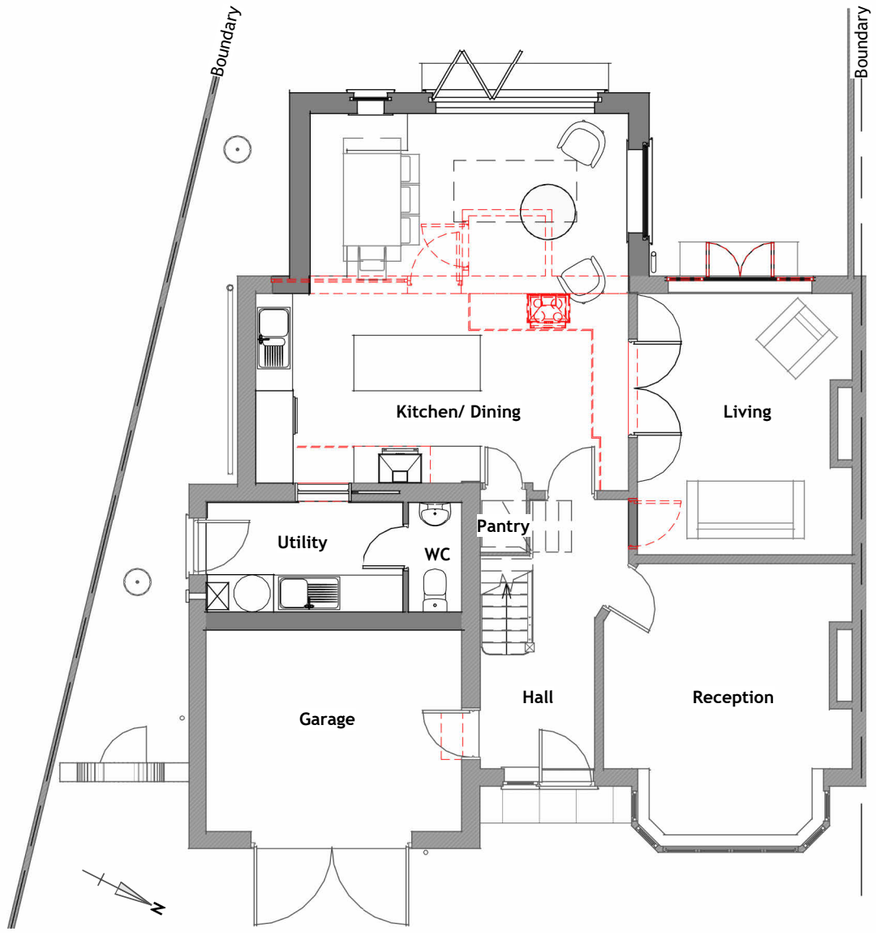

Proposed Ground Level Plan

General Arrangement | 00-FFL | Scale 1 : 100

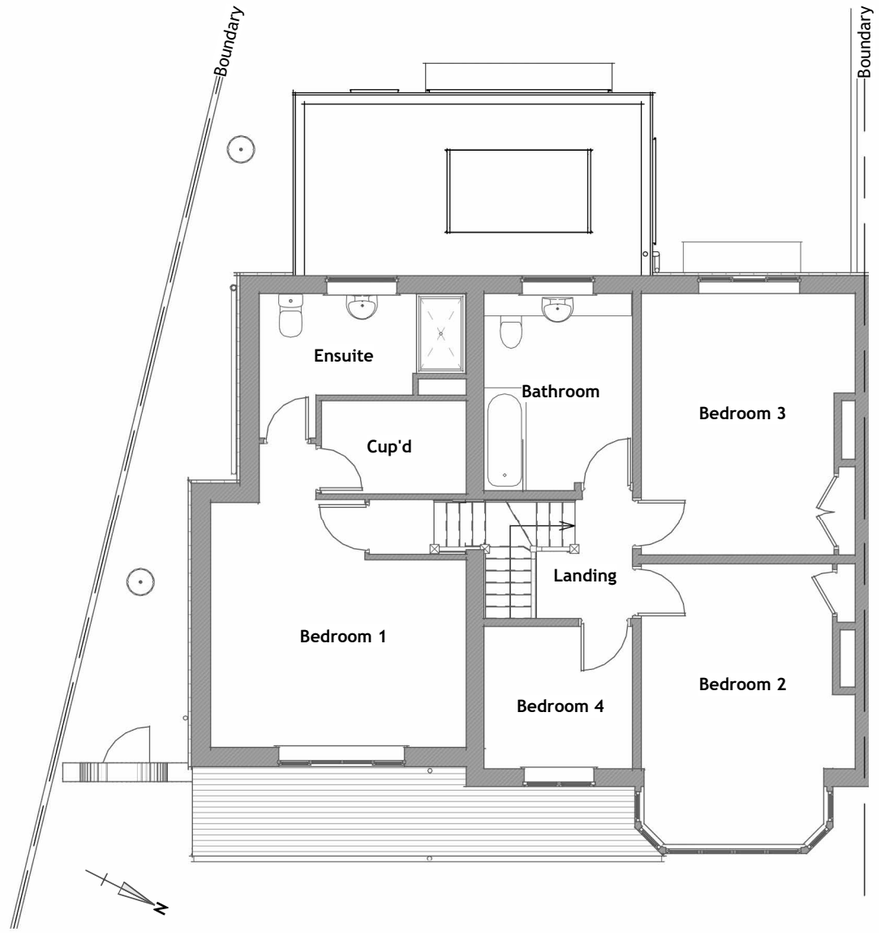

Proposed First Level Plan

General Arrangement | 01-FFL | Scale 1 : 100

Scale 1 : 100

0 1,000 2,000 3,000 5,000

0 10 20 30 50

Copyright © 2023 Michael Aubrey Partnership Ltd. (MAPL)

30/07/2024 11:23:57

Sheet Notes

a. the drawing is copyright protected and may not be used, reproduced or relied upon by any third party except as explicitly agreed by MAPL
b. all dimensions are in millimetres unless noted otherwise
c. all measurements must be obtained from stated dimensions only and checked before ordering any materials. Measurements must not be scaled off the drawing except for Local Authority Planning application purposes
d. all drawings must be read in conjunction with all other project drawings and any discrepancies reported immediately for clarification
e. full schedules, specification notes and legends are located on drawings numbered '900' to '999' (900 series)

Rev	Date	By	Description
0	30.07.2024	HB	First issue

michael aubrey partnership
• 0118 962 9666 • www.mapl.co.uk

Client

Hester Tilbury

Project Address

6 Kenilworth Avenue, Reading, Berkshire. RG30 3DN

Project Description

Single Storey Extension & Part Garage Conversion

Sheet Title

Plans - Ground & First Level - Proposed GA

Sheet Ref.	MAP-C4885-211	Rev.	0
Project Ref.	C4885	Date	30.07.2024
Drawn by	HB	Checked by	CB
Scale	1 : 100	Sheet Size	A3