

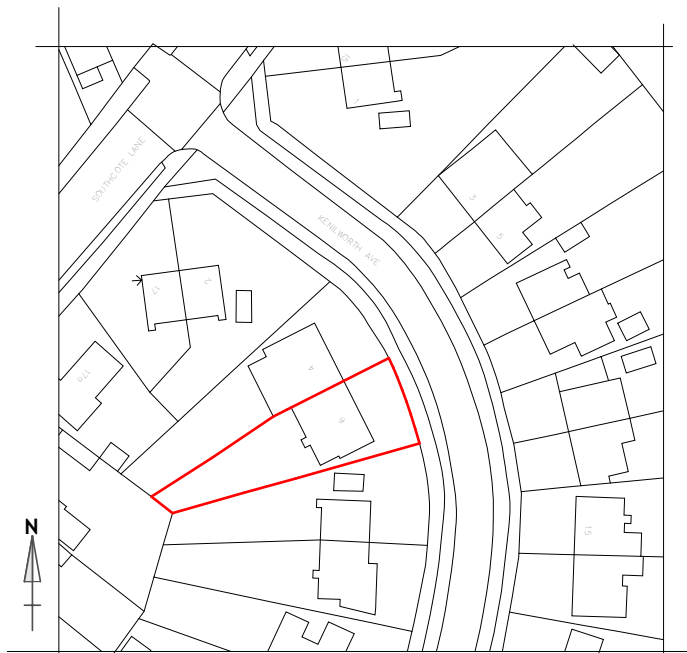
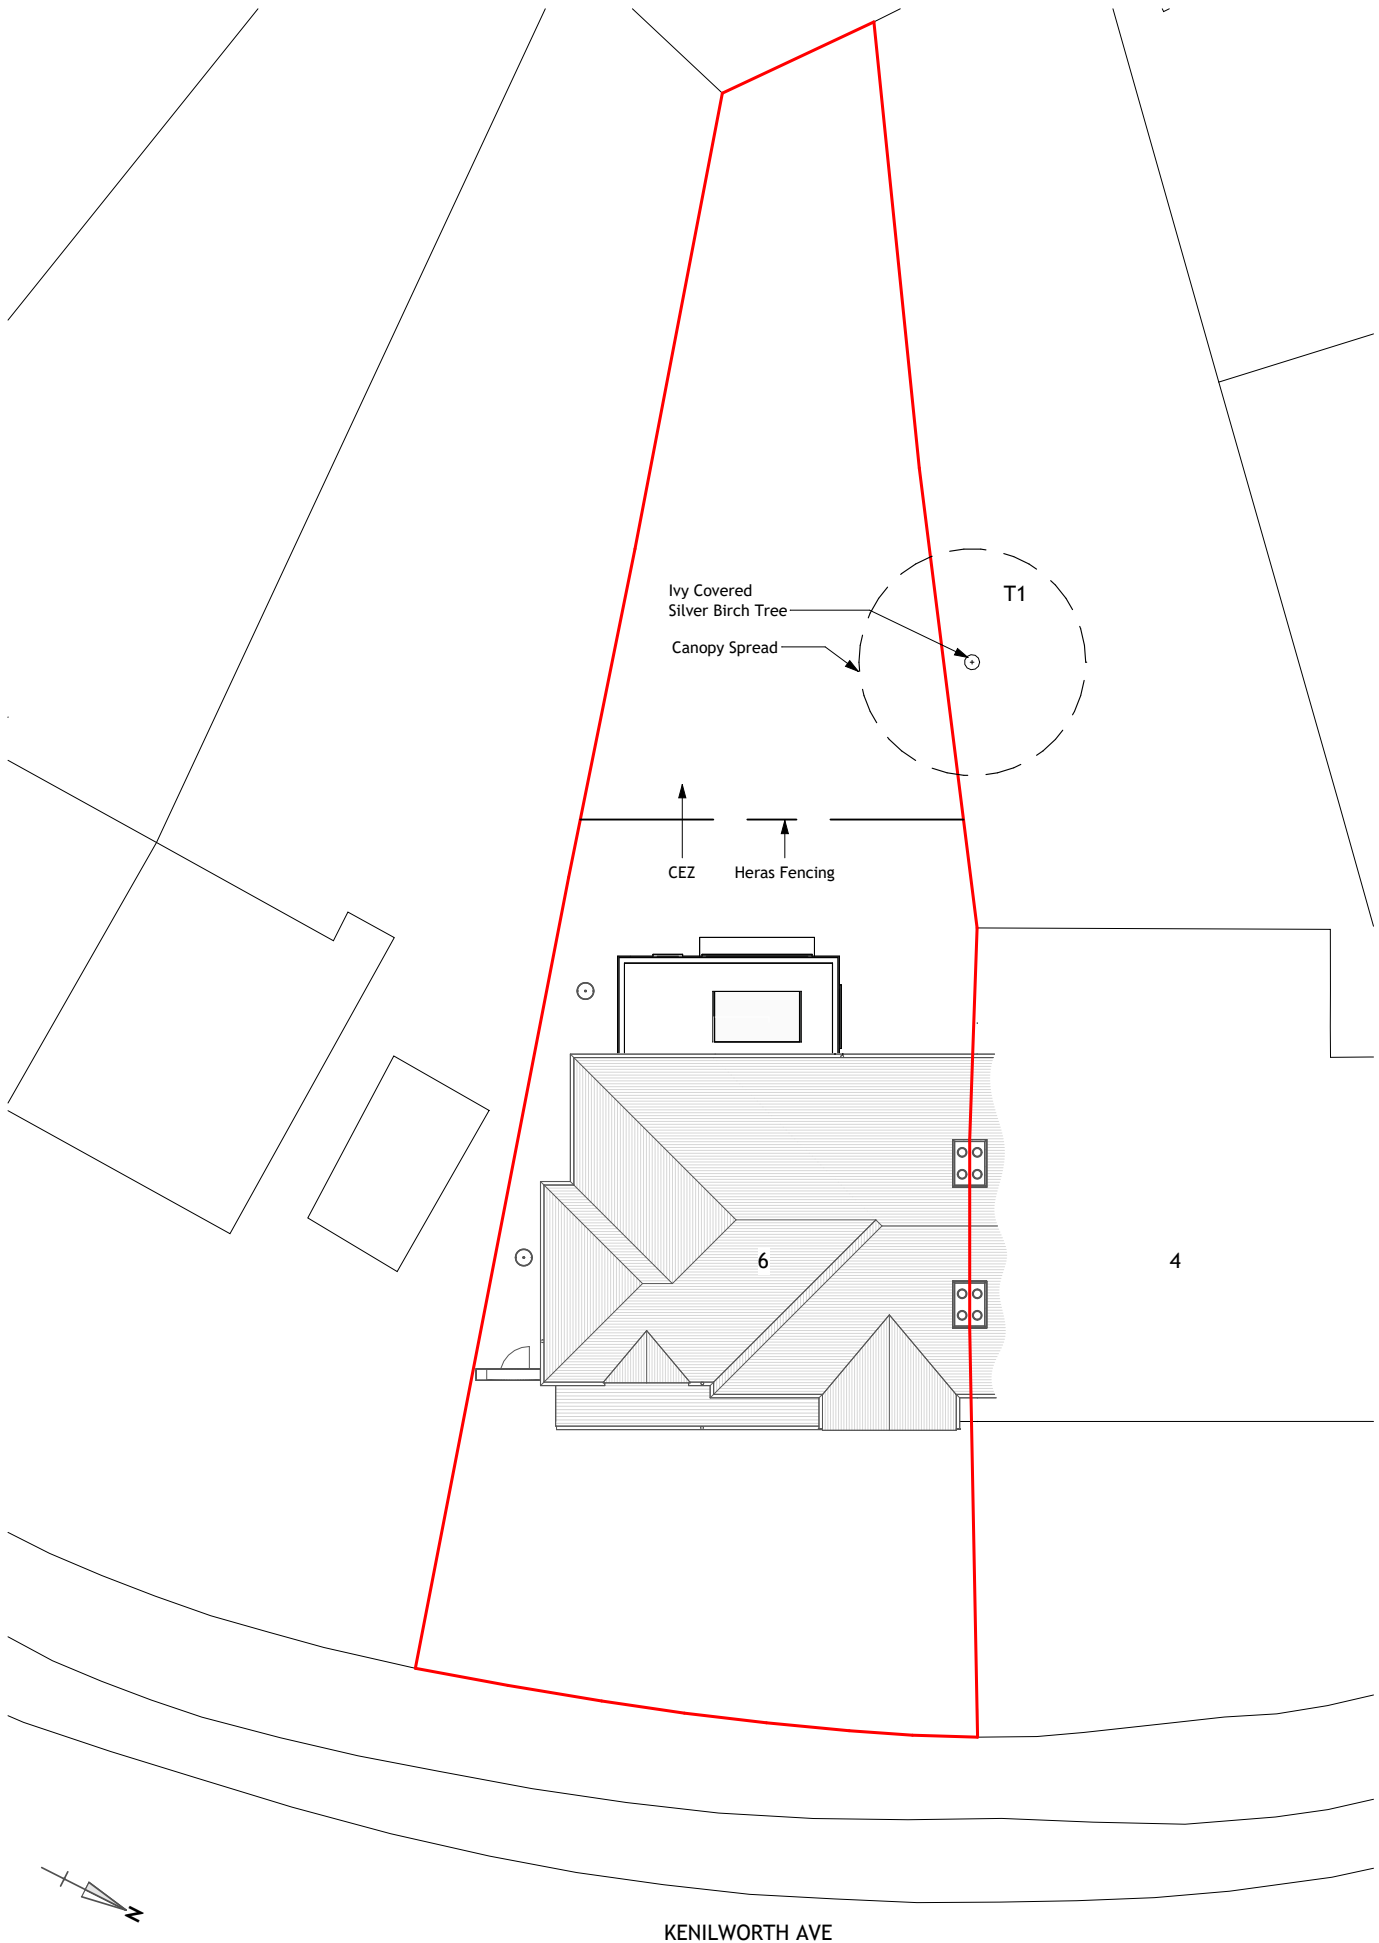


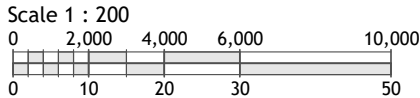

Ordnance Survey (c) Crown Copyright 2024. All rights reserved. Licence number 100022432

Existing Location Plan

Location | RF-RDG | Scale 1 : 1250

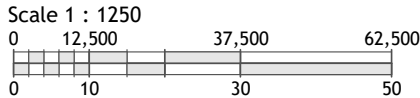

Proposed Site Level Plan

General Arrangement | RF-RDG | Scale 1 : 200

Copyright © 2023 Michael Aubrey Partnership Ltd. (MAPL)

Sheet Notes

- the drawing is copyright protected and may not be used, reproduced or relied upon by any third party except as explicitly agreed by MAPL
- all dimensions are in millimetres unless noted otherwise
- all measurements must be obtained from stated dimensions only and checked before ordering any materials. Measurements must not be scaled off the drawing except for Local Authority Planning application purposes
- all drawings must be read in conjunction with all other project drawings and any discrepancies reported immediately for clarification
- full schedules, specification notes and legends are located on drawings numbered '900' to '999' (900 series)

Rev	Date	By	Description
0	30.07.2024	HB	First issue

m **michael aubrey**
a **partnership**
• 0118 962 9666 • www.mapl.co.uk

Client

Hester Tilbury

Project Address

**6 Kenilworth Avenue, Reading,
Berkshire. RG30 3DN**

Project Description

**Single Storey Extension & Part
Garage Conversion**

Sheet Title

Plans - Location

Sheet Ref.	MAP-C4885-001	Rev.	0
------------	----------------------	------	----------

Project Ref.	C4885	Date	30.07.2024
--------------	--------------	------	-------------------

Drawn by	OB	Checked by	FM
----------	-----------	------------	-----------

Scale	As indicated	Sheet Size	A3
-------	---------------------	------------	-----------