Site Location Plan – 1:1250 @ A3

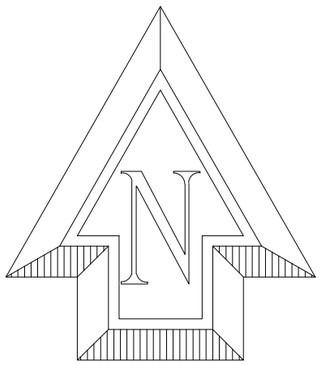

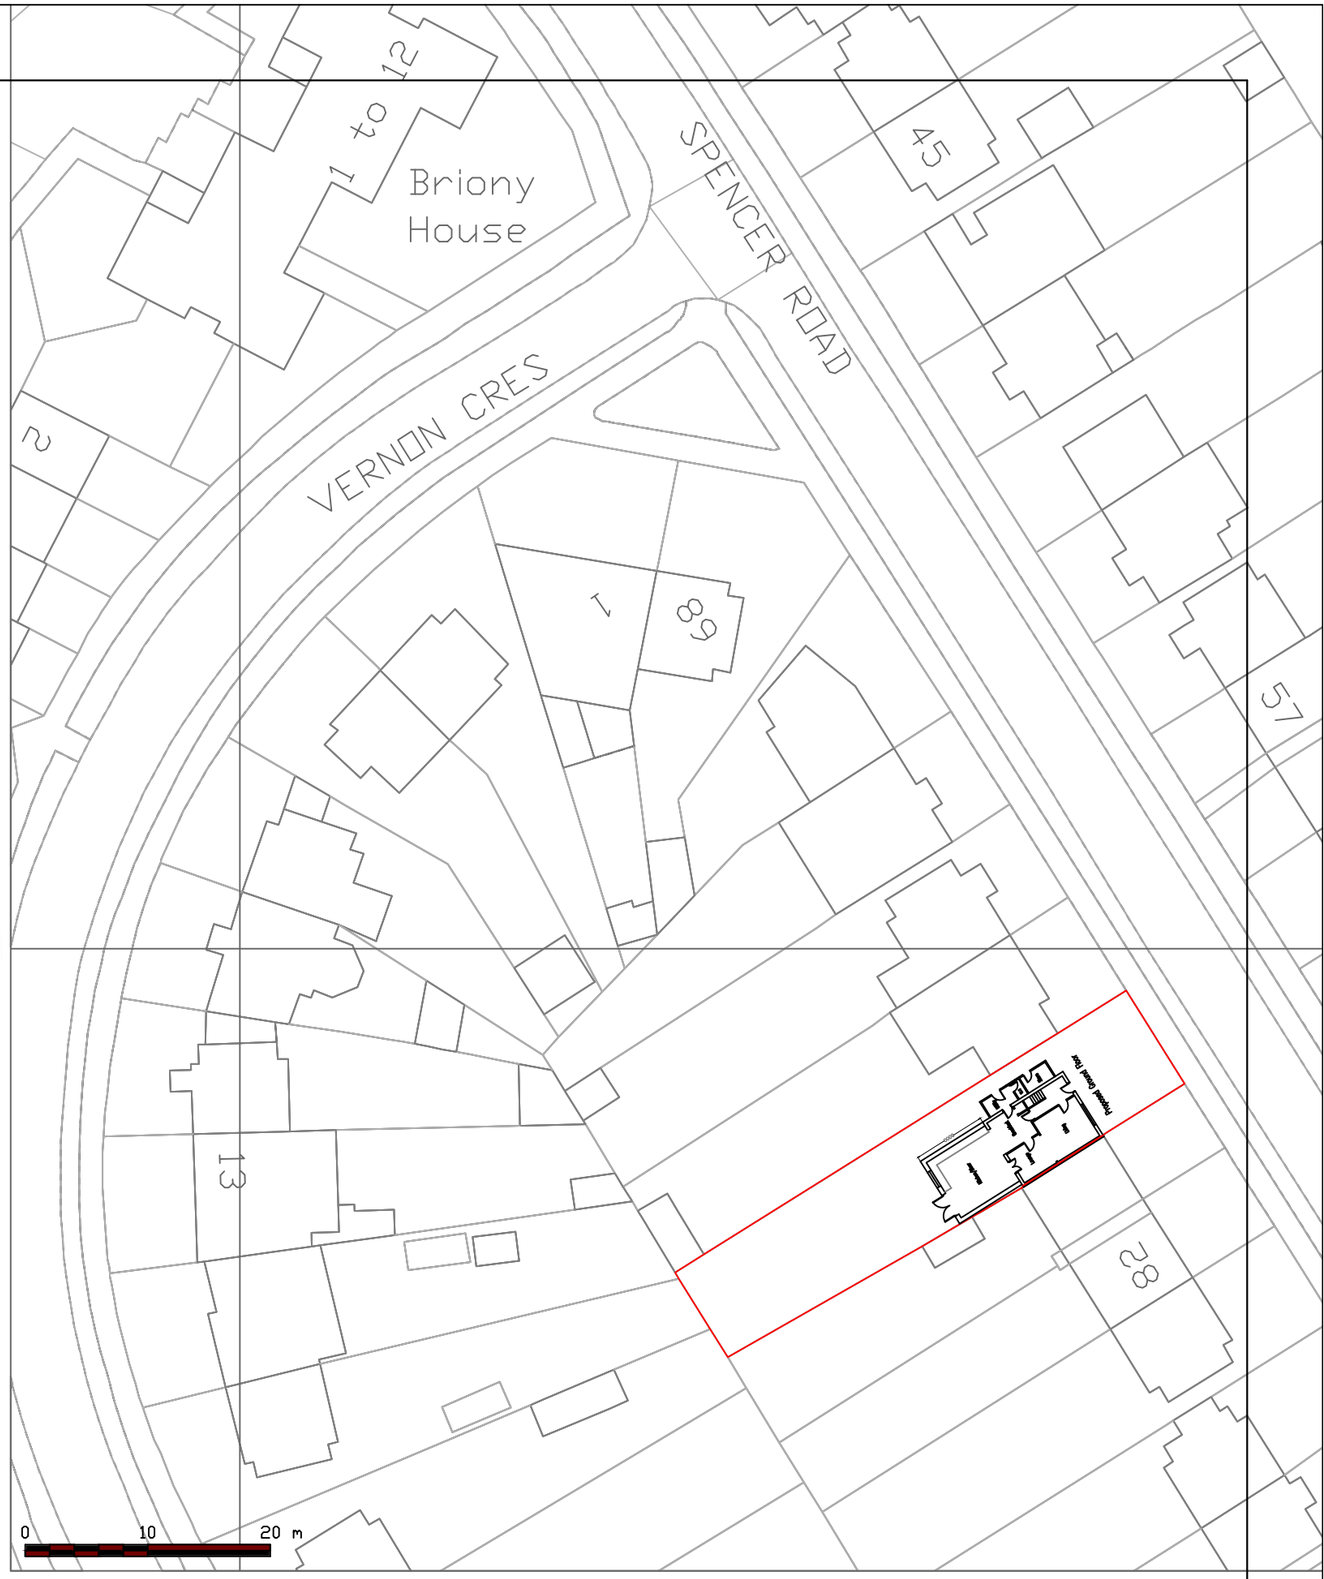

Proposed Block Plan – 1:500 @ A3