


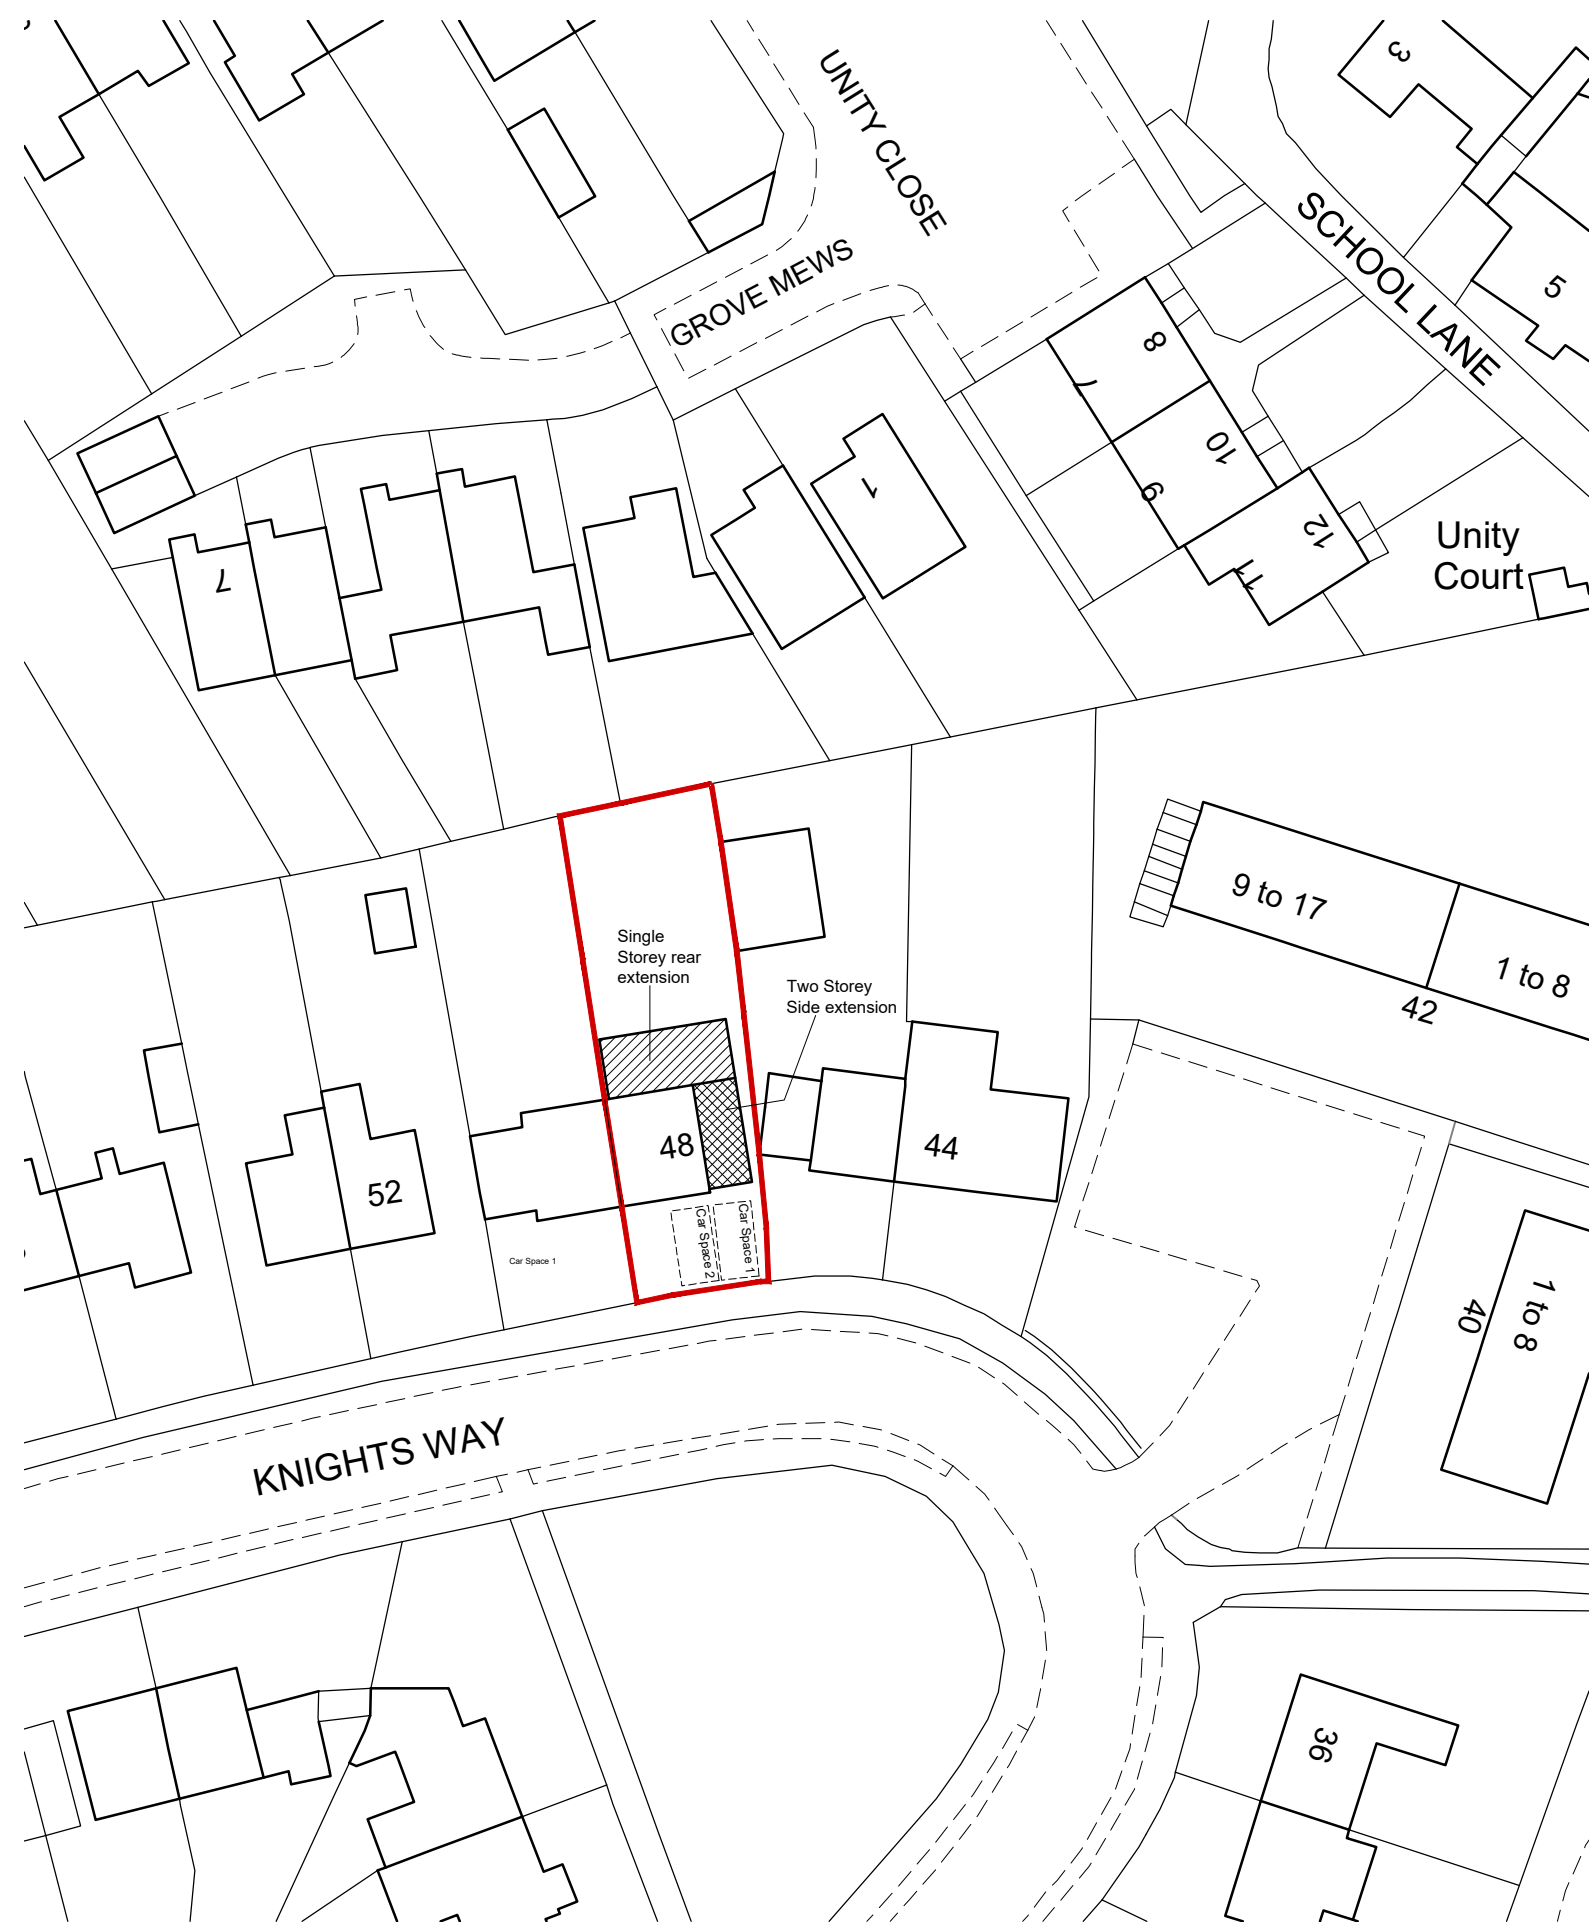

Site Plan 1:500 Scale



1:1250 scale Bar
This Drawing has been produced for printing onto A1 size paper,
If printing on A3 please use the scale below for reference.

0m 12.5m 50m
6.2m 25m 100m

1:500 scale Bar
This Drawing has been produced for printing onto A1 size paper,
If printing on A3 please use the scale below for reference.

0m 5m 20m
2.5m 10m 40m

DO NOT SCALE FROM THIS DRAWING, VERIFY ALL DIMENSIONS BEFORE
SETTING OUT, COMMENCING WORK OR MAKING ANY SHOP DRAWINGS.
REPORT ANY DISCREPANCIES TO SUPERVISING OFFICER IMMEDIATELY.
COPYRIGHT ©

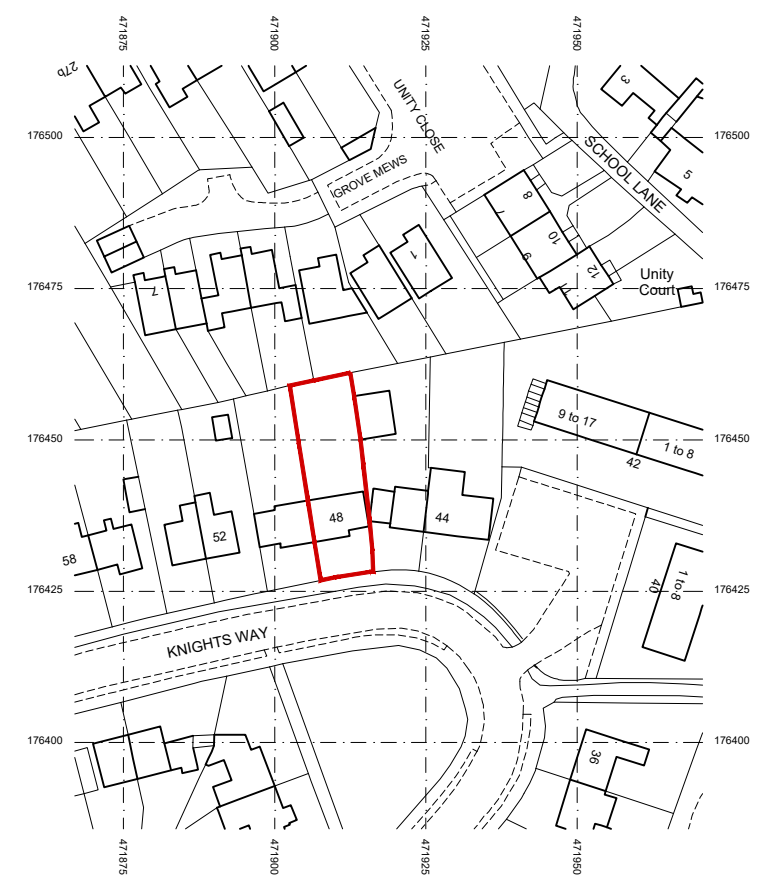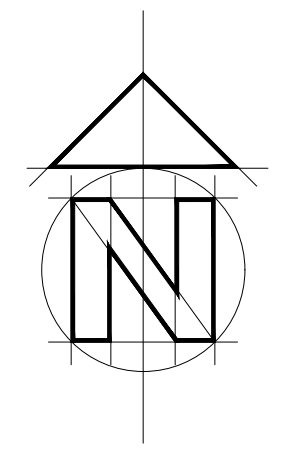

Location Plan 1:1250 Scale

© Crown copyright 2024 Ordnance Survey 100053143
Cadastral data is subject to Crown copyright and is
reproduced with permission of HM Land Registry.

Rev A - Site Plan amended - June 2024

Bonney Architecture
PLANNING & TECHNICAL SERVICES

CLIENT Ms L Wang 14 Hornbeam Close
Berkham
Wokingham
RG41 4UR
07515 355 770
bonneyarchitecture@gmail.com

JOB 48 Knights Way, Emmer Green,
Reading Berkshire, RG4 8RH

DRG SITE AND LOCATION PLAN