CONSENTED

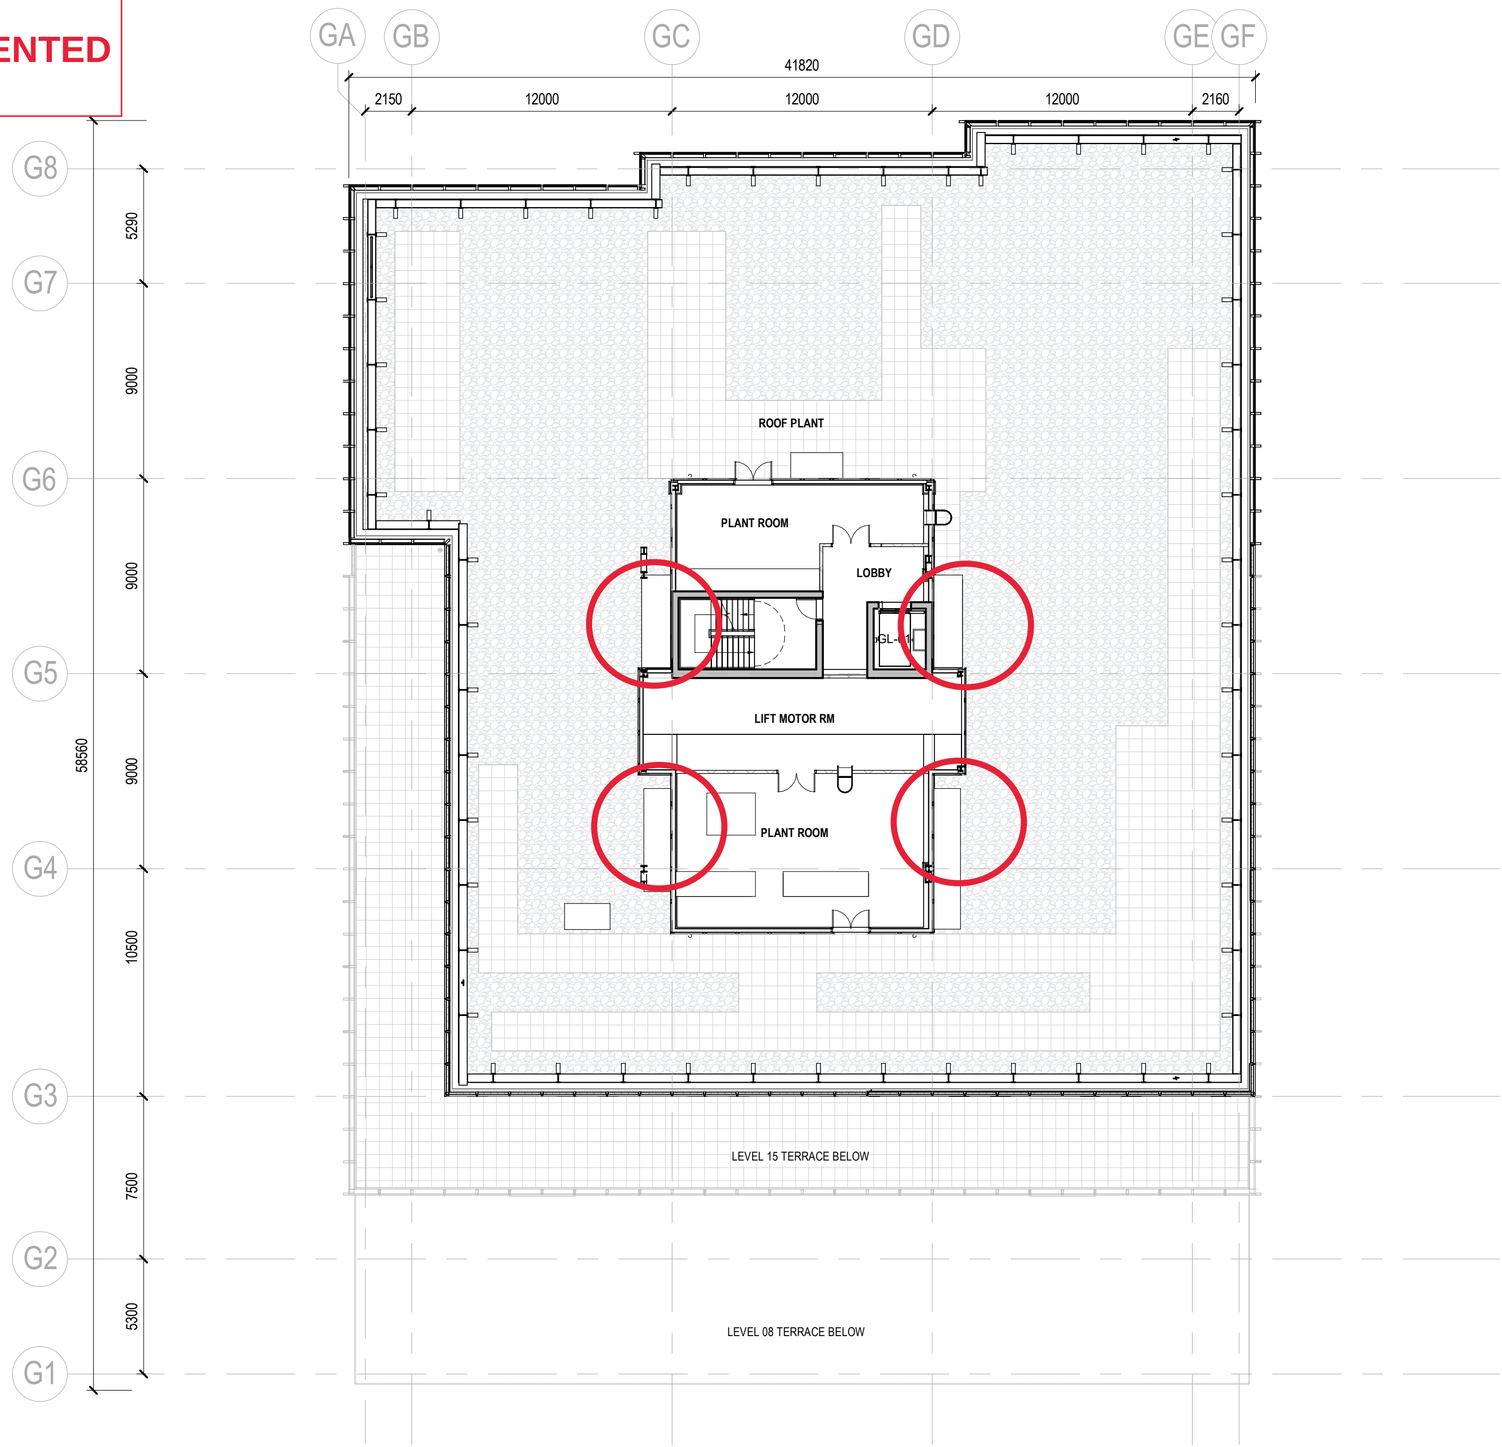

notes:
Do not scale from drawings. All discrepancies to be reported to Gensler architect immediately.
All dimensions to be verified by contractor on site prior to any works

GENERAL NOTES

1) ALL DRAWINGS TO BE READ IN CONJUNCTION WITH - SHEET NOTES DOCUMENT: **SHRN-GEN-BG-XX-DR-A-0002** GRAPHICS, SYMBOLS, AND ABBREVIATIONS DOCUMENT: **SHRN-GEN-BG-XX-DR-A-0001**
2) ALL DRAWINGS TO BE READ IN CONJUNCTION WITH STRUCTURAL AND MEP ENGINEER'S INFORMATION.

rev	date	revision note	drawn	checked
P01	22.05.2020	PLANNING UPDATE	EK	AC
P00	30.10.2019	ISSUE FOR PLANNING	EK	MG

lead consultant

Gensler

Thomas More Square
London, E1W 1YW
United Kingdom

Tel +44 (0)20 7073 9600
Fax +44 (0)20 7539 1917

the applicant
SH READING MASTER LLP

key plan

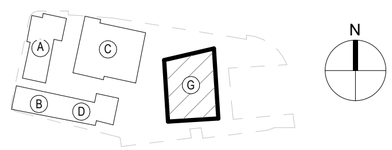

category
1 GENERAL ARRANGEMENT

family
1100-1199 PLANS FOR PLANNING

title
PHASE 2 - ONE STATION HILL
PLAN - LEVEL 16

project
STATION HILL NORTH, READING
RG1 1NR

project number	drawn	checked
008.7691.000	EK	AC

scale	date	status	rev
1 : 200@A2	22.05.2020	S0	P01

project code	origin	vol/sys	lvl/loc	type	role	number
SHRN	GEN	BG	16	PL	A	1126

©2019 Gensler
All rights reserved, including but not limited to The Copyright, Design and Patents Act 1988