


CONSENTED

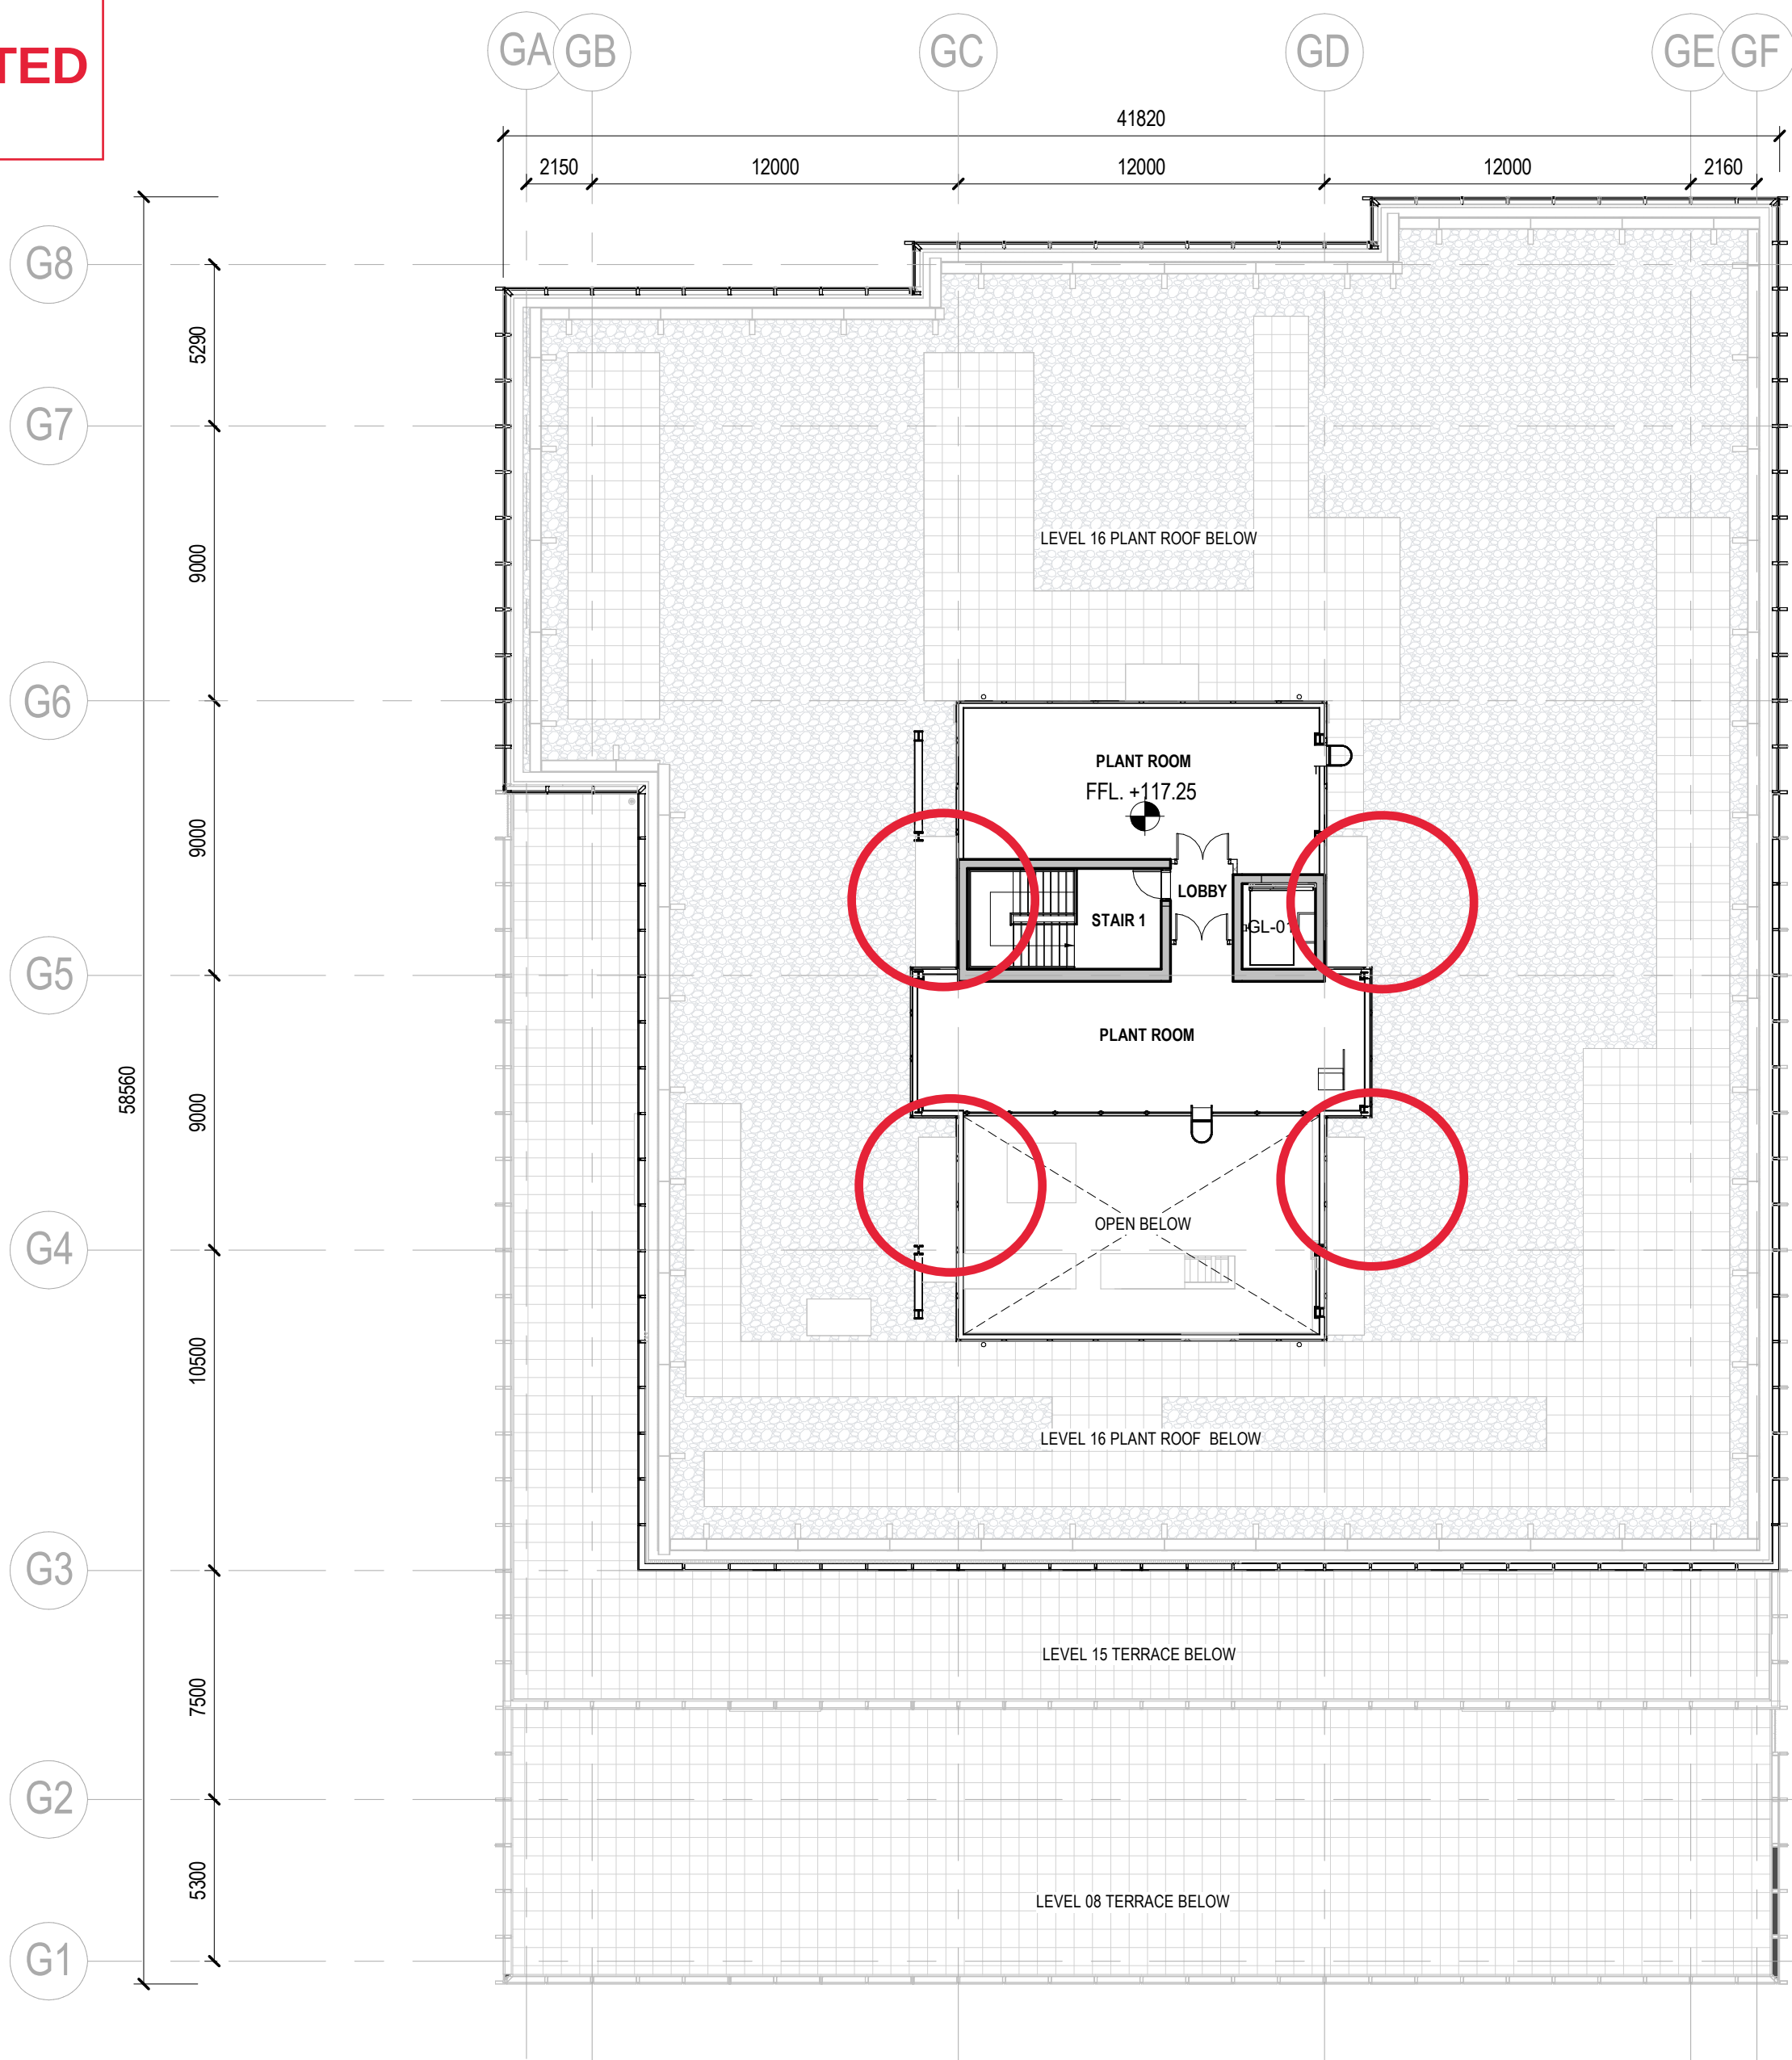

notes:
Do not scale from drawings. All discrepancies to be reported to Gensler architect immediately.
All dimensions to be verified by contractor on site prior to any works

GENERAL NOTES

- 1) ALL DRAWINGS TO BE READ IN CONJUNCTION WITH - SHEET NOTES DOCUMENT: **SHRN-GEN-BG-XX-DR-A-0002**
GRAPHICS, SYMBOLS, AND ABBREVIATIONS DOCUMENT: **SHRN-GEN-BG-XX-DR-A-0001**
2) ALL DRAWINGS TO BE READ IN CONJUNCTION WITH STRUCTURAL AND MEP ENGINEER'S INFORMATION.

P01	22.05.2020	PLANNING UPDATE	EK	AC
P00	30.10.2019	ISSUE FOR PLANNING	EK	MG

rev	date	revision note	drawn	checked
-----	------	---------------	-------	---------

lead consultant

Gensler


Thomas More Square
London, E1W 1YW
United Kingdom

Tel +44 (0)20 7073 9600
Fax +44 (0)20 7539 1917

the applicant

SH READING MASTER LLP

key plan

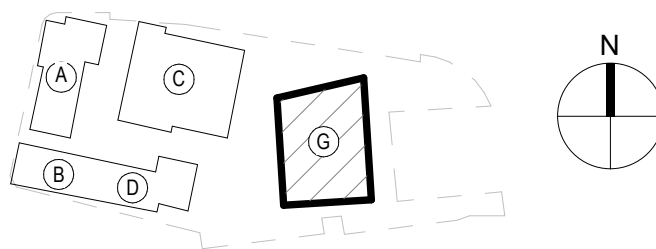

category

1 GENERAL ARRANGEMENT

family

1100-1199 PLANS FOR PLANNING

title

PHASE 2 - ONE STATION HILL
LEVEL 16 MEZZANINE

project

STATION HILL NORTH, READING
RG1 1NR

project number 008.7691.000				drawn EK		checked AC		
scale 1 : 200@A2			date 22.05.2020		status S0		rev P01	
project code		origin	vol/sys	lvl/loc	type	role	number	

SHRN - GEN - BG - 17 - PL - A - 1127