




Existing Signage




Proposed Signage I

Digital display screen.

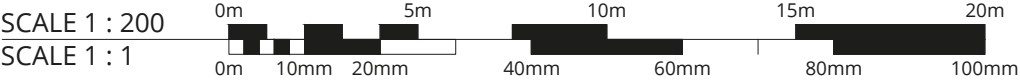

Client:	HWB	Revision:	A	
Project:	Reading Planning Application	Job No:	01	
Date:	31/7/24			
Designer:	LB			
Scale:	1:200 scale at A3			
THIS DRAWING AND ANY ASSOCIATED DESIGN COPYRIGHT IS RESERVED BY HUDSON SIGN SOLUTIONS AND THIS DOCUMENT IS ISSUED ON CONDITION THAT IT IS NOT COPIED, AMENDED OR DISCLOSED IN ANY WAY BY OR TO ANY UNAUTHORISED PERSONS WITHOUT THE PRIOR CONSENT IN WRITING OF HUDSON SIGN SOLUTIONS				ALL DIMENSIONS ARE IN UNLESS OTHERWISE STATED DIMENSIONS ON SITE AND ALL EQUIPMENT SIZES TO BE VERIFIED PRIOR TO WORK COMMENCING

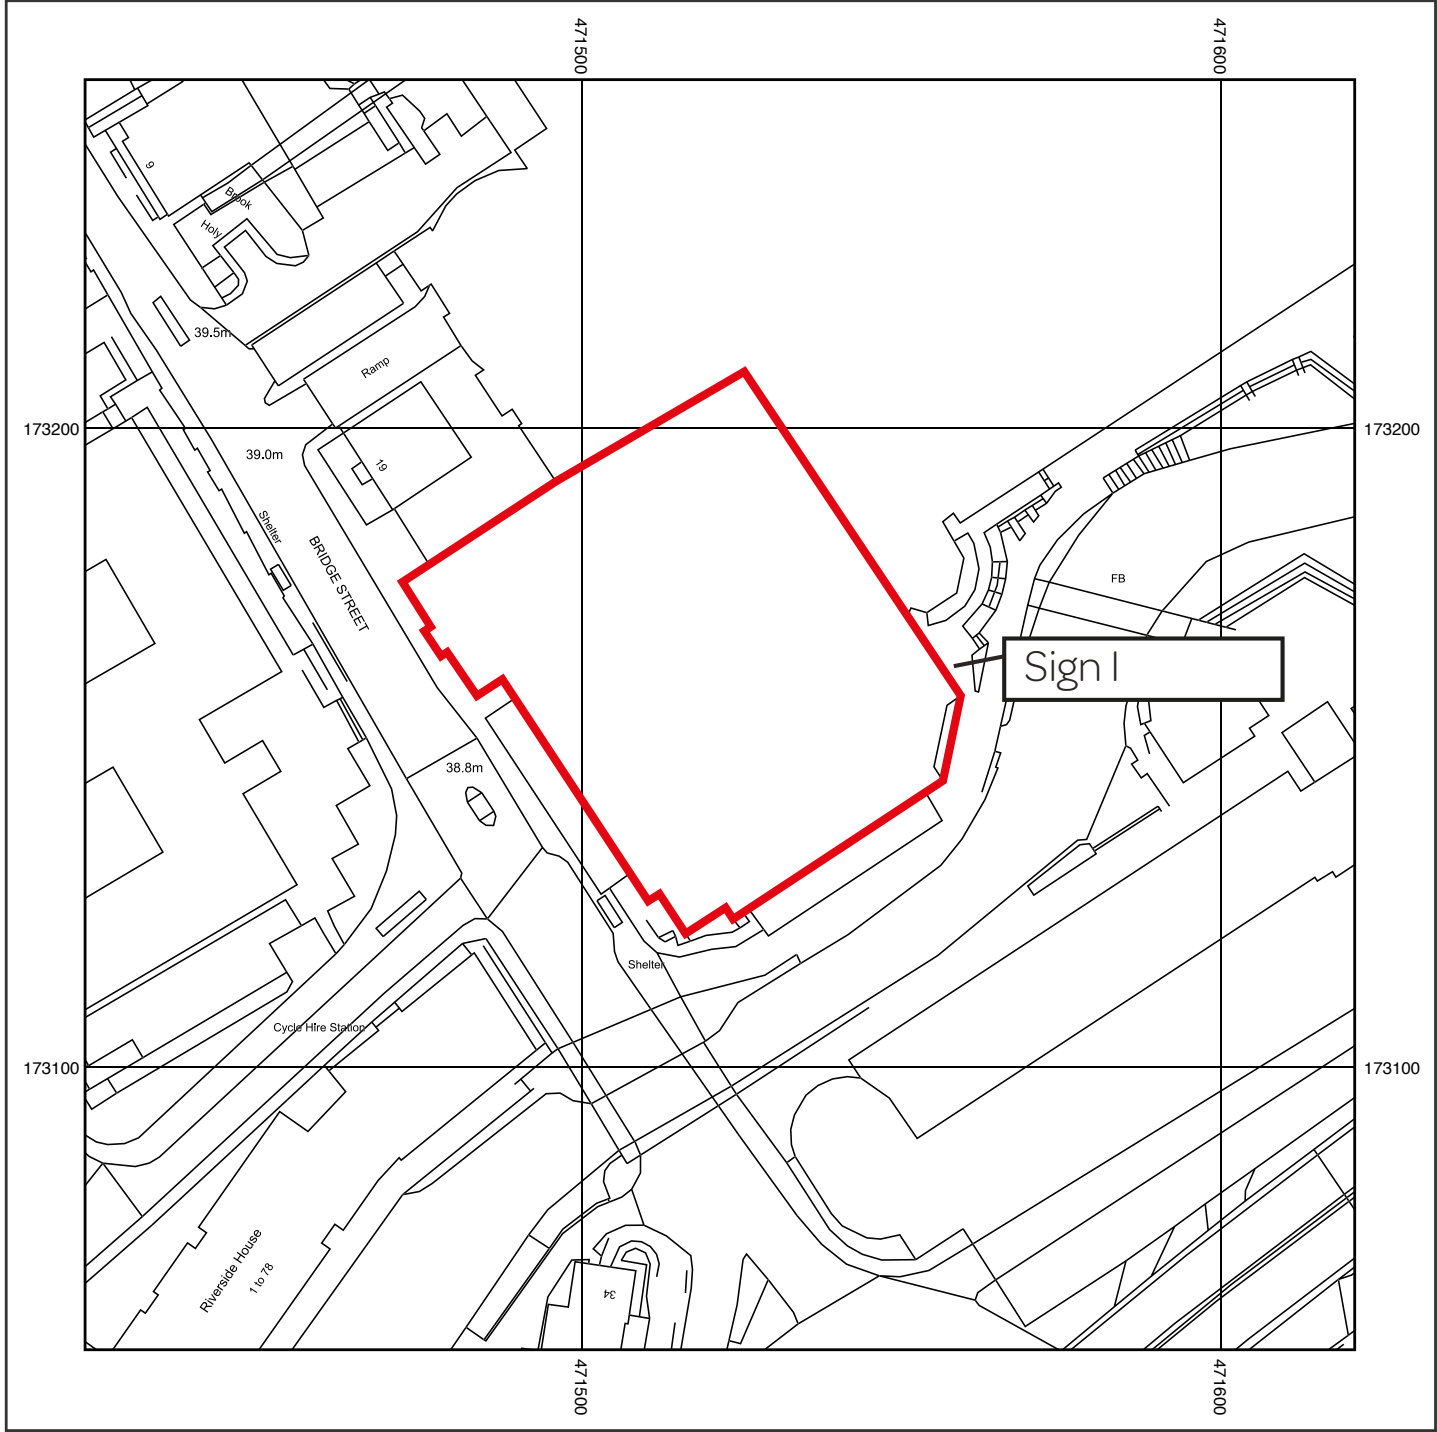

Metres
0 5 10 20 30 40 50
Scale: 1: 1250



Supplied by: National Map Centre
License number: AC0000814278
Produced: 25/06/2024
Serial number: 355527

THE ORACLE CENTRE
READING
RG1 2AS

Plot centre co-ordinates: 471522,173155
Download file:
Project name: Hudson_HollywoodBow
IReading

Client:	HWB	Revision:	A	
Project:	Reading Planning Application	Job No:	01	
Date:	31/7/24			
Designer:	AK			
Scale:	1:1250 scale at A3			