


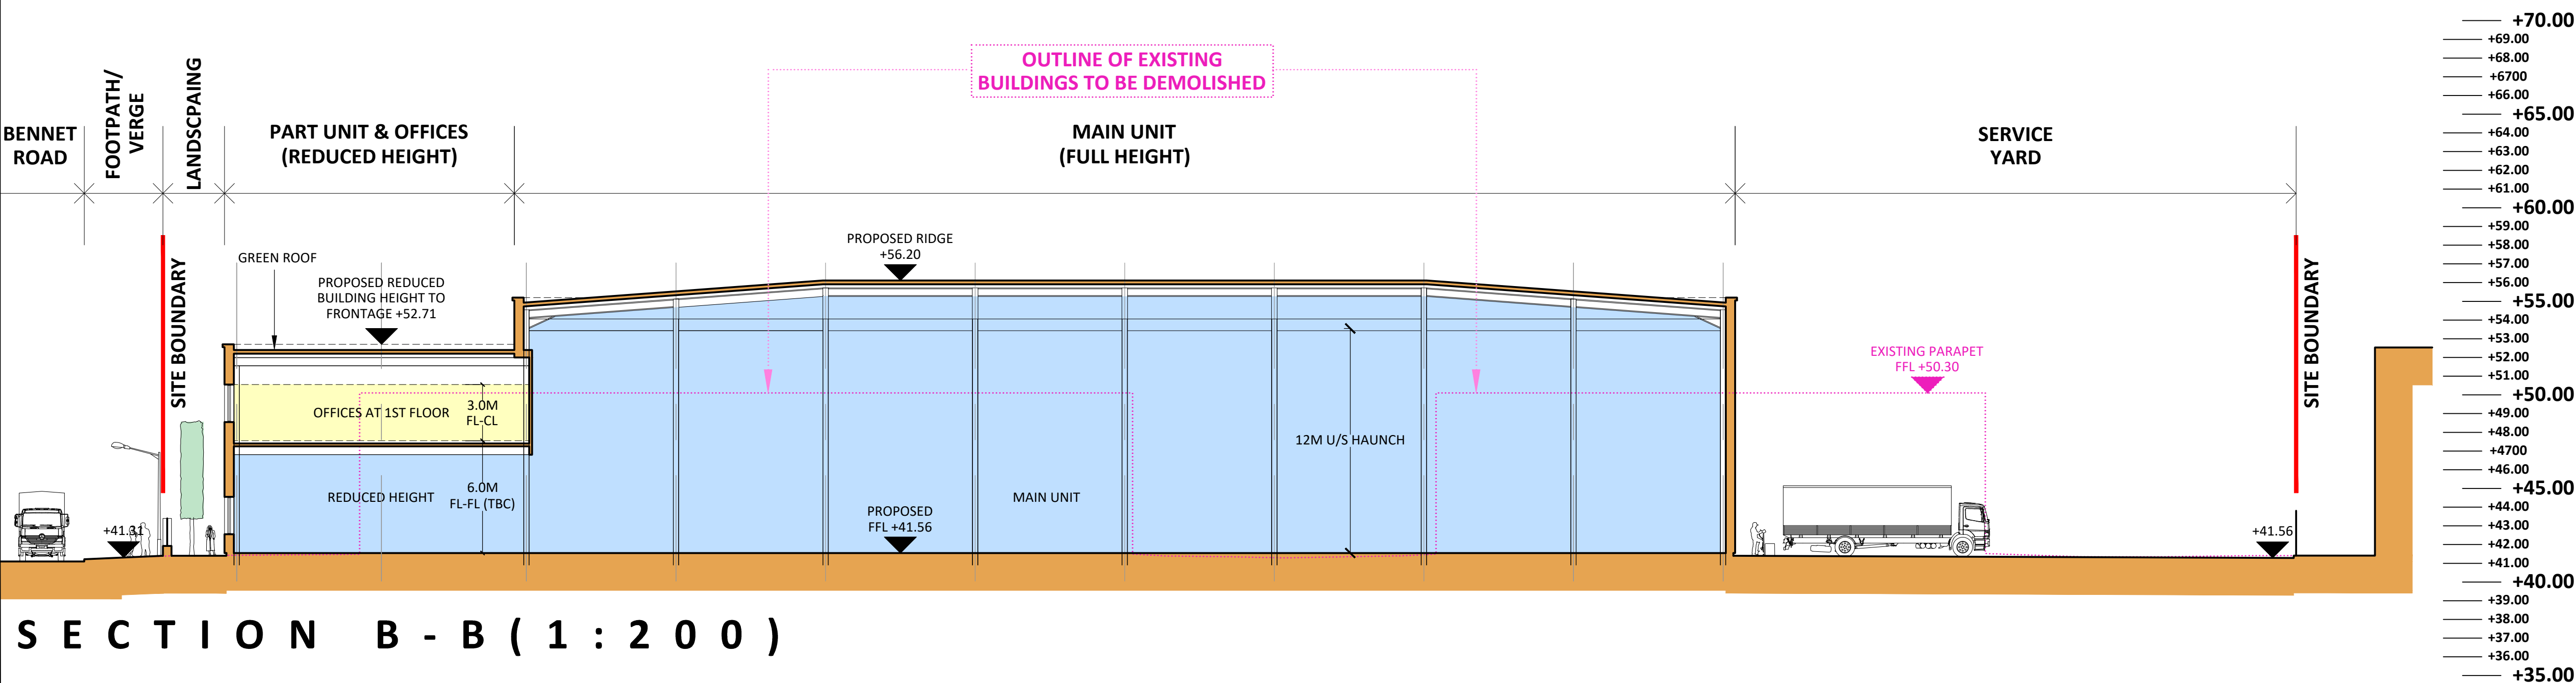


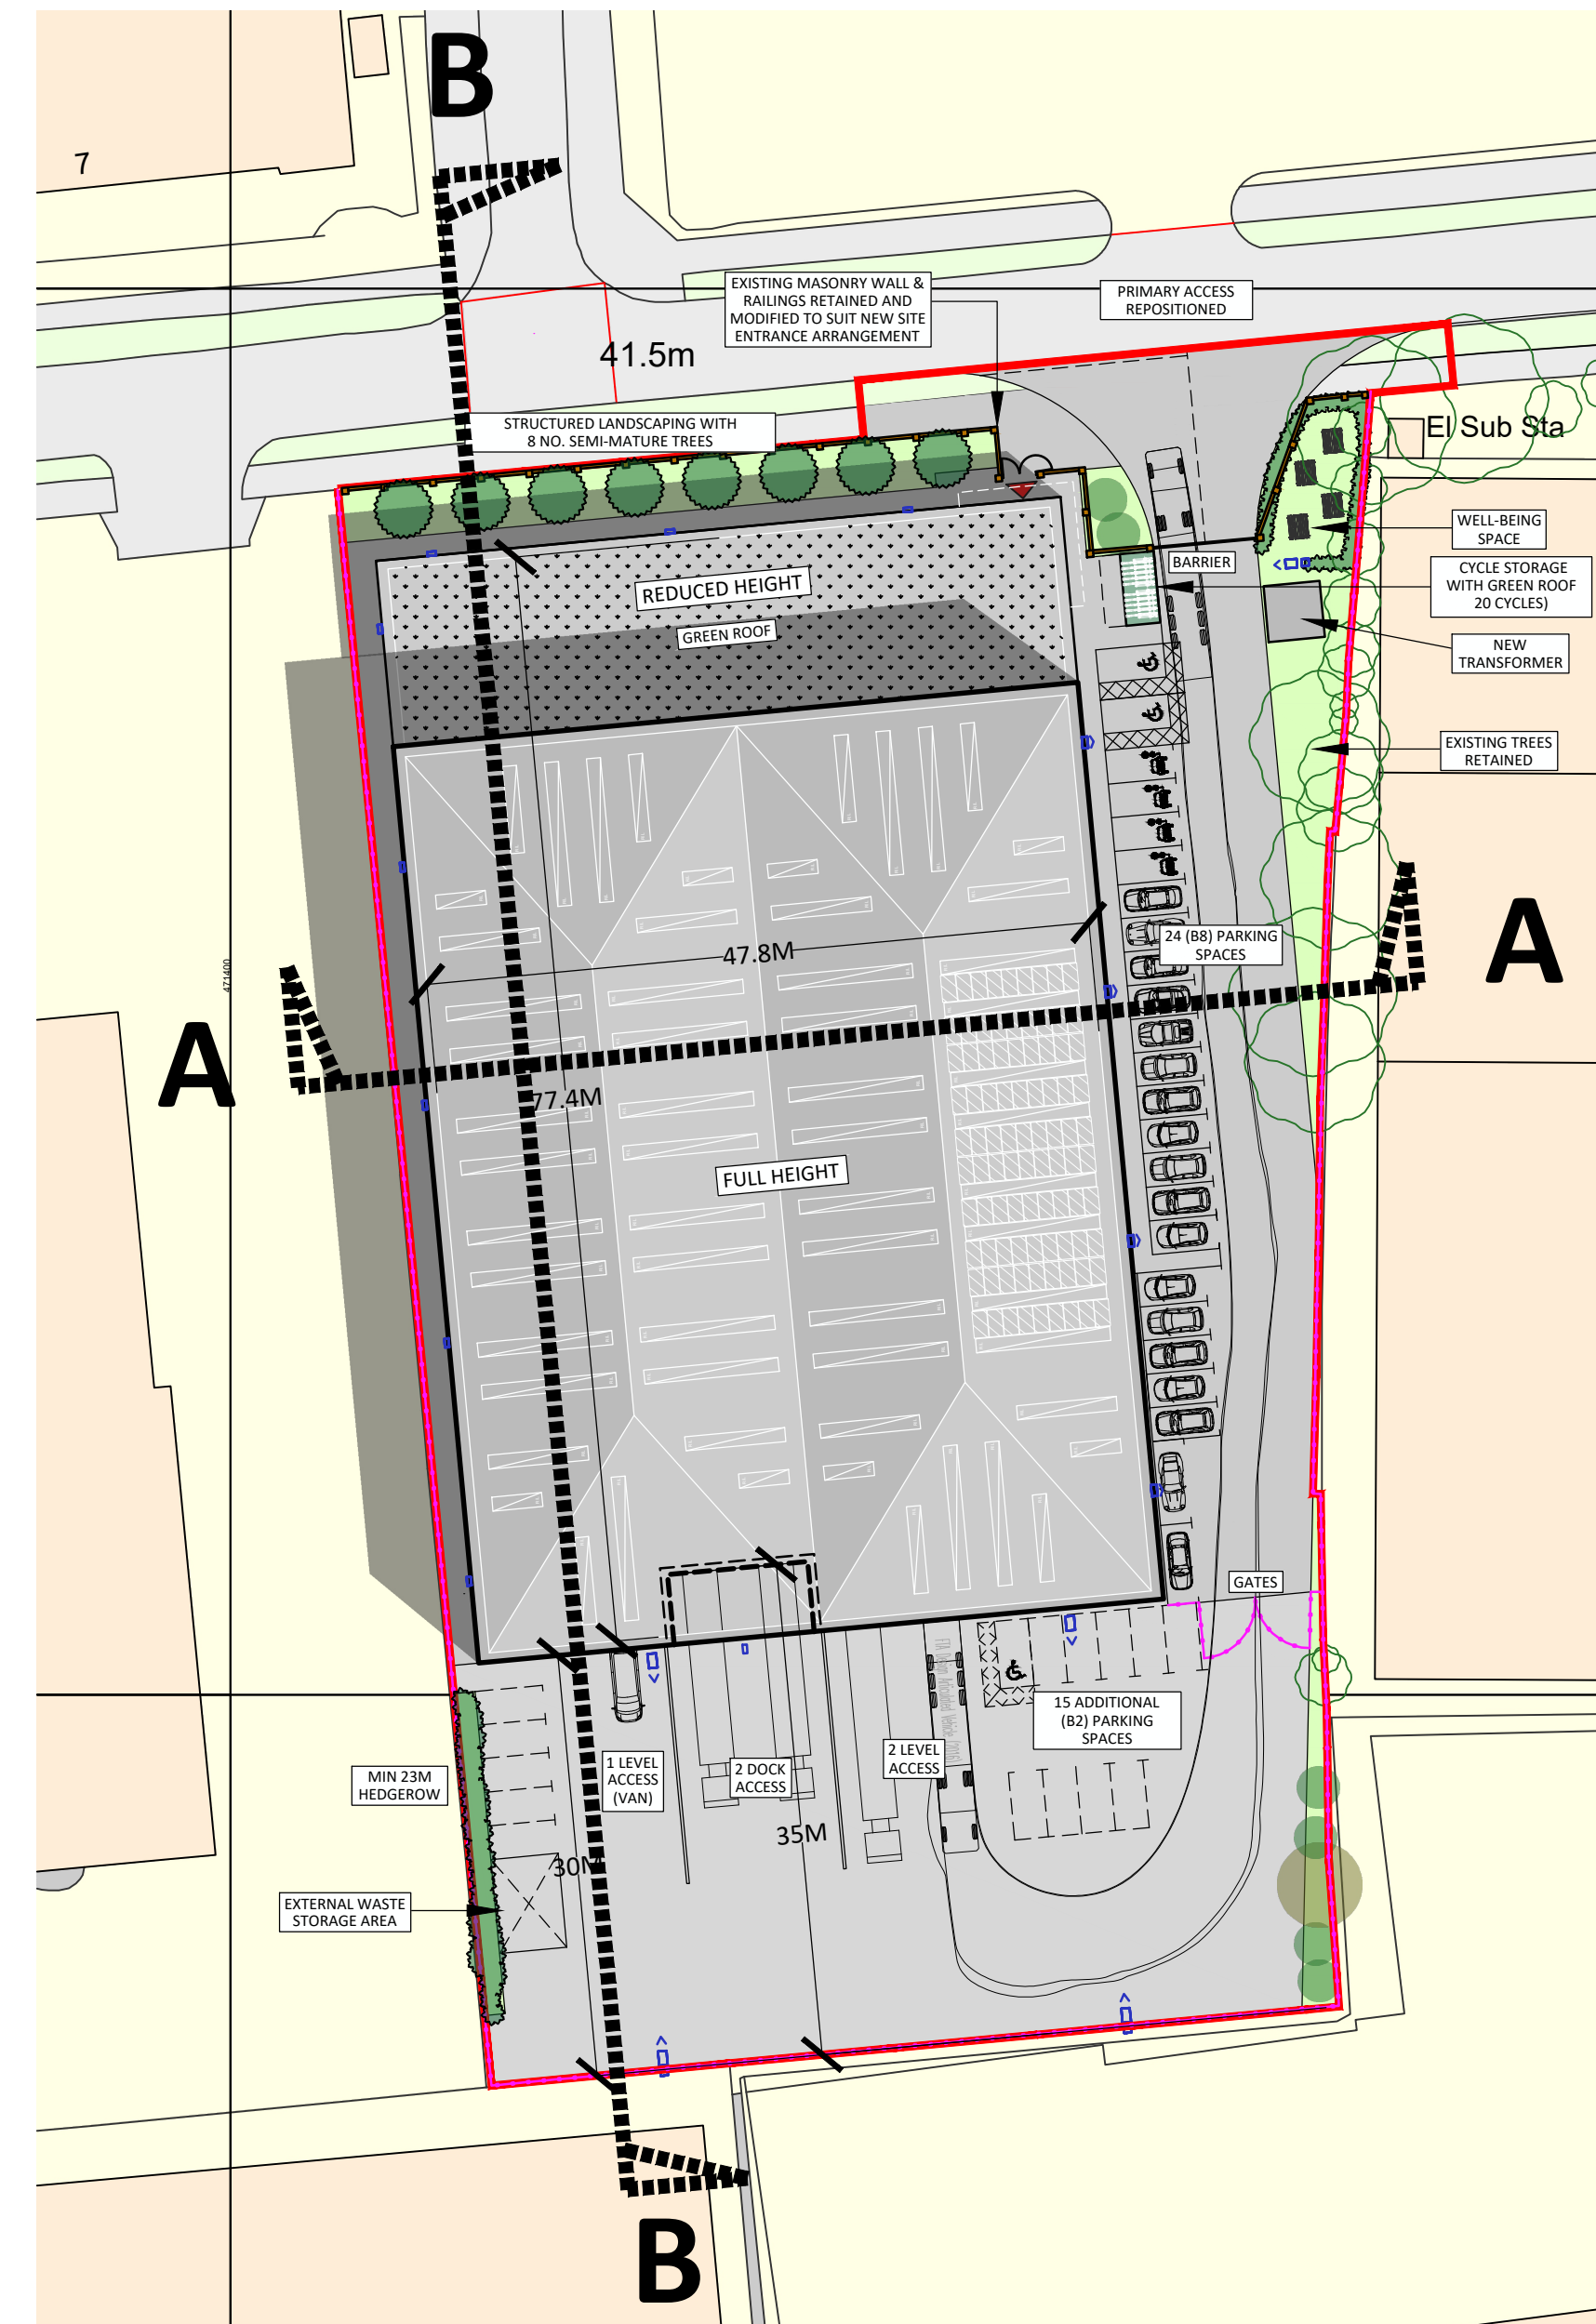

NOTE:
THIS DRAWING IS © COPYRIGHT OF BHP DESIGN (UK) LTD AND SHOULD NOT BE REPRODUCED WITHOUT PERMISSION.
THIS IS A PRELIMINARY FEASIBILITY STUDY ONLY AND IS INTENDED TO BROADLY ASSESS THE VIABILITY OF THE SCHEME.
THE LAYOUT IS BASED ON VARIOUS SOURCES, THE ACCURACY OF WHICH CANNOT BE GUARANTEED AND AS SUCH ALL PROPOSALS ARE SUBJECT TO CONFIRMATION FOLLOWING DETAILED TOPOGRAPHICAL, BUILDING AND OTHER RELEVANT SURVEYS.
IT HAS BEEN ASSUMED THAT OTHER THAN WHERE SHOWN THE SITE IS ESSENTIALLY FLAT WITH NO EASEMENTS TO ABOVE OR BELOW GROUND SERVICES.
WHILST EVERY EFFORT IS MADE TO ENSURE THAT ALL PROPOSALS MEET CURRENT BUILDING REGULATIONS, RELEVANT LEGISLATION AND OTHER GOOD BUILDING PRACTICE, THEY ARE SUBJECT TO CONFIRMATION FOLLOWING LIASONS WITH RELEVANT LOCAL AUTHORITIES AND OTHER DUE DILIGENCE.
WHERE BOUNDARIES ARE SHOWN THESE ARE AS ADVISED BY THE CLIENT AND ARE FOR GENERAL GUIDANCE ONLY, WHILST PLOTTED WITH REFERENCE TO LAND REGISTRY DATA WHERE AVAILABLE AND INTERPOLATED AS PHYSICAL FEATURES ON SITE WHERE POSSIBLE, THEY ARE NOT INTENDED TO REPRESENT DEFINITIVE SITE EXTENTS OR LEGAL OWNERSHIP.

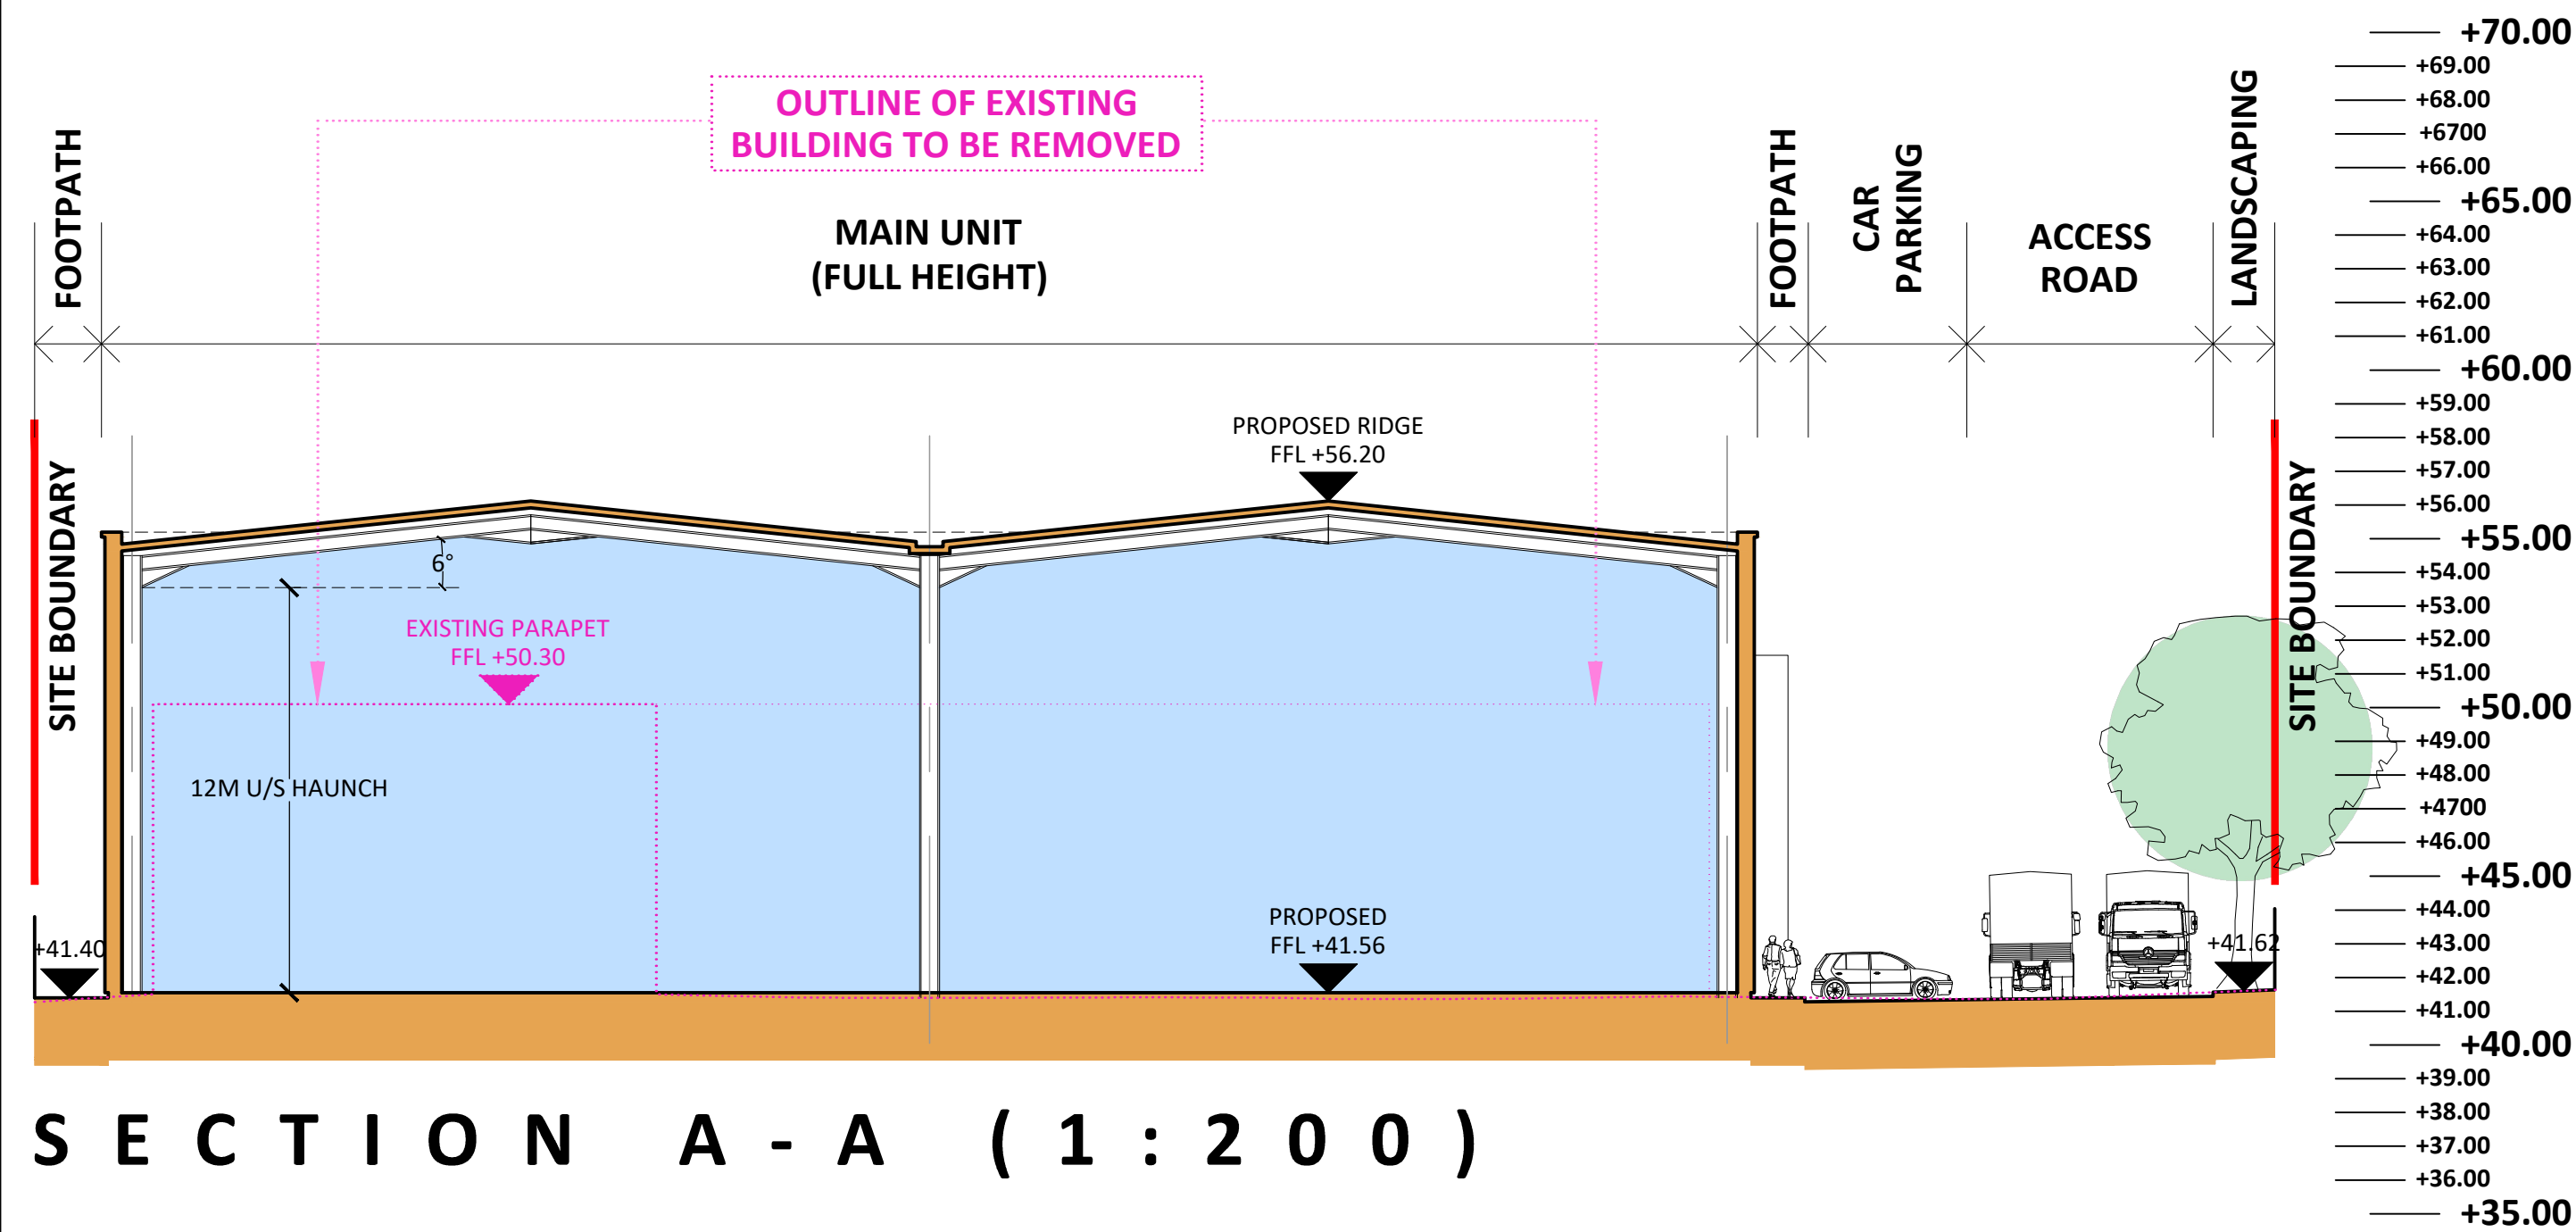

PLANNING

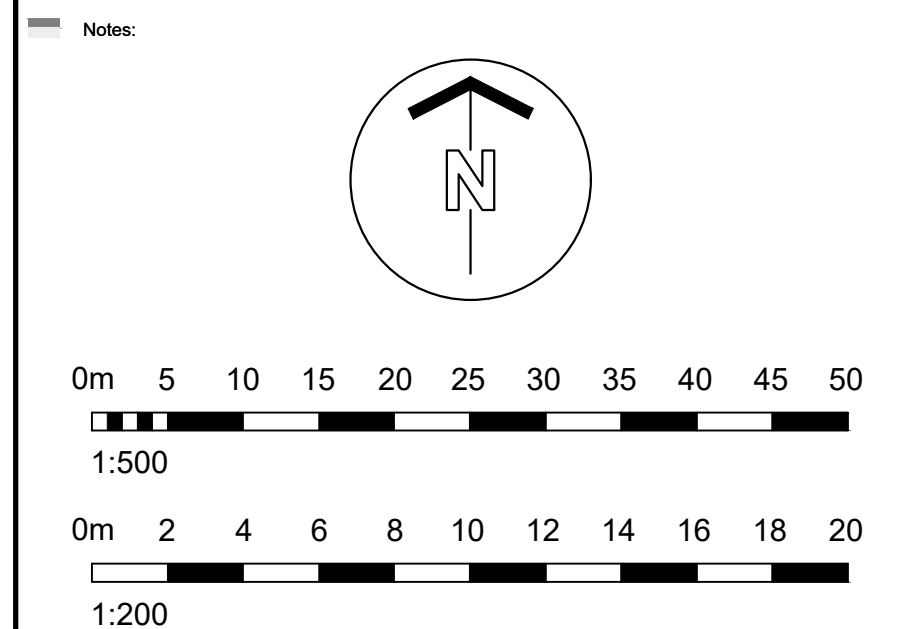

Revisions: Amendment: Date: Name:

bhpdesign
St. Paul's Place, 40 St. Paul's Square, Birmingham,
B3 1FQ, United Kingdom
t. +44(0)121 314 6618 e : info@bhp-design.co.uk

CLIENT:

DV5 COLTHAM (READING) LTD

PROJECT:

PROPOSED DEVELOPMENT AT
BENNET COURT
BENNET ROAD
READING
RG2 0QX

TITLE:

SITE SECTIONS

Scale:	1:200 & 1:500@A1	Date :	DEC 2022
Design :	DFC	Draft:	JC
Drw No :	22-024-PL-06	Revision:	D