


Location Plan - 83 London Road Reading RG1 5BY

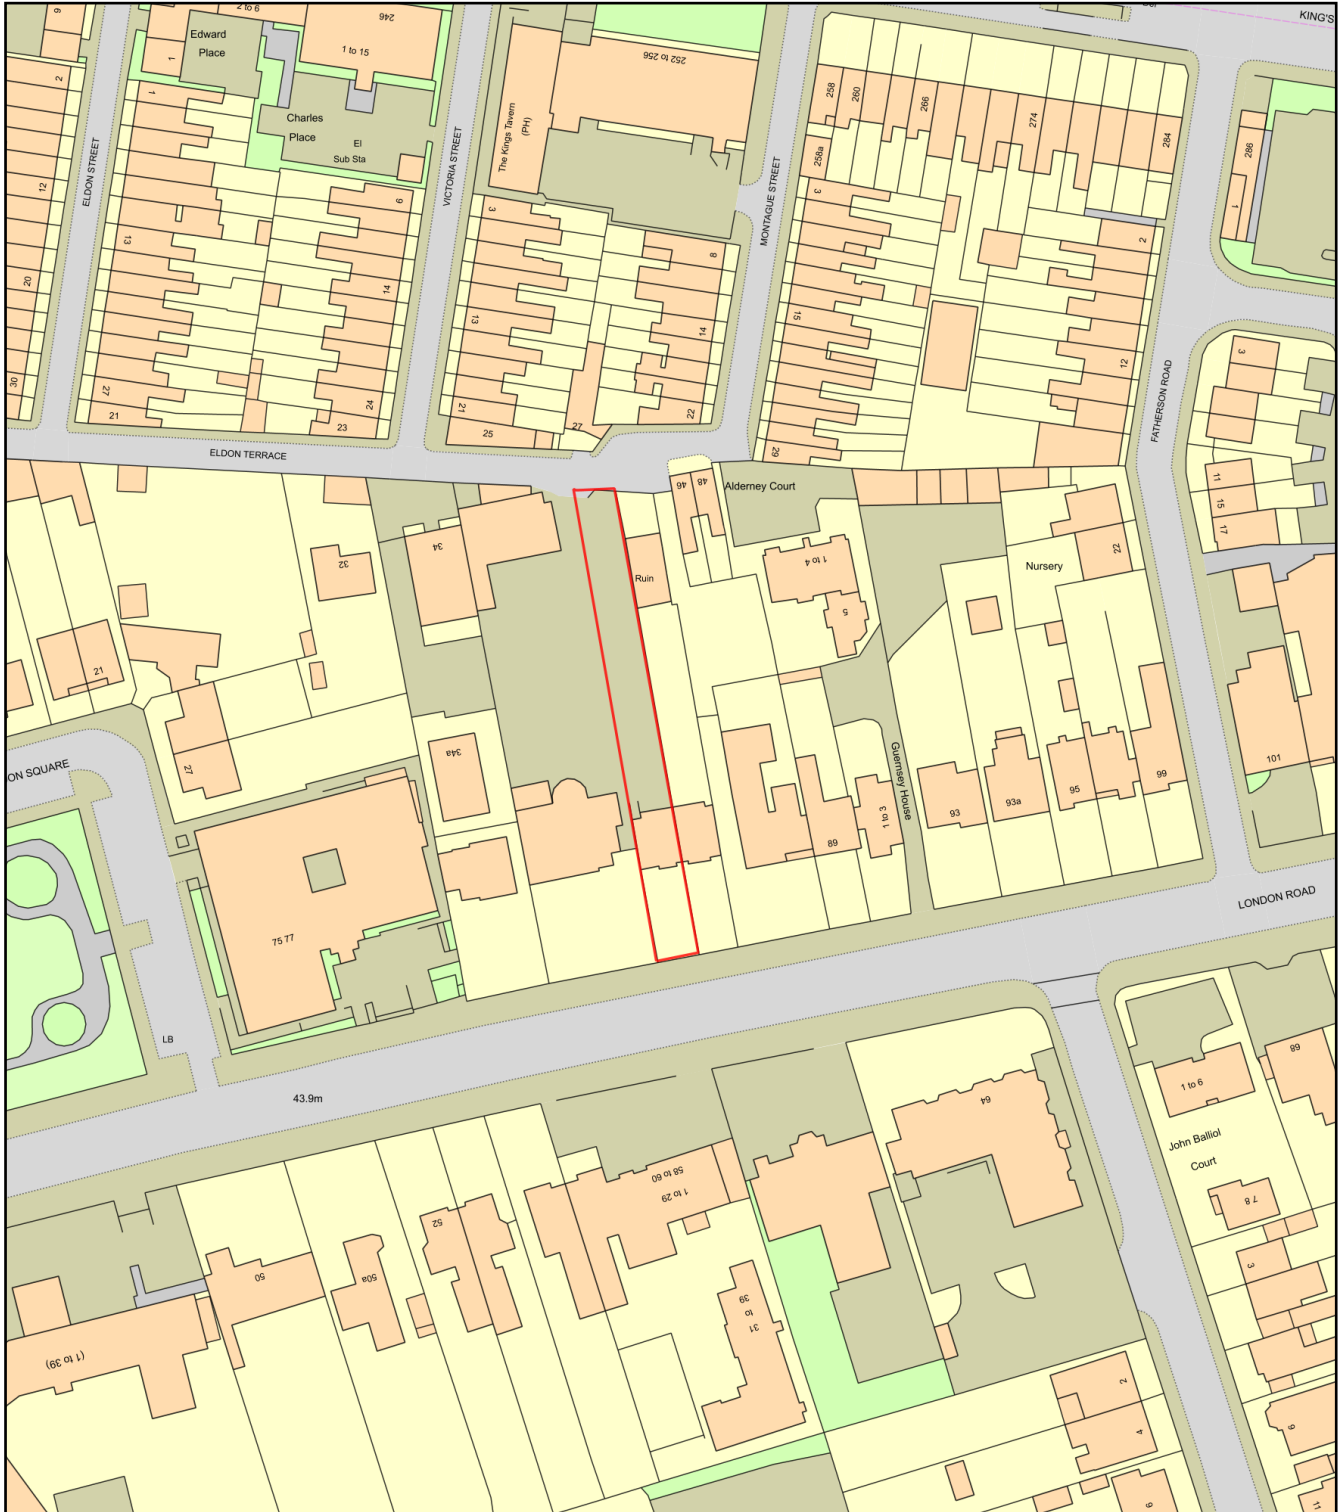

0 50
Metres



Plan Produced for: TH02081

Date Produced: 22 Dec 2023

Plan Reference Number: TQRQM23356092109193

Scale: 1:1250 @ A4