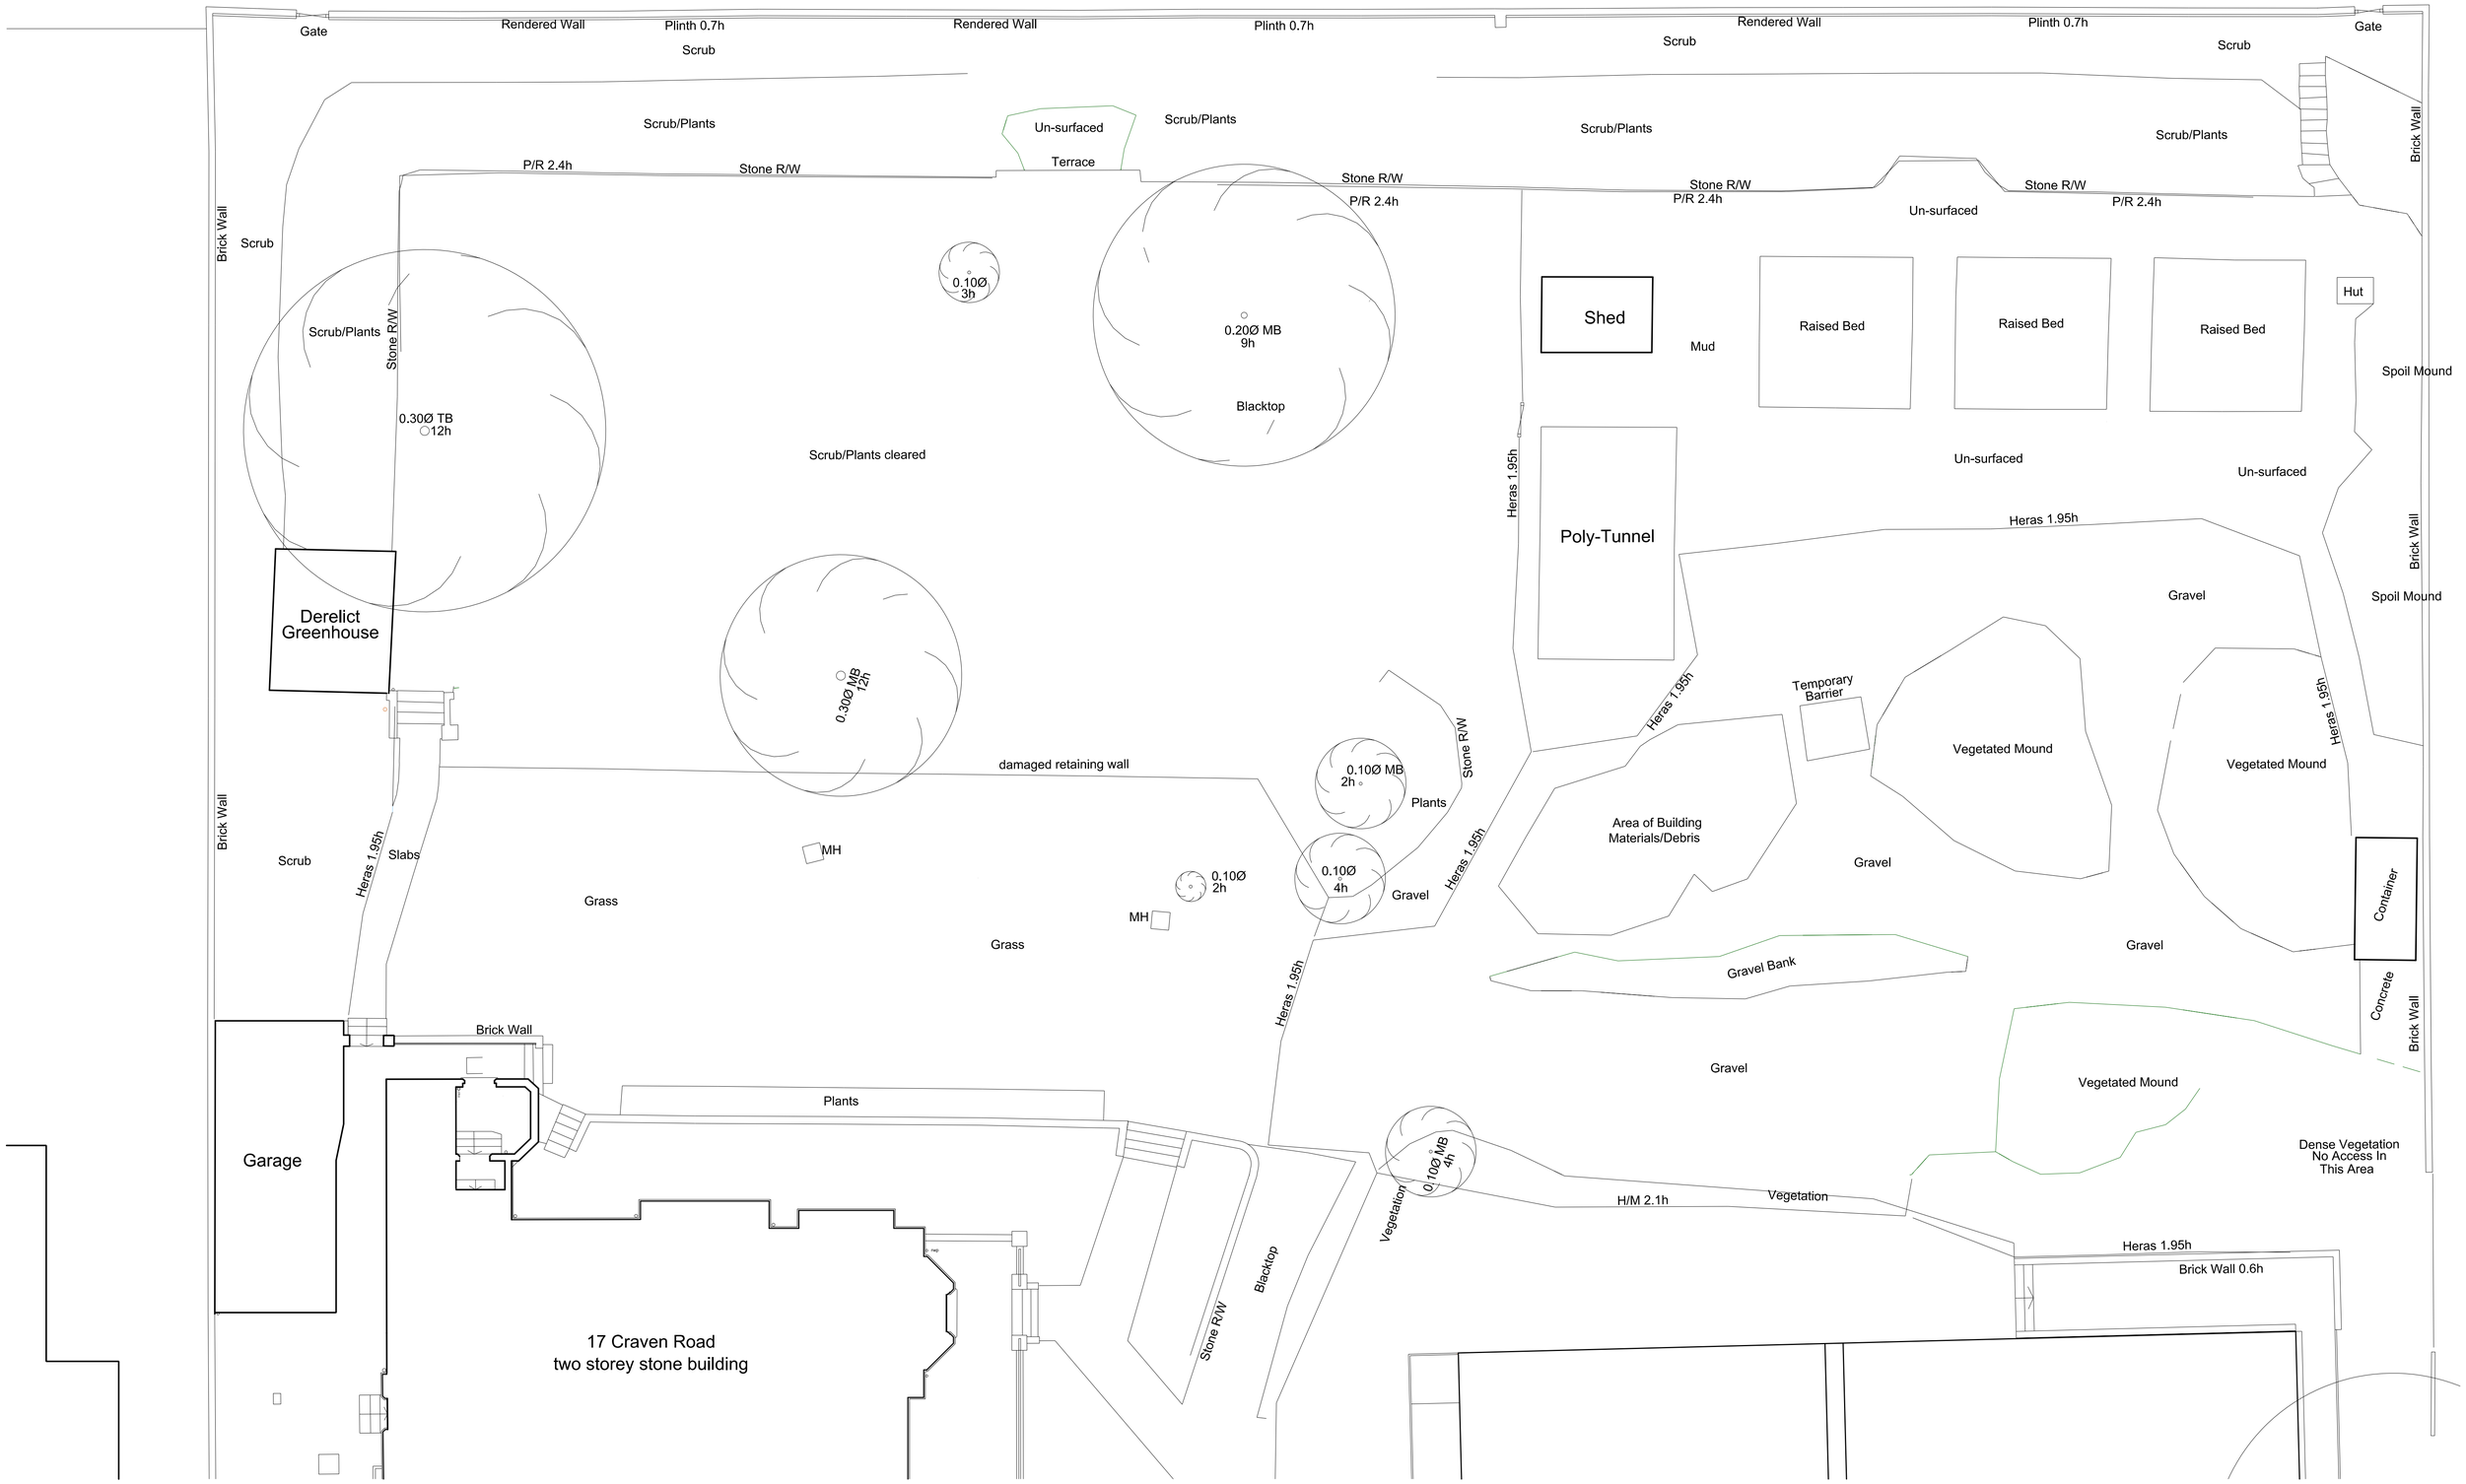

revision	by	date	index

Royal Berkshire Hospital NHS Trust
17/17a Craven Road
Garden and boundary walls

Site Plan
As existing sheet 2

GBS health

Oxford office: St Thomas House, 6 Becket Street, Oxford, OX1 1PP
t: 01865 305130 e: info@gbshealth.co.uk w: www.gbshealth.co.uk

scale 1:100 at A1 date Aug 23 drawn MB

7122-GBS-XX-XX-DR-A-002-P02