




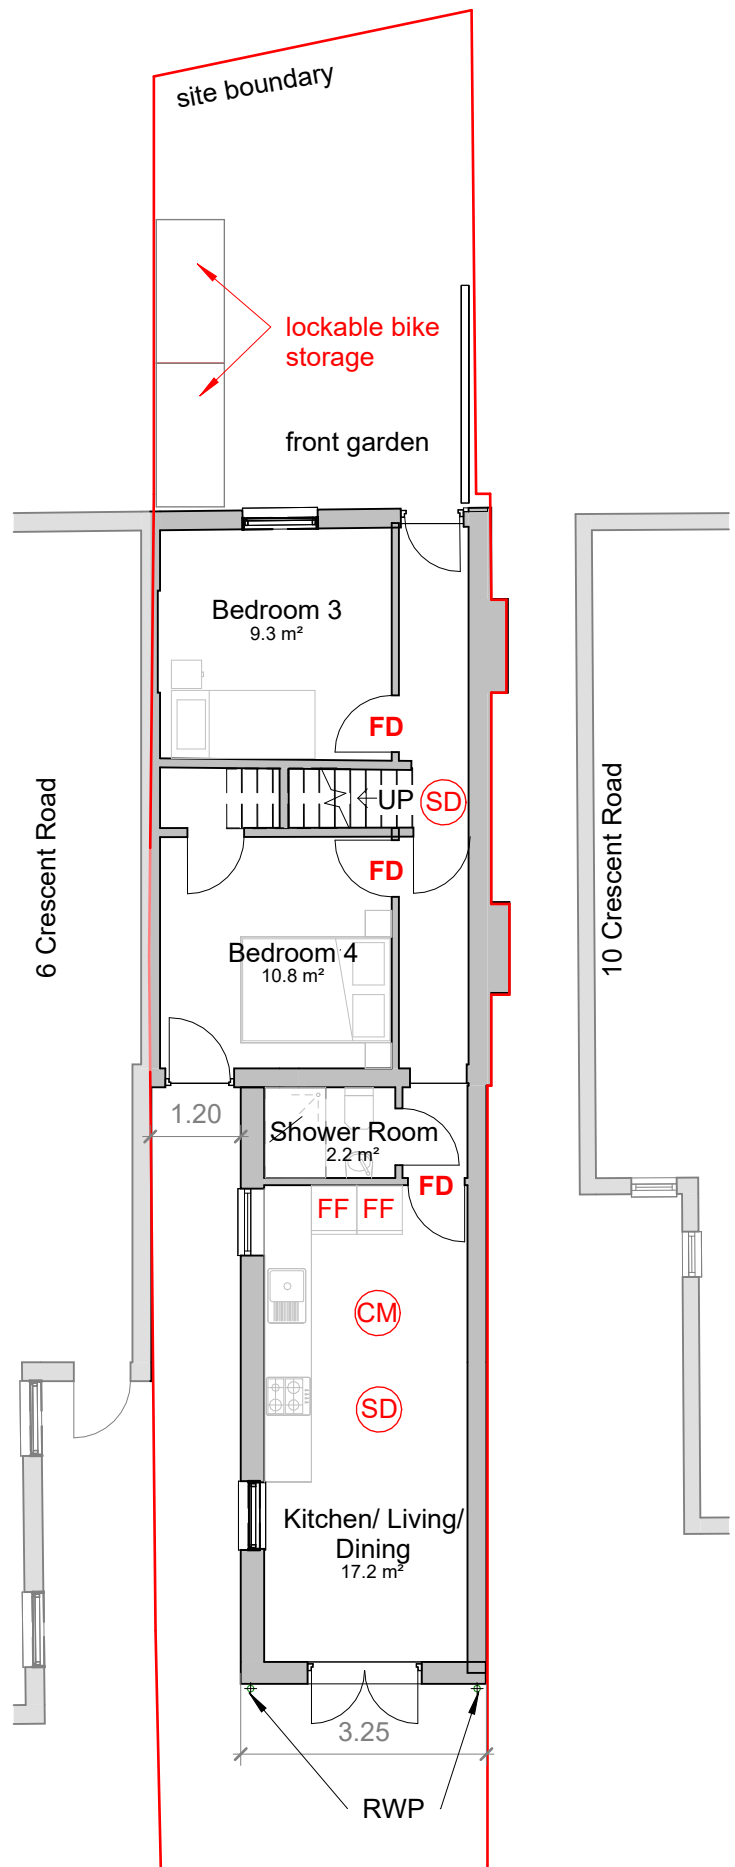

Level 0 Proposed
1 : 100

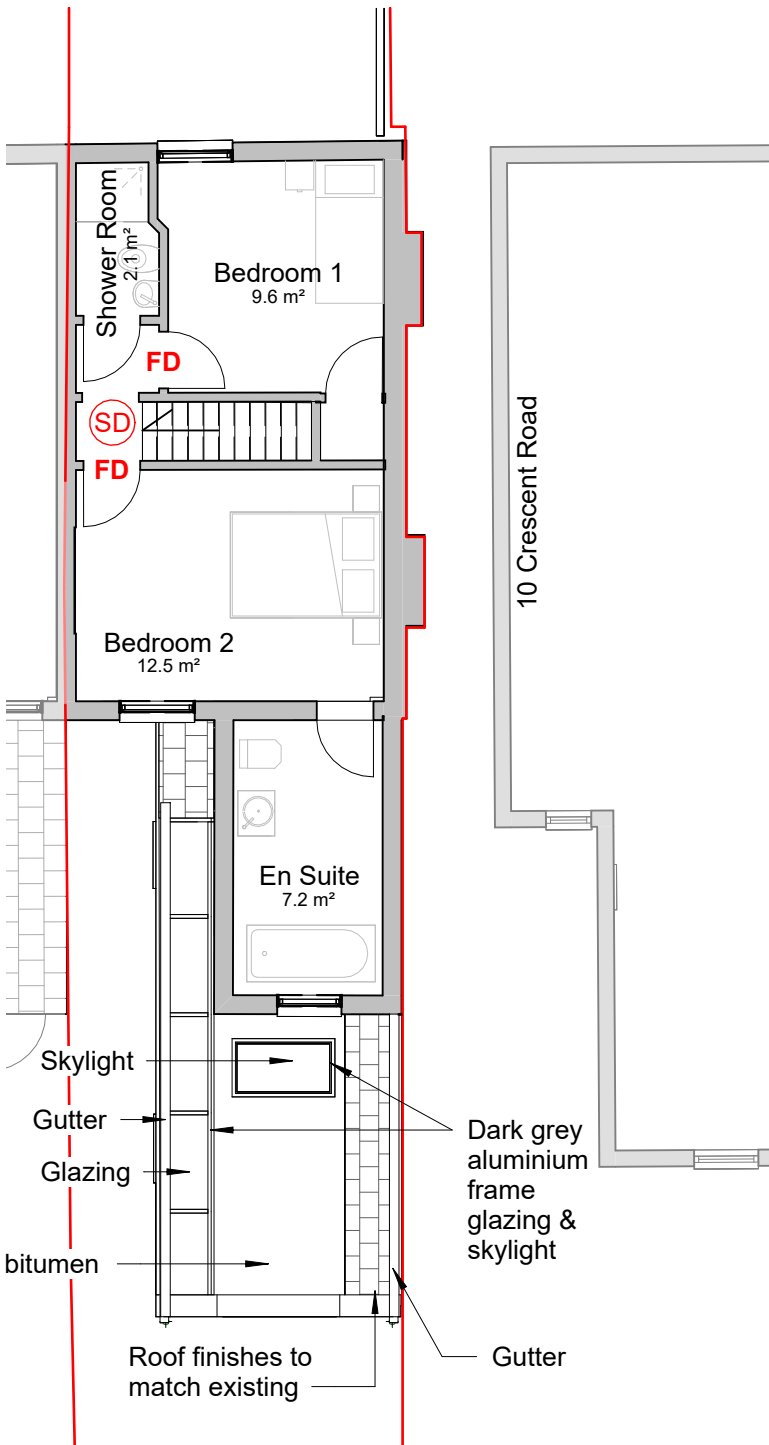

Level 1 Proposed
1 : 100

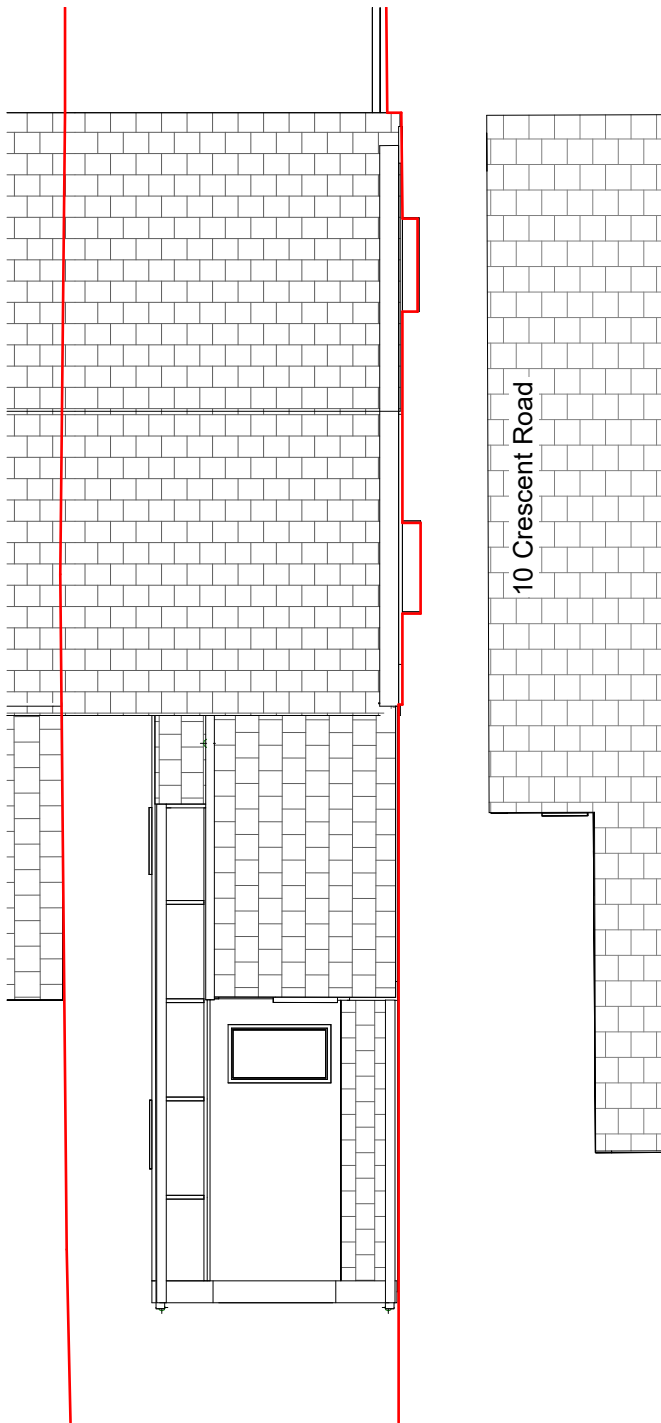

Roof Proposed
1 : 100

- Legend:
- FD 30min Fire Door
 - SD Smoke Detector
 - CM Carbon Monoxide Detector
 - FF Fridge/ Freezer

This drawing has been based upon a measure survey by others. The contractor is responsible for checking dimensions, tolerances and references.

Any discrepancy to be verified with the Architect before proceeding with the works. Where an item is covered by drawings to different scales the larger scale drawing is to be worked to.

CDM REGULATIONS 2015.
All current drawings and specifications for the project must be read in conjunction with the Designer's Hazard and Environment Assessment Record.
All intellectual property rights reserved.

Rev	Description	Date
1	Planning Submission	06/07/24

STATUS	PURPOSE OF ISSUE



PROJECT
8 Crescent Road - C3 to C4

TITLE
Proposed Plan

CLIENT
Giorgi Chitidze

DRAWN BY GS	CHECKED BY PG	DATE 17/04/2023
----------------	------------------	--------------------

SCALE (@ A3) 1 : 100	PROJECT NUMBER AA011
-------------------------	-------------------------

DRAWING NUMBER PL201	REV 1
-------------------------	----------

