



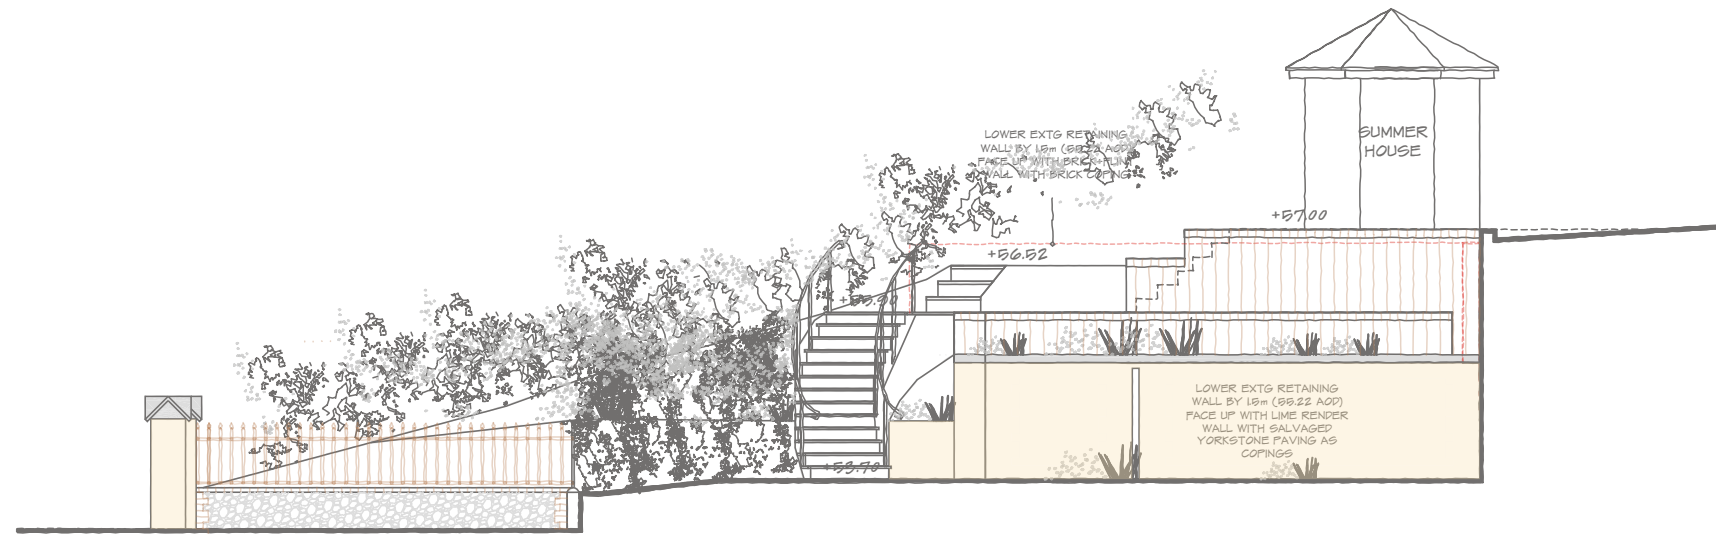

PROPOSED SECTION 'B-B'

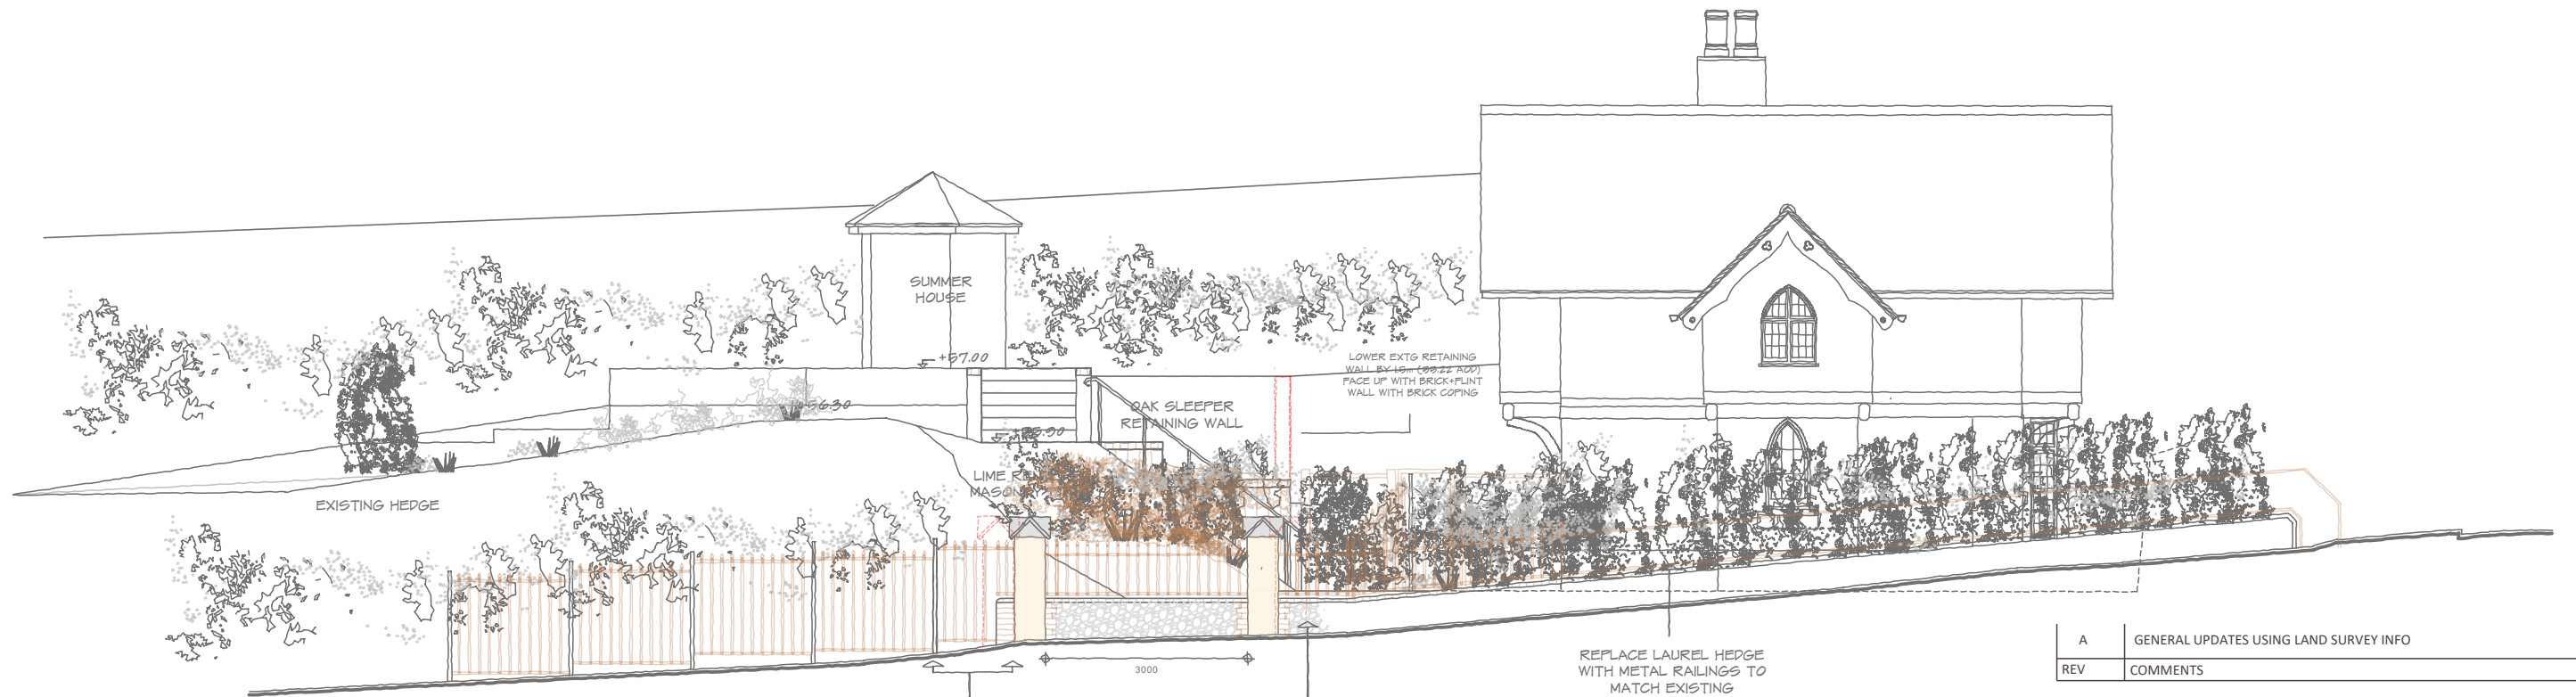

PROPOSED EAST STREET ELEVATION
VIEW 'A-A'

A	GENERAL UPDATES USING LAND SURVEY INFO	03.05.24
REV	COMMENTS	DATE

stl **SHAUN TANNER**
ARCHITECTURE & PLANNING

www.stlarchitecture.co.uk studio@stlarchitecture.co.uk 0118 989 0808

CLIENT Mr & Mrs M. Taylor
PROJECT Warren Lodge, 1 St Peter's Hill, Caversham, Reading, RG4 7AX
DRAWING PROPOSED STREET ELEVATION

STATUS planning **DATE** Feb 2024
SCALE 1:100@ A3 **DRAWN** DN **CHECKED** NO **NO** 3927/202 **REV** B

THIS DRAWING MUST NOT BE SCALED UNLESS ISSUED FOR PLANNING PURPOSES. ALL DIMENSIONS ARE TO BE VERIFIED PRIOR TO SETTING OUT, COMMENCING WORK, OR PRODUCTION OF FABRICATION DRAWINGS. REPORT ANY DISCREPANCIES TO THE SUPERVISING OFFICER IMMEDIATELY. ©

1:100 scale Bar
This Drawing has been produced for printing onto A3 size paper,

