


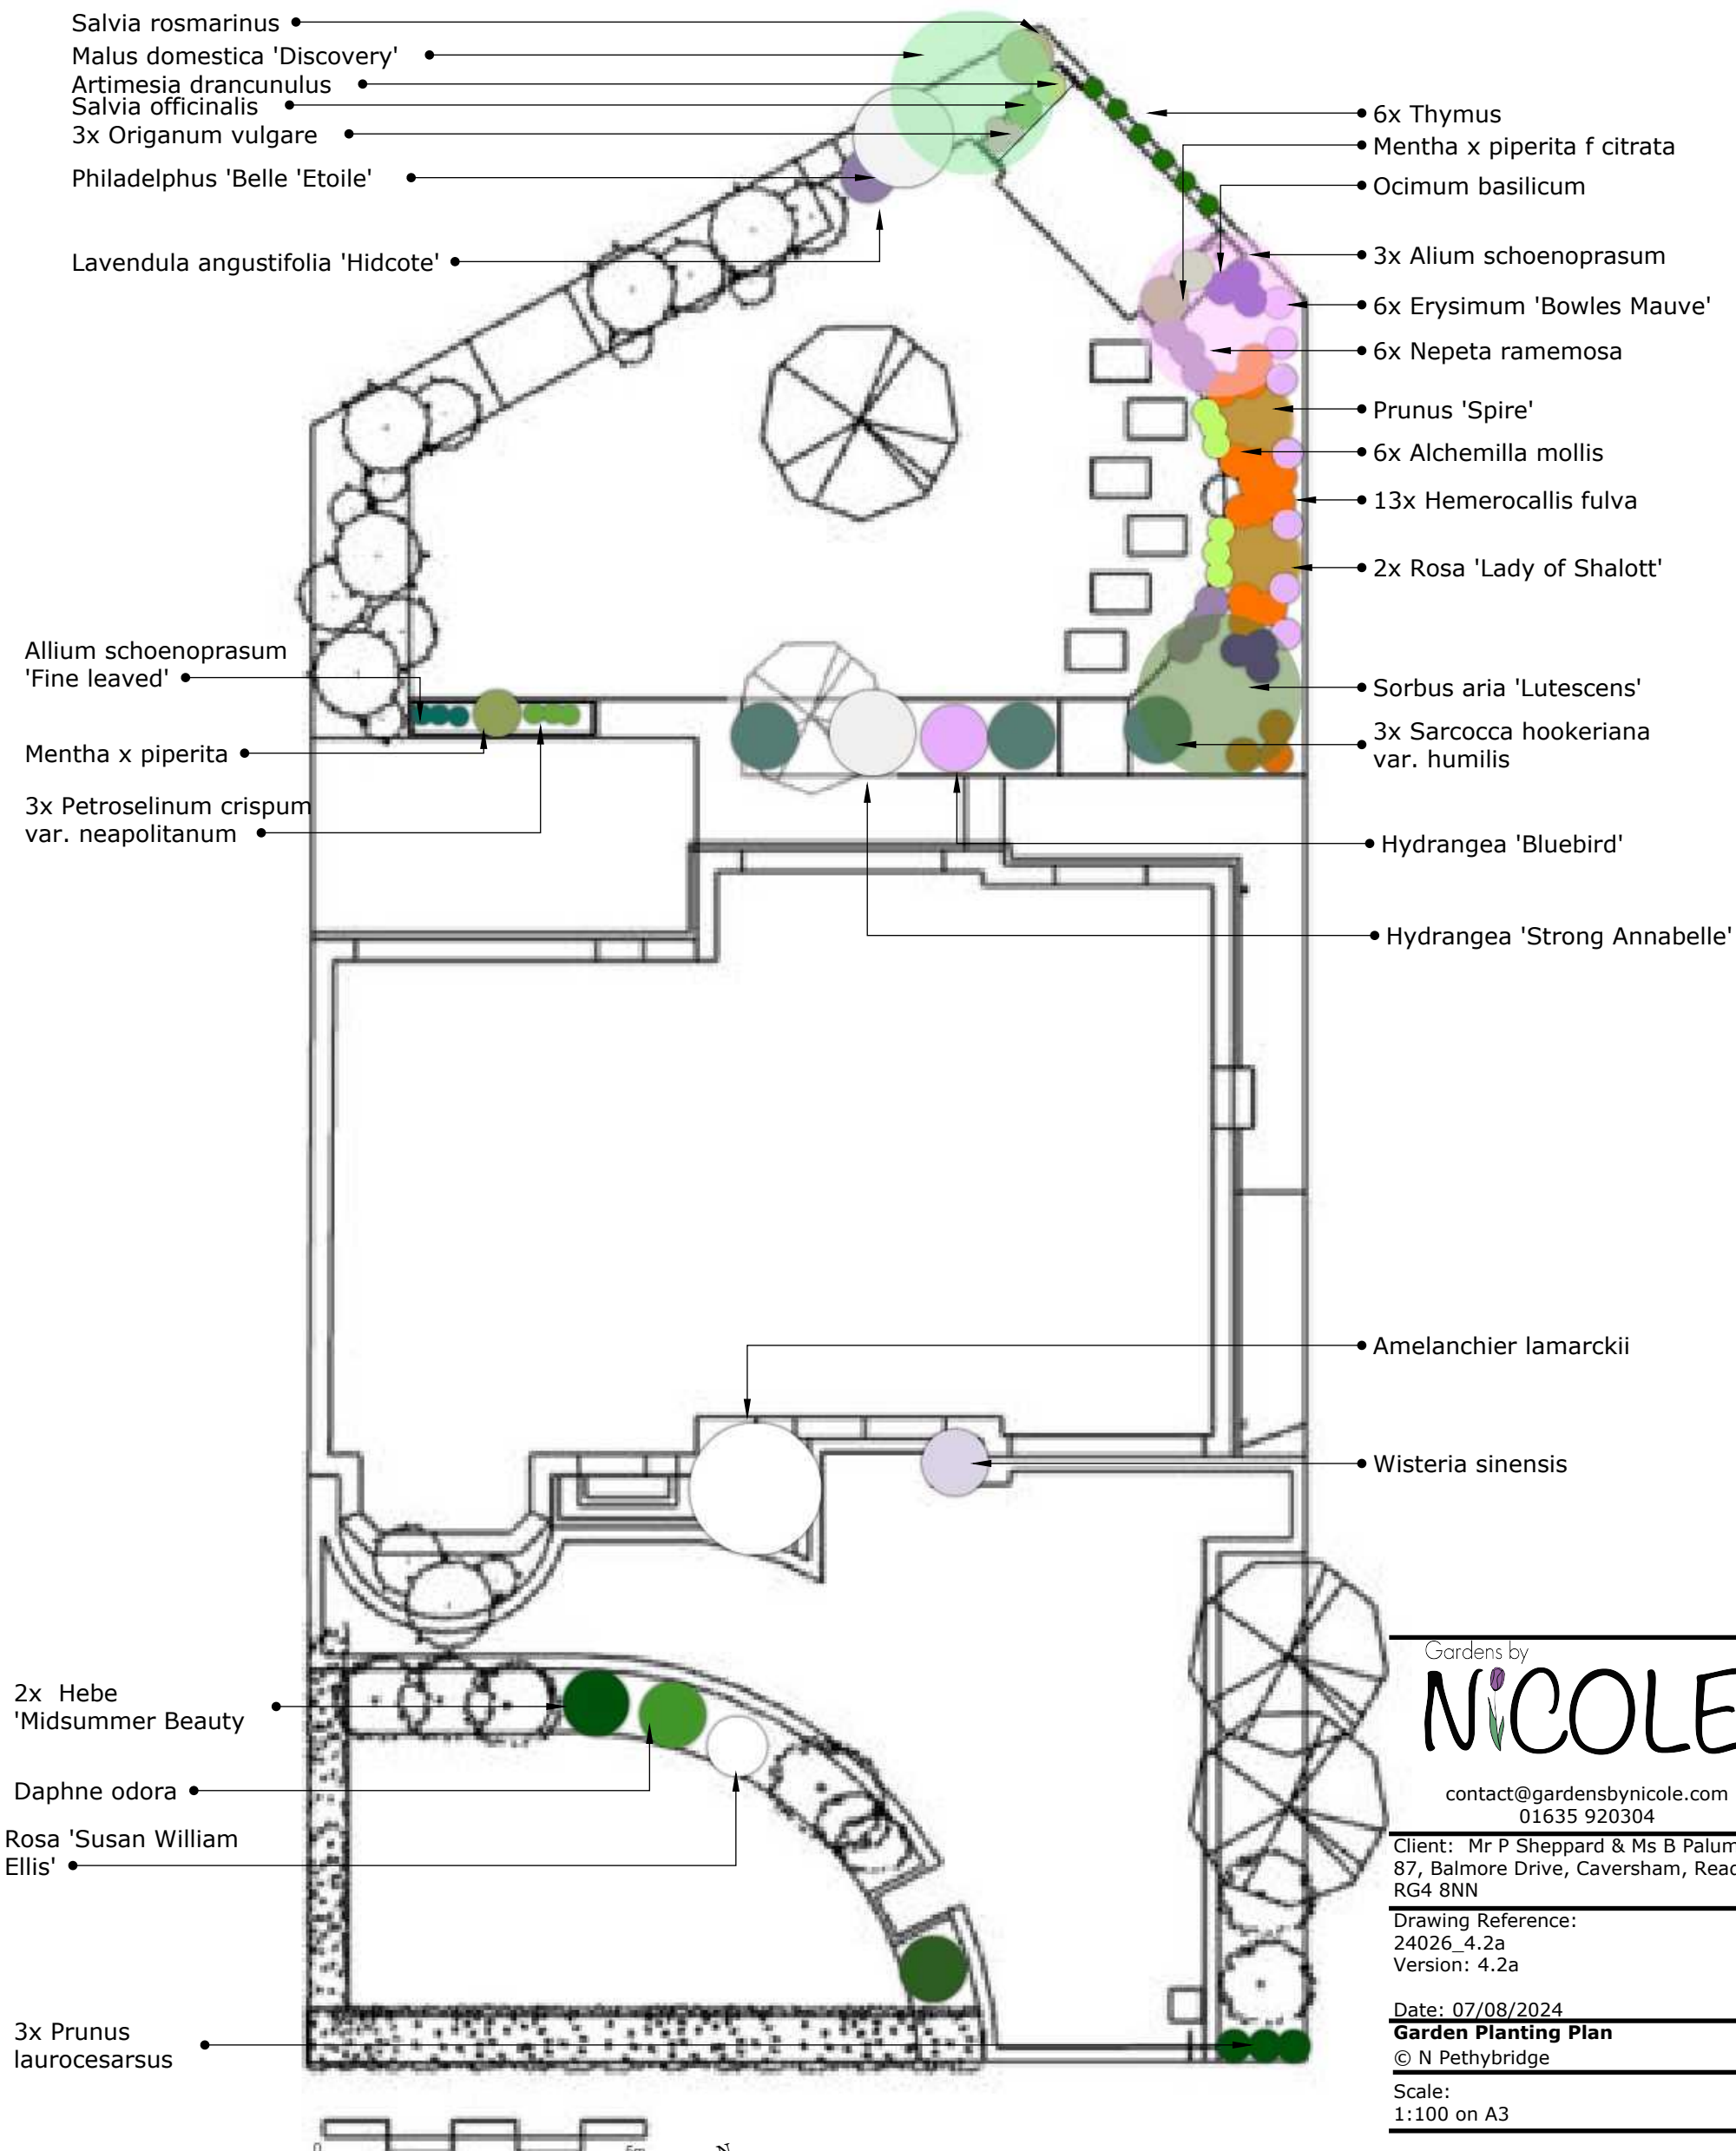

Gardens by
NICOLE

contact@gardensbynicole.com
01635 920304

Client: Mr P Sheppard & Ms B Palumbo
87, Balmore Drive, Caversham, Reading
RG4 8NN

Drawing Reference:
24026_4.2a
Version: 4.2a

Date: 07/08/2024
Garden Planting Plan
© N Pethybridge

Scale:
1:100 on A3

Disclaimer: Do not scale from this drawing. This drawing is to be read in conjunction with all relevant documentation. Use written dimensions. All dimensions to be checked on site. Any discrepancies to be reported to the designer and client contact administrator. If in doubt ask.