NORTH (Front) ELEVATION
SCALE 1:100

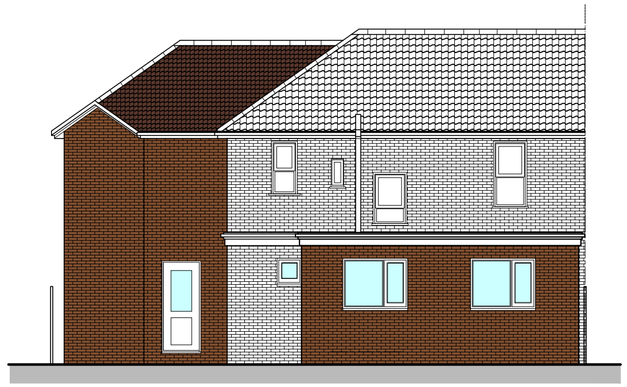

SOUTH (Rear) ELEVATION
SCALE 1:100

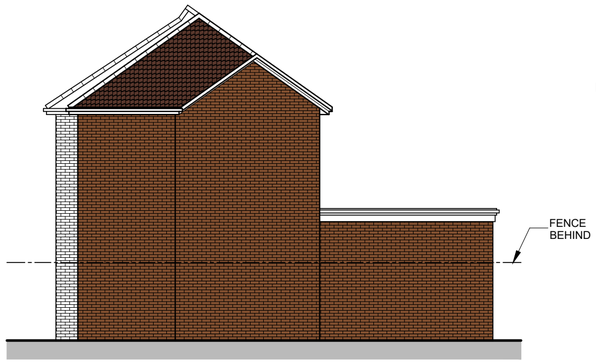

WEST(Side) ELEVATION
SCALE 1:100

MATERIALS

ROOF: CONCRETE ROOF TILES TO MATCH EXISTING

WALL: BRICK FACING TO MATCH EXISTING

WINDOWS: UPVC 'A' RATED DOUBLE GLAZED WINDOWS TO MATCH EXISTING

DOORS: UPVC 'A' RATED DOUBLE GLAZED DOORS TO MATCH EXISTING

RAIN WATER GOODS: UPVC GUTTER, RWP, FASCIA BOARD AND SOFFIT BOARD

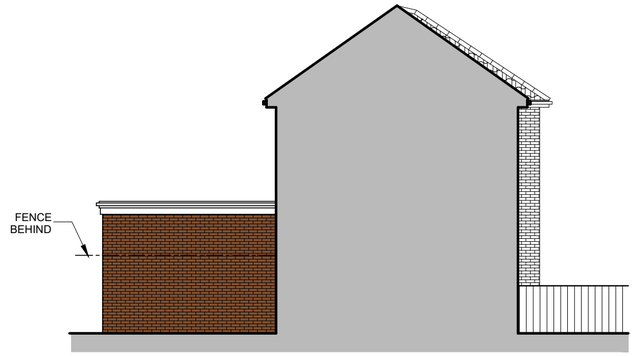

EAST (Side) ELEVATION
SCALE 1:100

LEGEND

- EXISTING WALL (In Plan)
- NEW WALL (In Plan)
- NEW ROOF TILES
- EXISTING ROOF TILES
- NEW BRICK WALL
- EXISTING BRICK
- NEW RENDERING
- EXISTING RENDERING
- NEW WINDOWS / DOORS
- EXISTING WINDOWS / DOORS

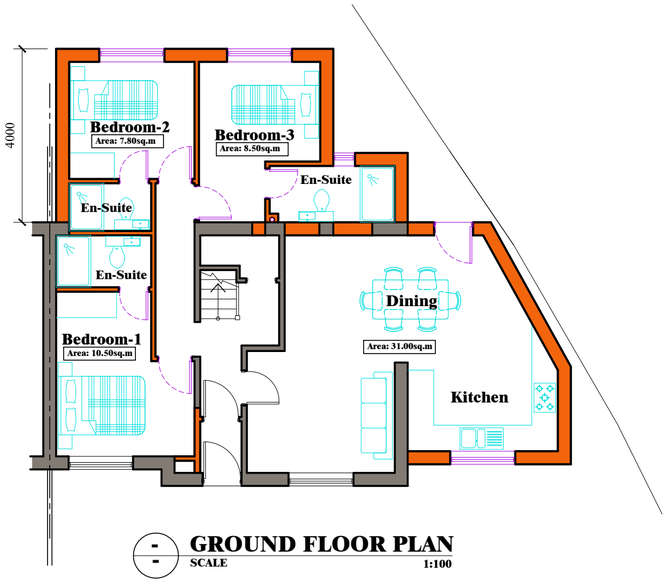

GROUND FLOOR PLAN
SCALE 1:100

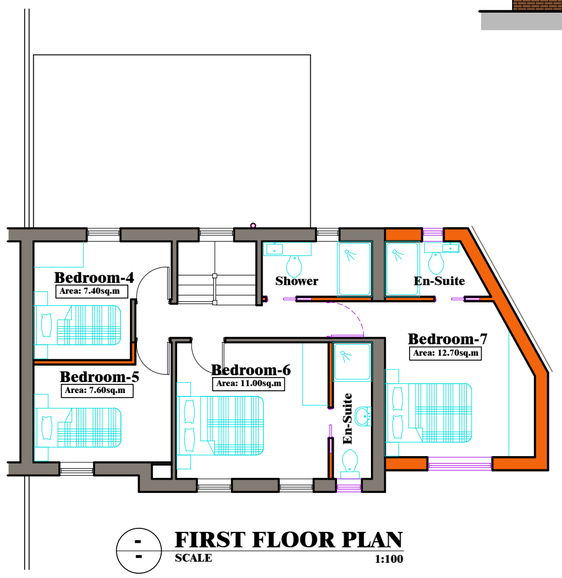

FIRST FLOOR PLAN
SCALE 1:100

N

1m 5m 10m

MEKKARA Architectural Consultants
103 Shurdington Road
Cheltenham, GL53 0JQ
www.Mekkara.co.uk, info@mekkara.co.uk
Ph: 0124228875, 07843020249

CIAT CHARTERED PRACTICE

Client
MR DAVIES OYEGBATA

Job Title
PROPOSED EXTENSION
4, KINGSBRIDGE ROAD READING, RG2 7RE

Drawing Title
PROPOSAL
FLOOR PLAN AND ELEVATIONS

Scale	1:100 on A2	
Date AUG.2024	Drawn By RMC	

Job No	Drawing NO	Rev.
0724-32	120	-

© MEKKARA Architectural Consultants - THIS DRAWING AND DESIGN REMAINS THE COPYRIGHT AND INTELLECTUAL PROPERTY OF MEKKARA Architectural Consultants, SHALL NOT BE COPIED OR REPRODUCED IN ANY FORMAT WITHOUT APPROVAL.