

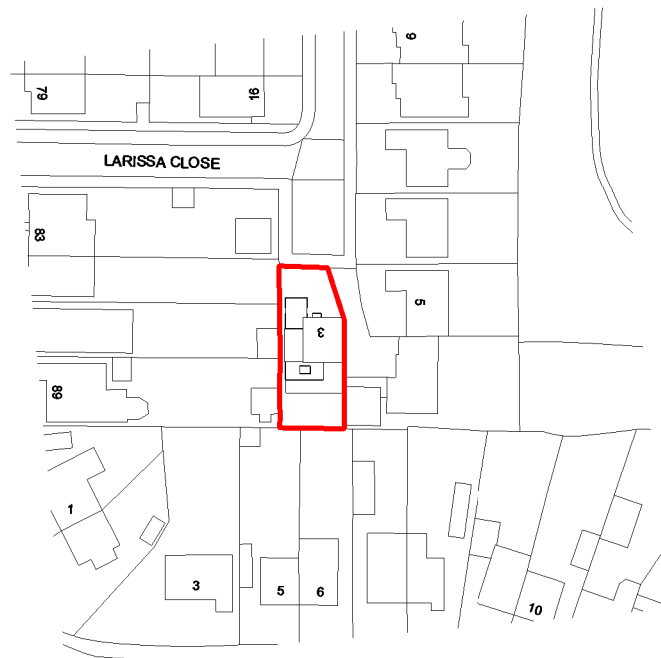


1 **Site Location Plan**
1 : 1250

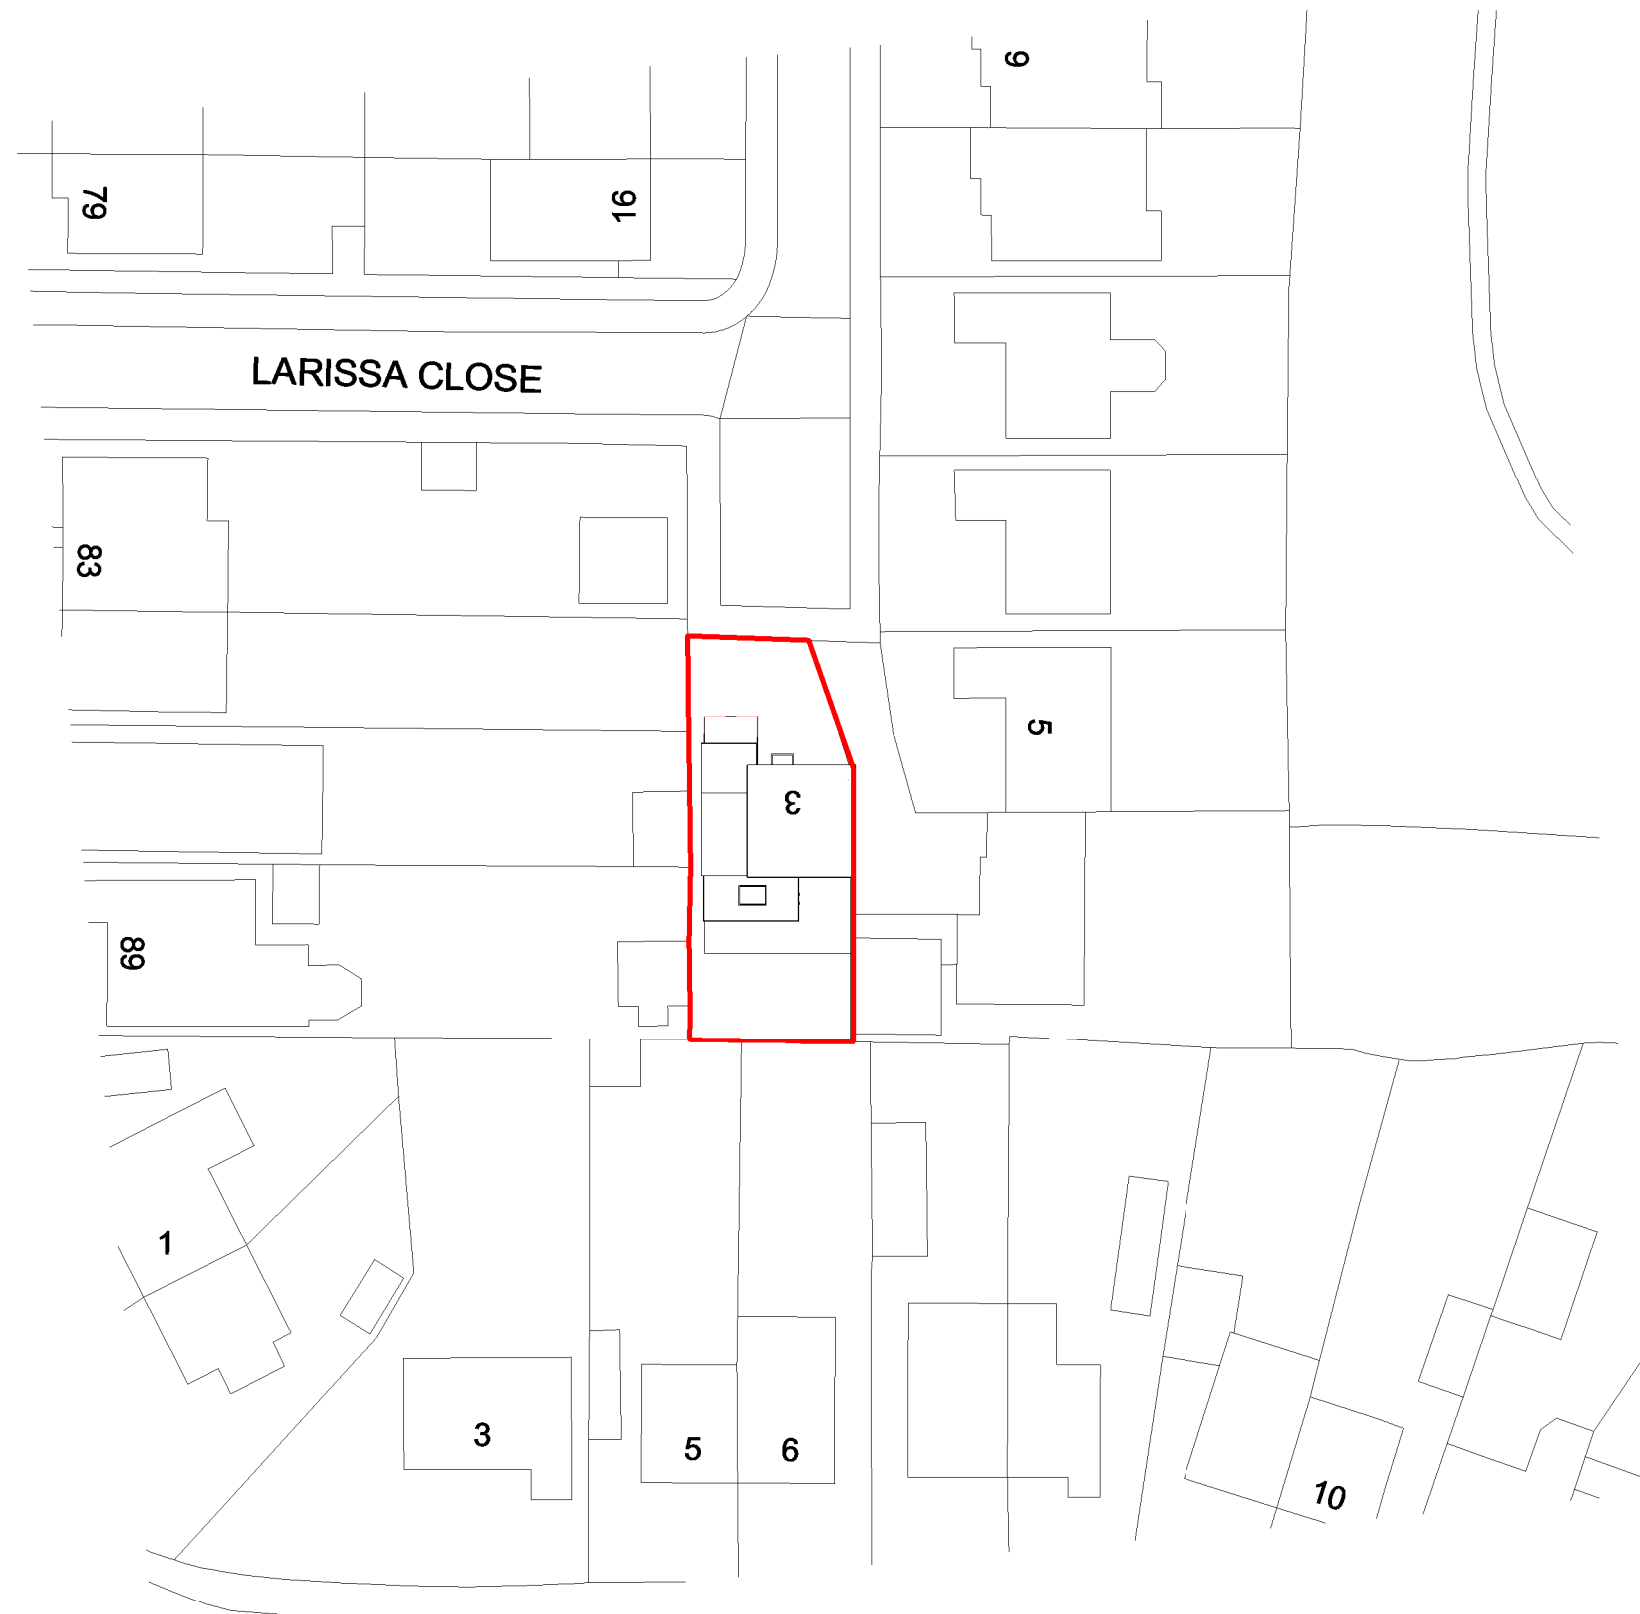

2 **Block Plan**
1 : 500

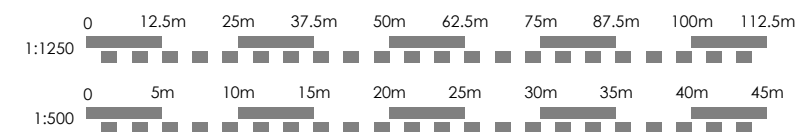

No.	Description	Date
A	Drawings revised	27/08/24
B	Drawings revised	08/08/24

www.blose.co.uk info@blose.co.uk 07515690324

PROJECT		CLIENT		
3 Larissa Close, RG31 6LE		Dahiya Homes		
SHEET Existing Site & Block Plan		Date Issue Date	Project number BAS2221	Scale (@ A3) As indicated
		Drawn by Author	DRAWING NUMBER A100	
		Checked by Checker	REV B	