
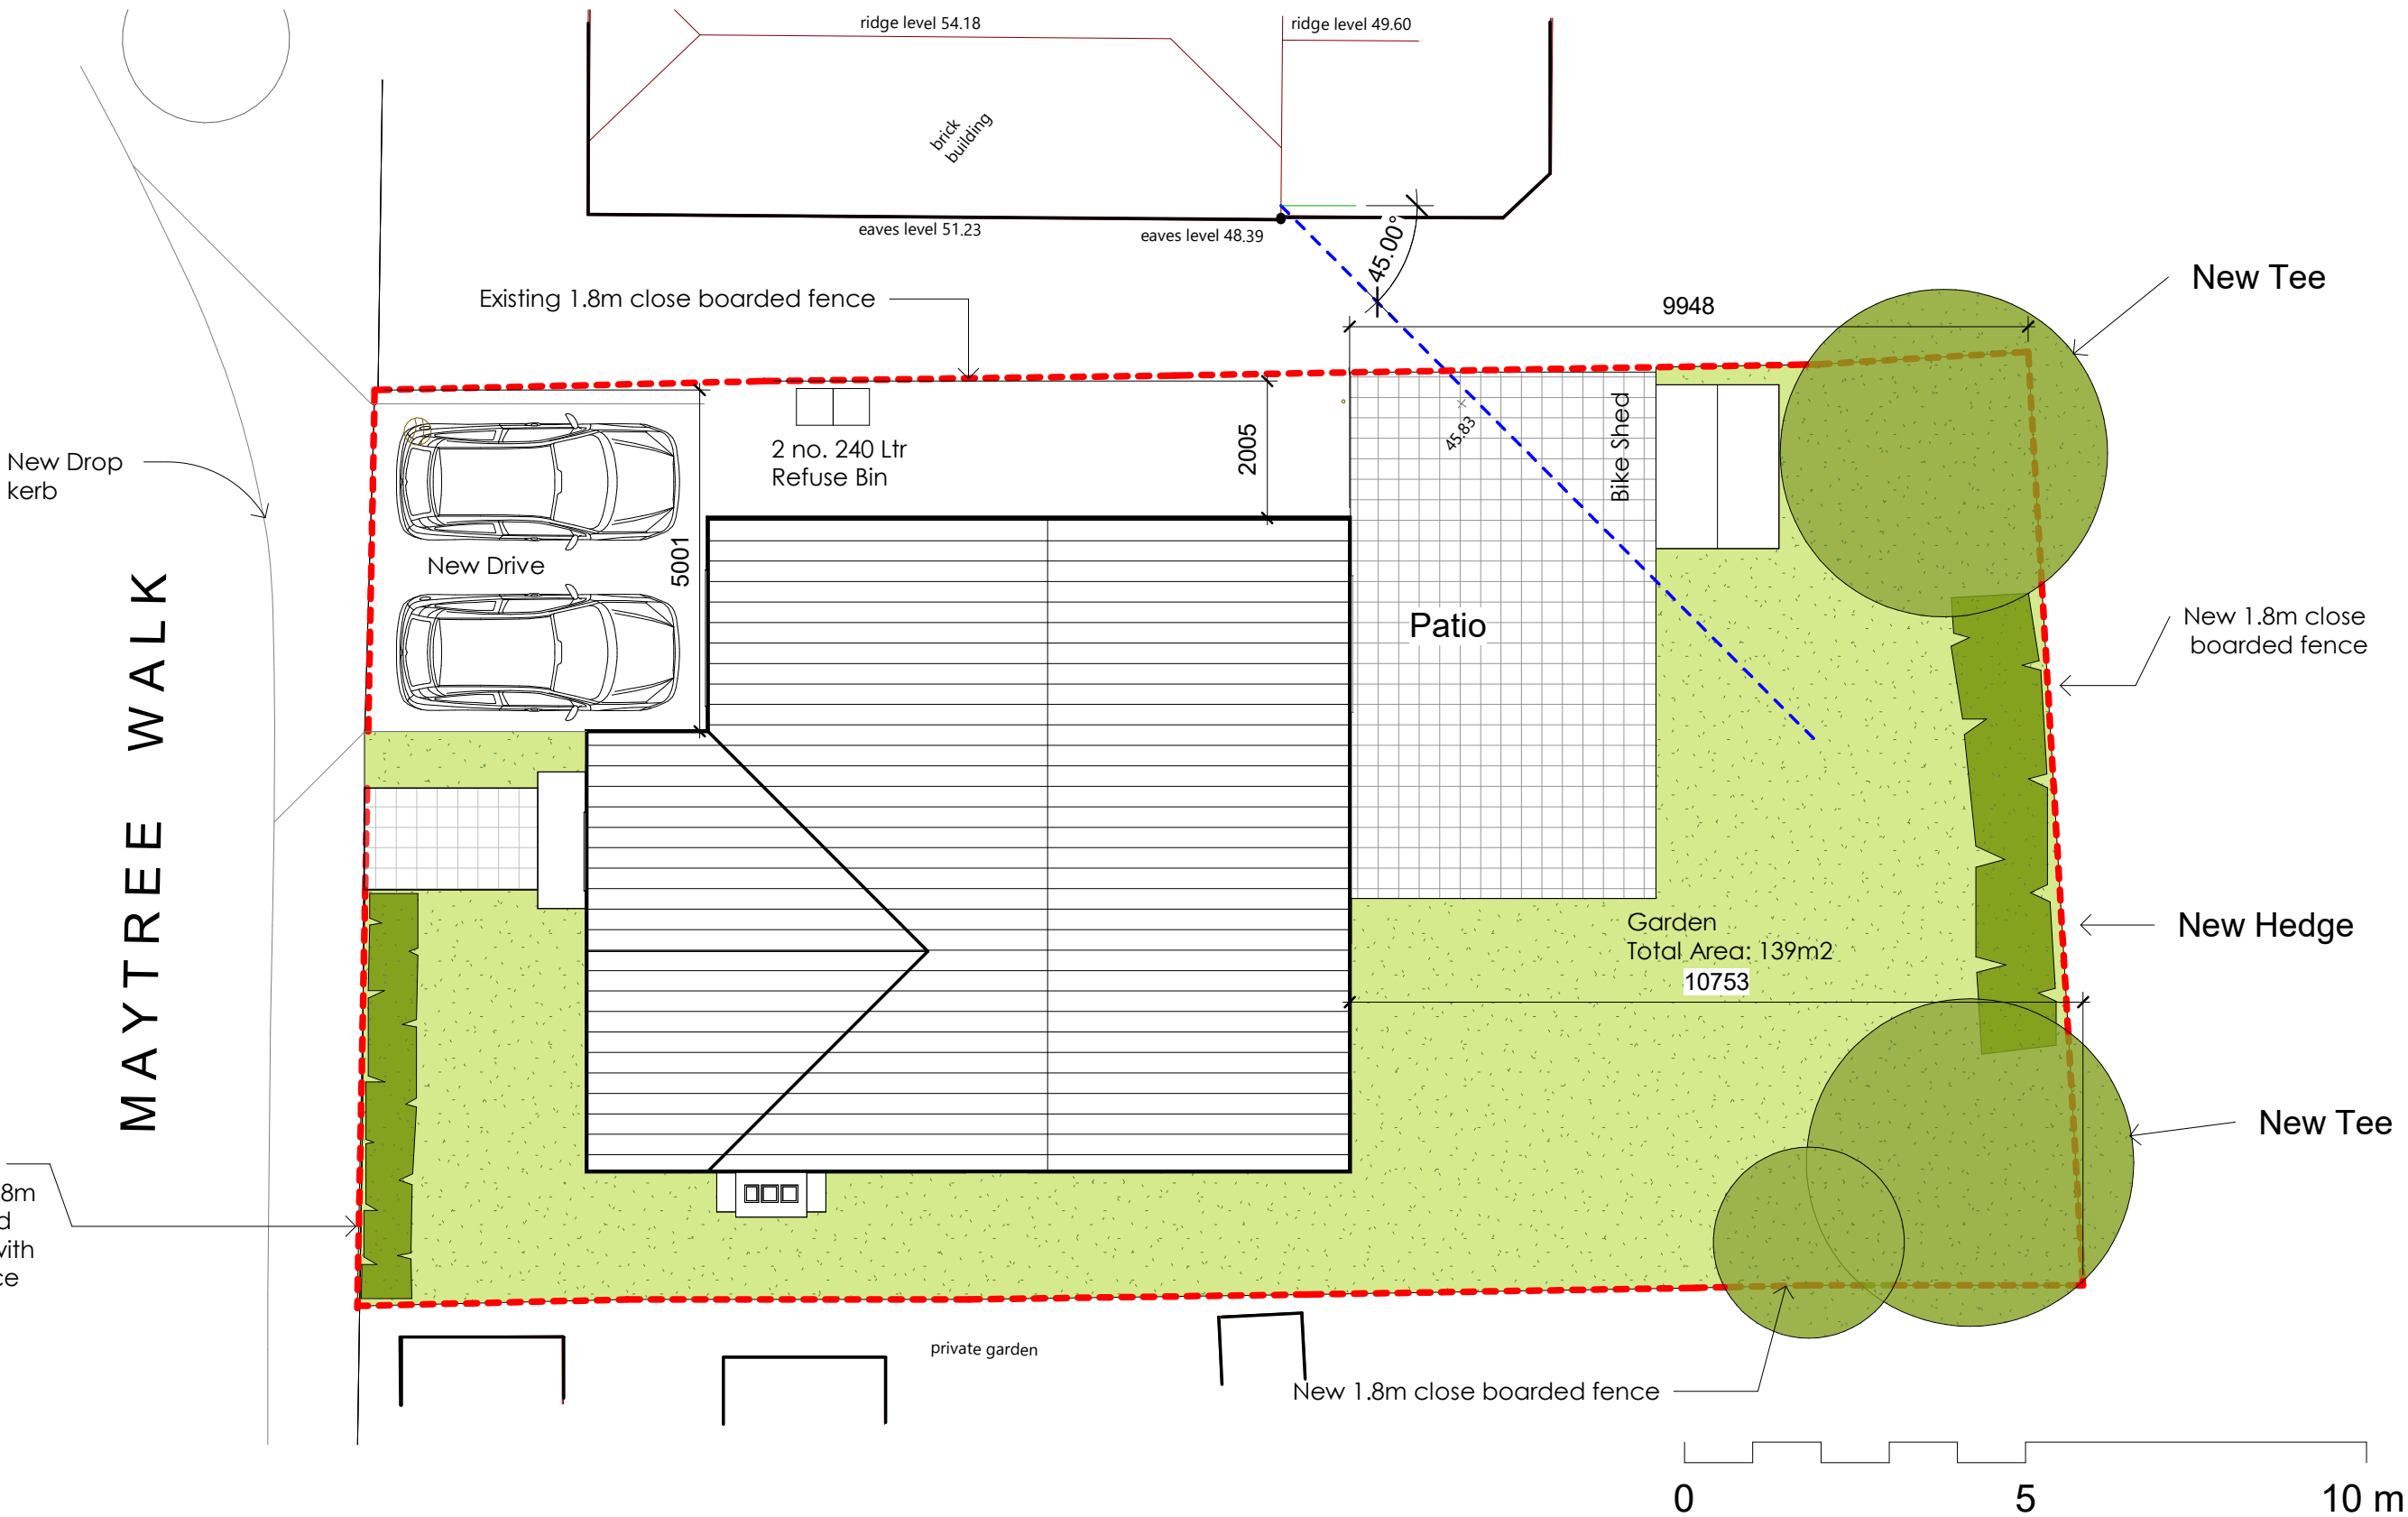


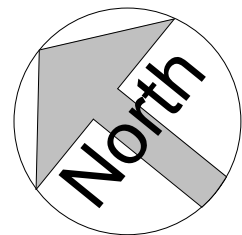

Site
1 : 100

Do not scale. Use figured dimensions only. Subject to site survey and all necessary consents. All dimensions to be checked by user and any discrepancies, errors or omissions to be reported to the Architect before work commences.
This drawing is to be read in conjunction with all other relevant materials.

No.	Description	Date

31 Gordon Road, Maidenhead, SL66BR
info@mzmassociates.com
07889 731195

PROJECT Land Rear of 292 Henley Rd, RG4 6LS		SHEET Block Plan		Project number 1901-RHC	
				Scale (@ A3) 1 : 100	
CLIENT Mary Kehoe		DRAWING REF: PL-02		REV	Date 08/08/2024

