


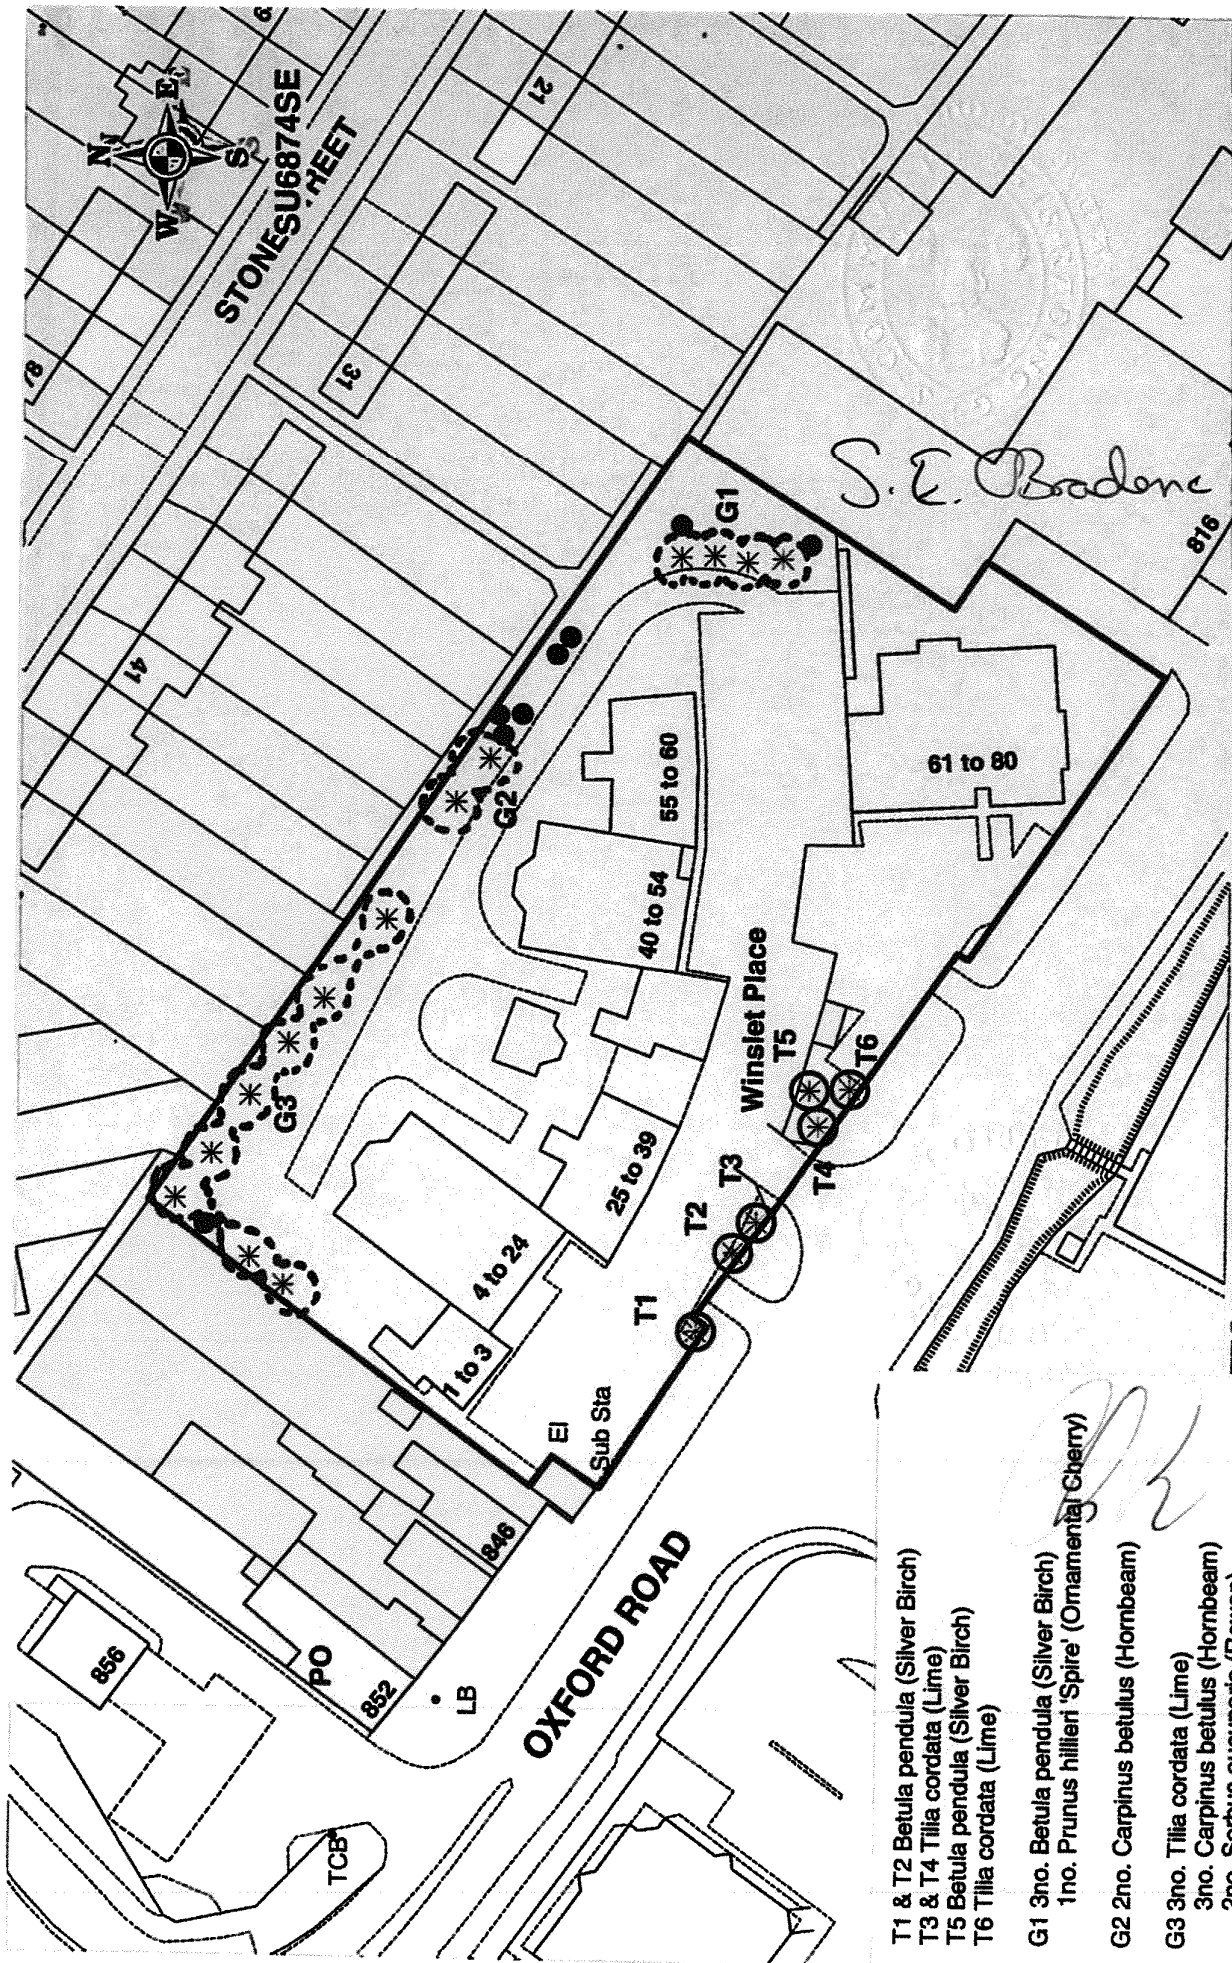

TITLE TREE PRESERVATION ORDER: WINSLETT PLACE, OXFORD ROAD, READING

DRG NO E2858

DATE JULY 2013

DRAWN BY KM

SCALE 1:750

© Crown Copyright. All Rights Reserved. Reading Borough Council. Account No 100019672. 2009

Reading
BOROUGH COUNCIL
PLANNING SUPPORT TEAM

- T1 & T2 Betula pendula (Silver Birch)
- T3 & T4 Tilia cordata (Lime)
- T5 Betula pendula (Silver Birch)
- T6 Tilia cordata (Lime)
- G1 3no. Betula pendula (Silver Birch)
1no. Prunus hillieri 'Spire' (Ornamental Cherry)
- G2 2no. Carpinus betulus (Hornbeam)
- G3 3no. Tilia cordata (Lime)
3no. Carpinus betulus (Hornbeam)
2no. Sorbus aucuparia (Rowan)

● Tree not included in TPO