




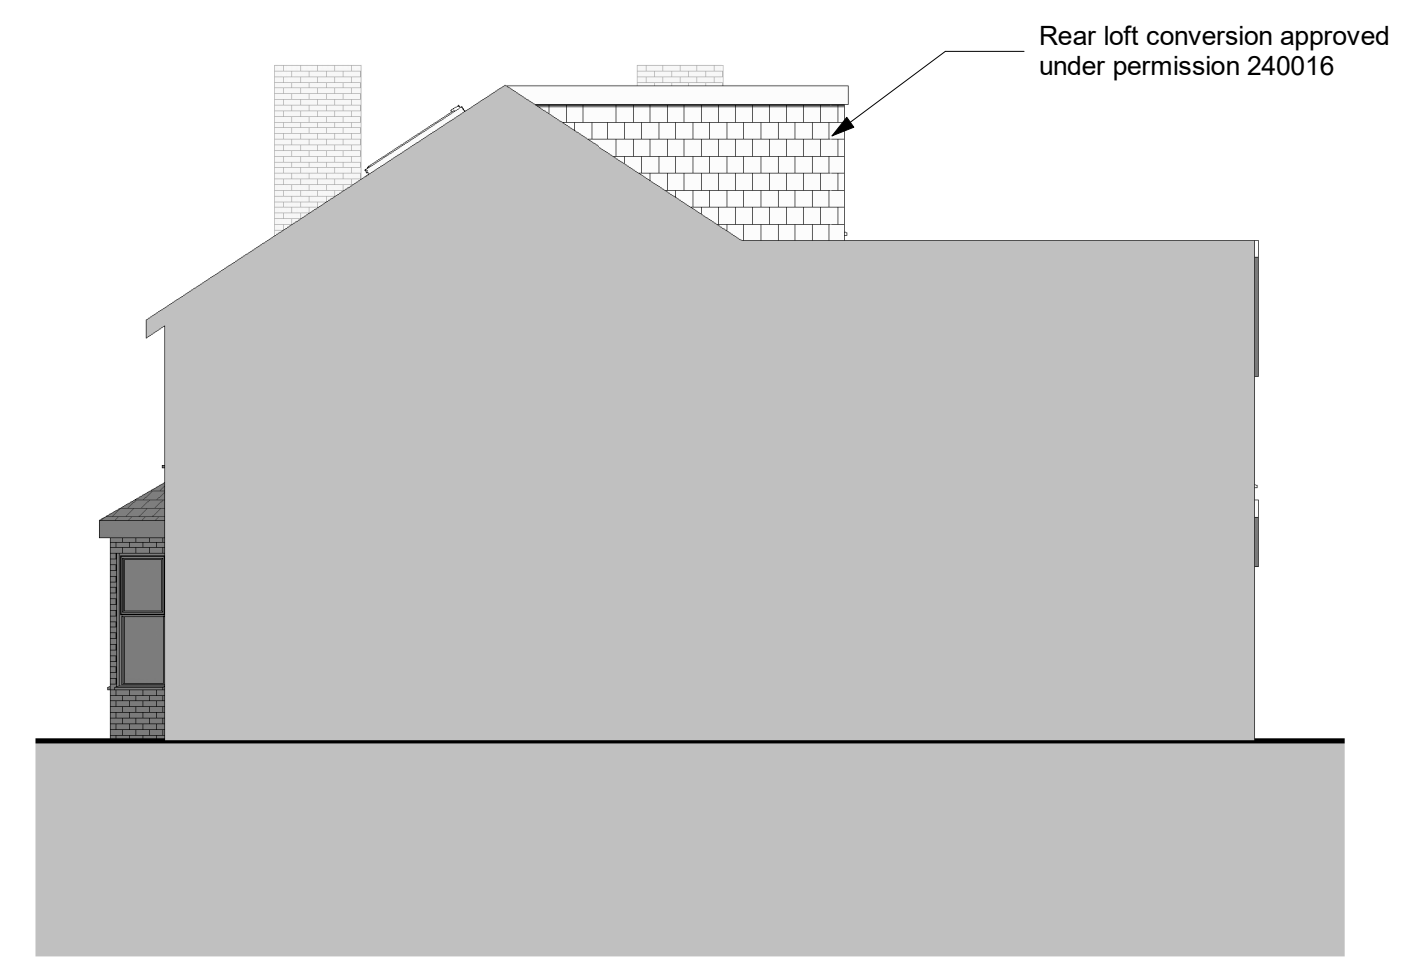



7 RH Elevation
1 : 100

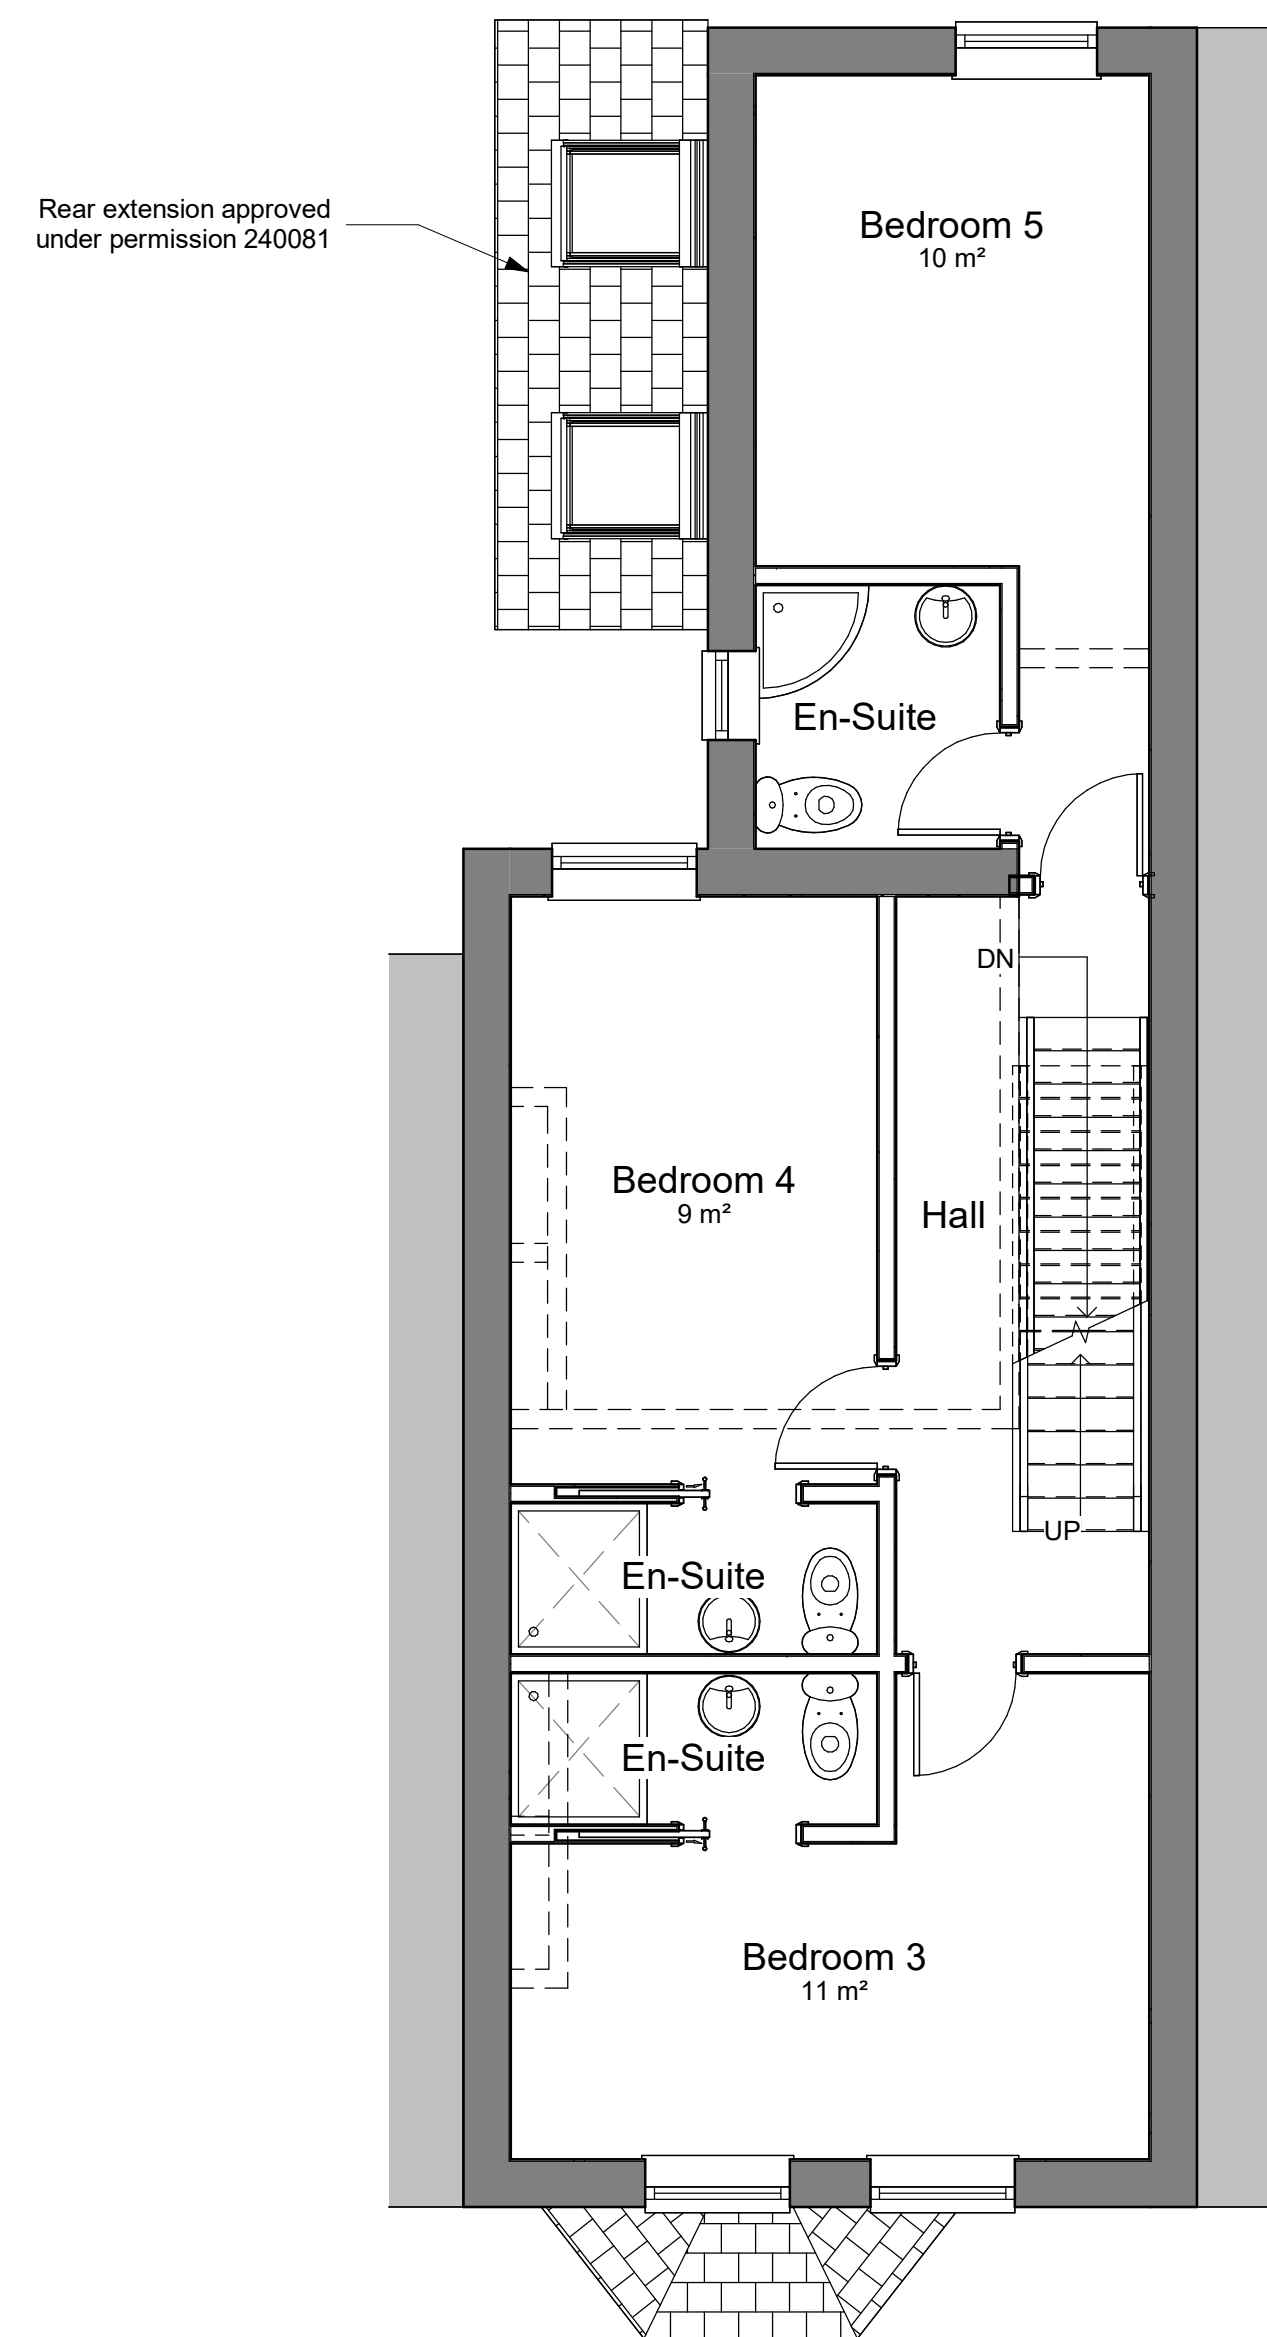

2 First Floor
1 : 50

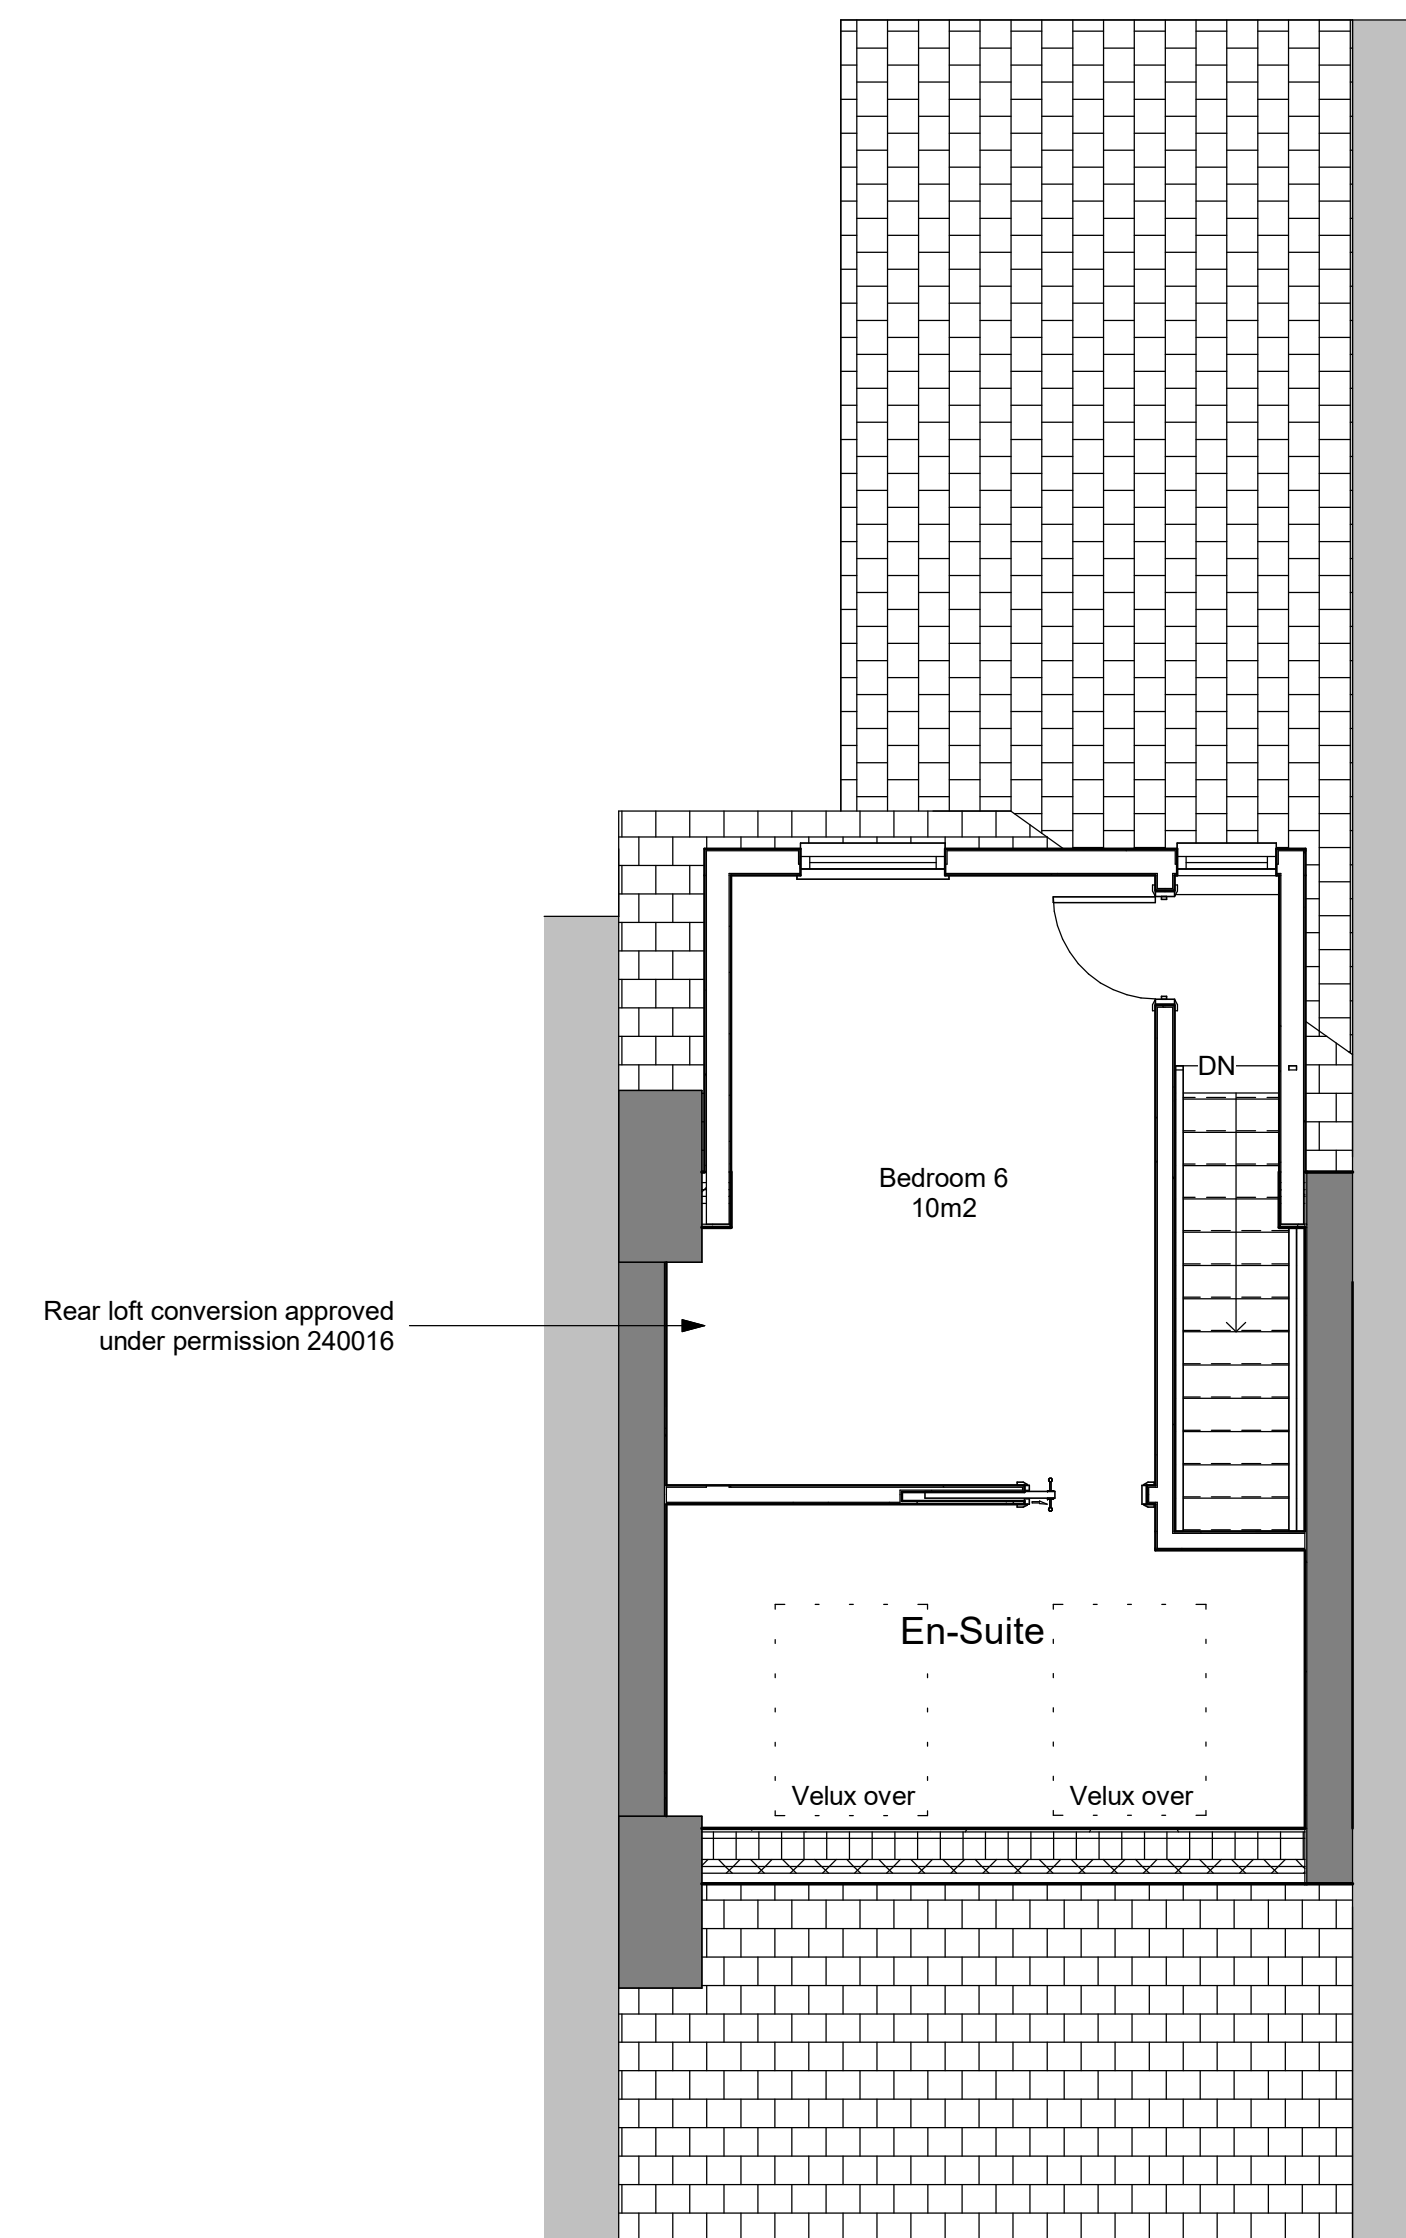

3 Loft
1 : 50

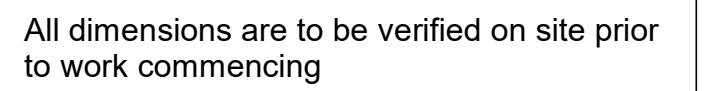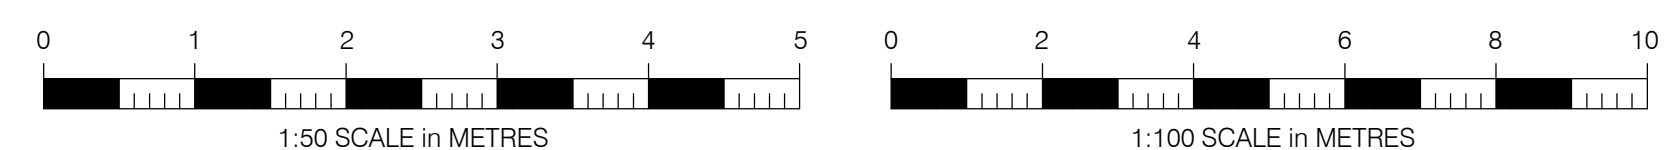[illegible]

Scale @ A1	As indicated
------------	--------------