


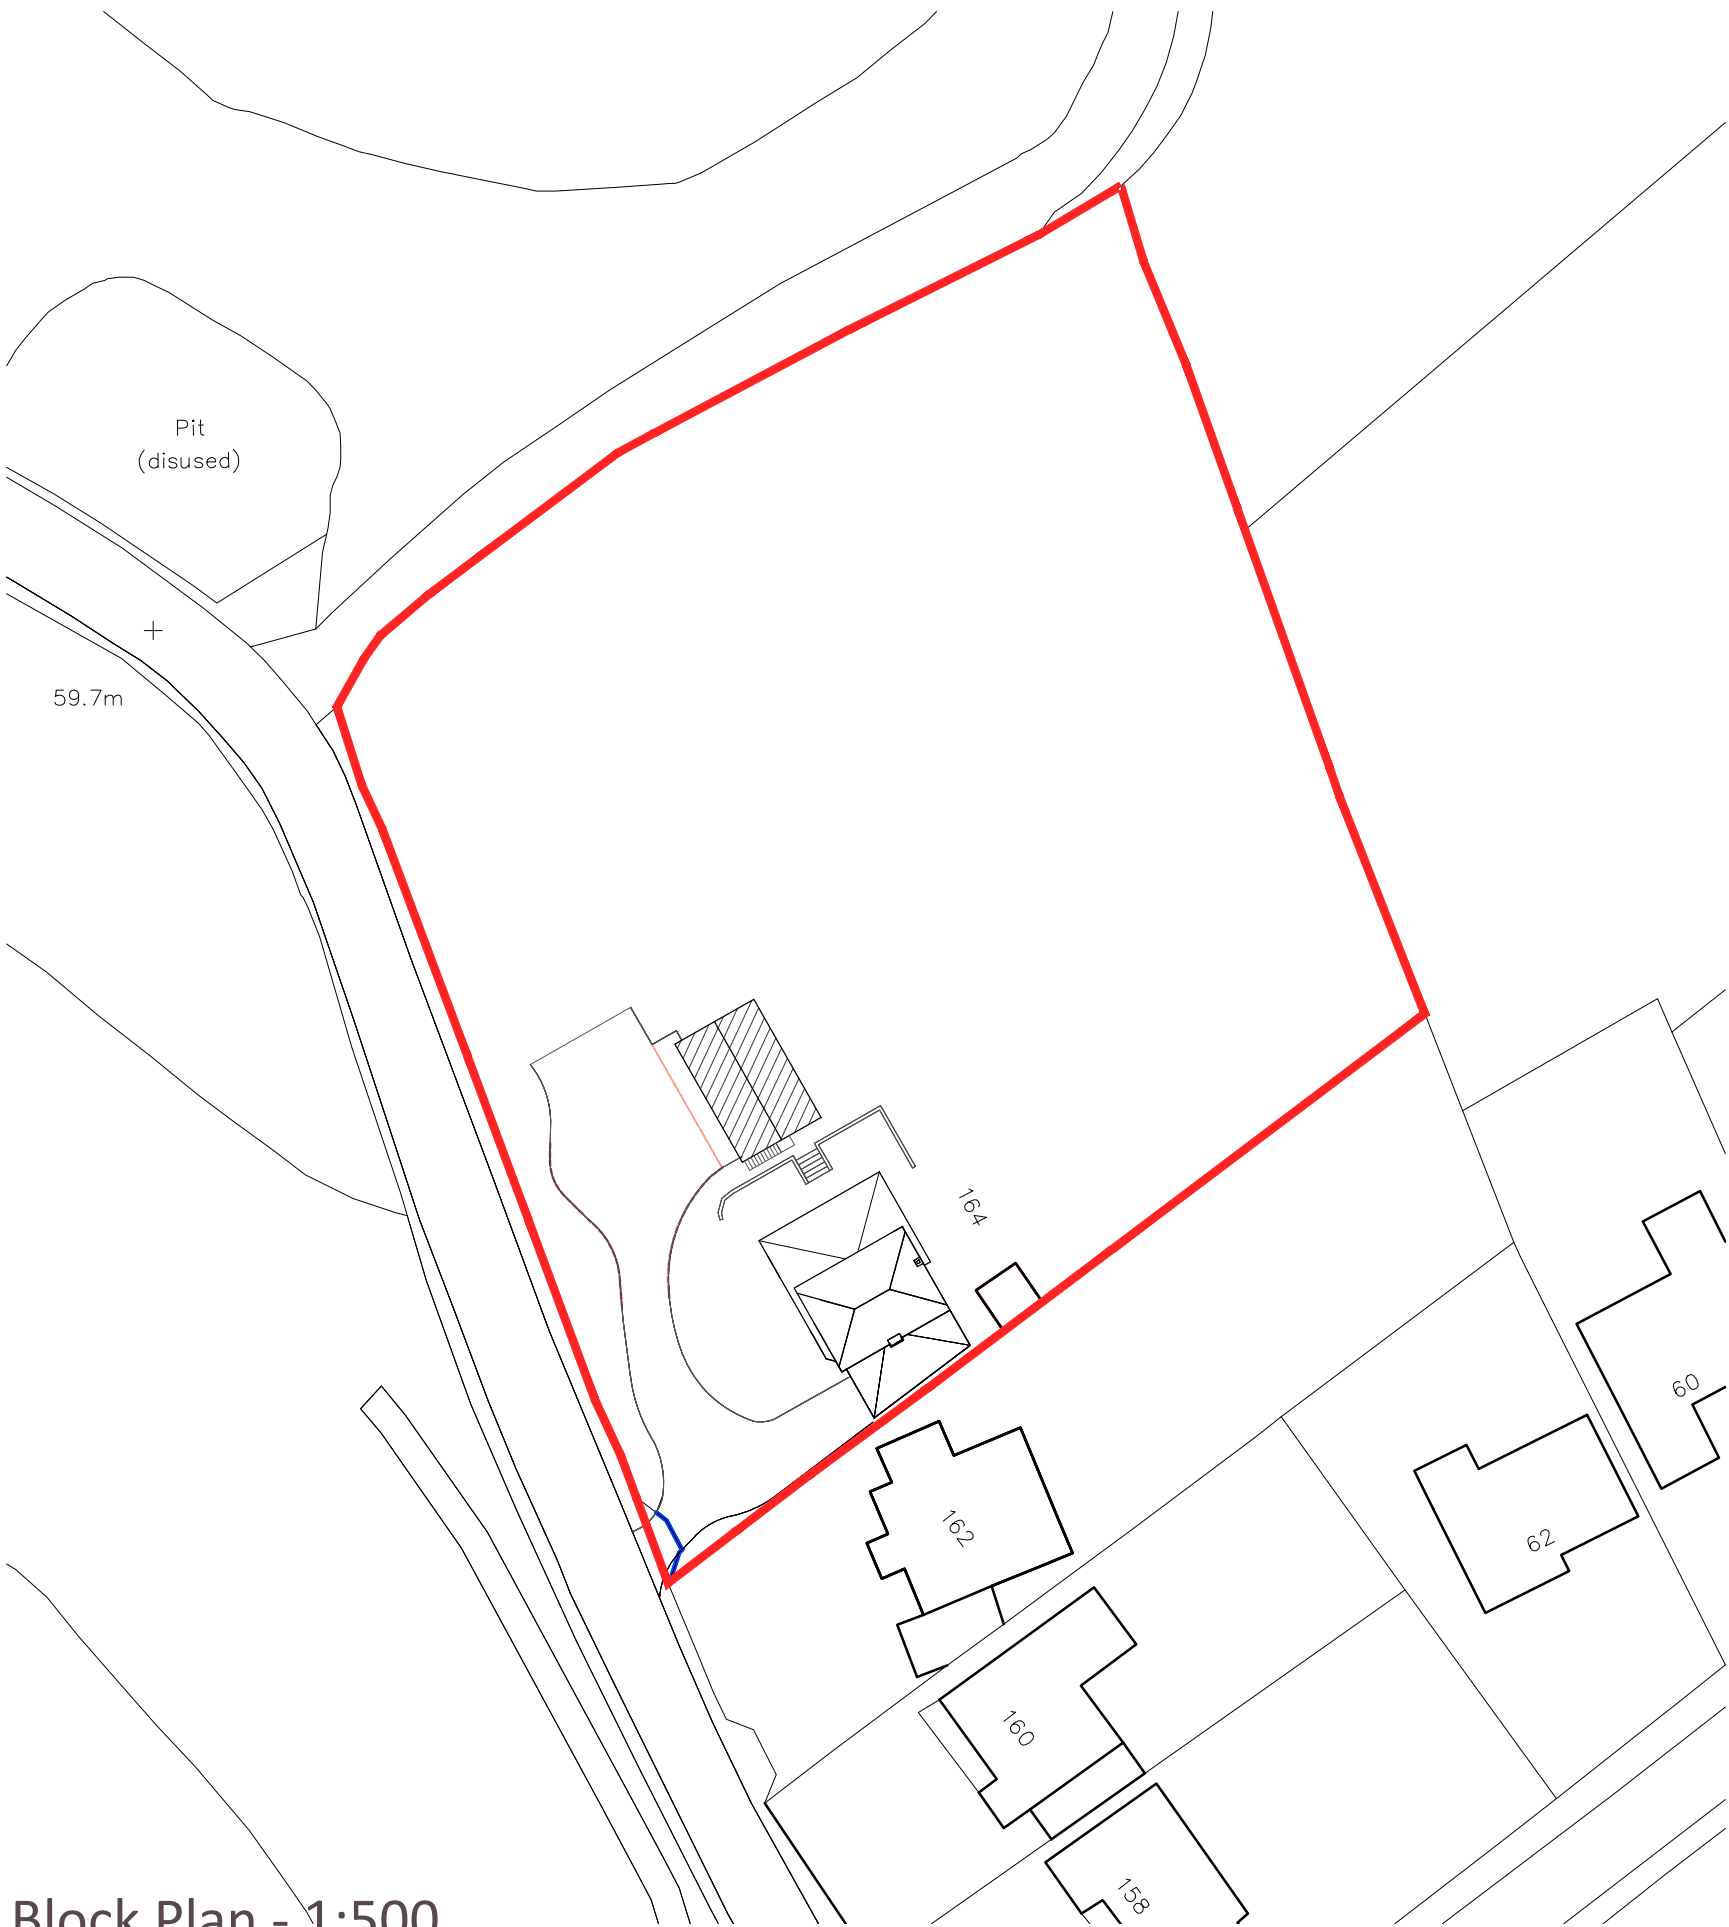


Block Plan - 1:500

1:500 scale Bar
This Drawing has been produced for printing onto A3 size paper,




Ordnance Survey (c) Crown Copyright 2022. All rights reserved. Licence number 100022432

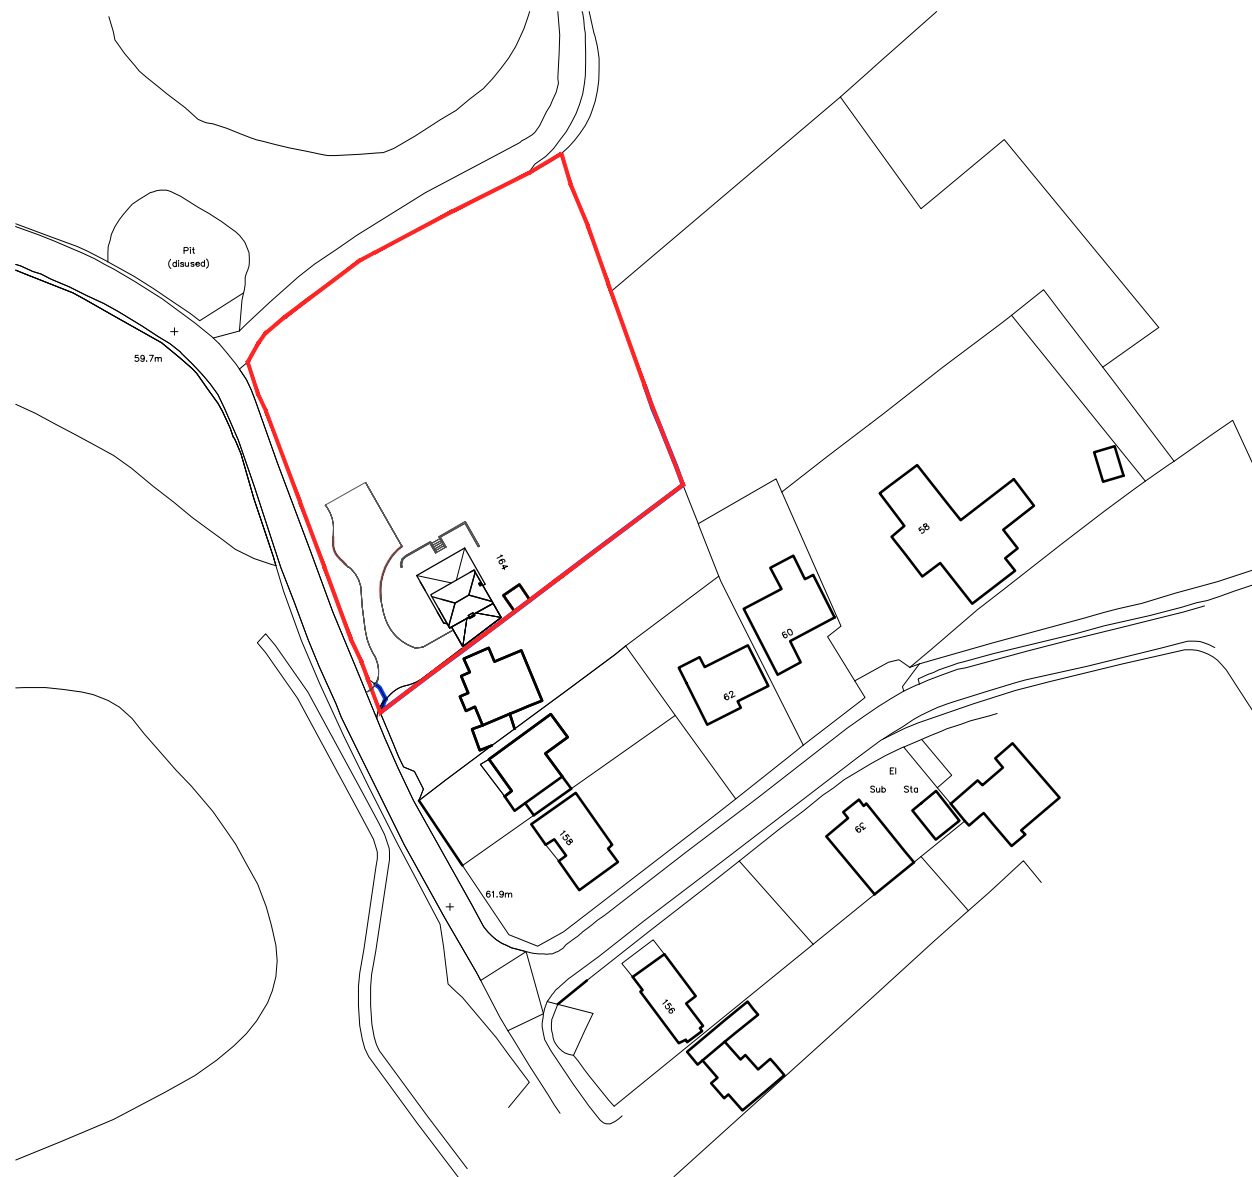

Ordnance Survey (c) Crown Copyright 2022. All rights reserved. Licence number 100022432

Location Plan - 1:1250

1:1250 scale Bar
This Drawing has been produced for printing onto A3 size paper,

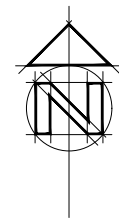

REV	COMMENTS	DATE



SHAUN TANNER
ARCHITECTURE & PLANNING

www.stlarchitecture.co.uk studio@stlarchitecture.co.uk 0118 989 0808

CLIENT Mr S. Day
PROJECT 164 Kidmore End Road
Emmer Green, Reading - RG4 8SU
DRAWING Block and Location Plan

STATUS Planning **DATE** Nov 2022
SCALE 1:500 @A3 **DRAWN** RC **CHECKED** NO 3858/270 **REV** A

THIS DRAWING MUST NOT BE SCALED UNLESS ISSUED FOR PLANNING PURPOSES. ALL DIMENSIONS ARE TO BE VERIFIED PRIOR TO SETTING OUT, COMMENCING WORK, OR PRODUCTION OF FABRICATION DRAWINGS. REPORT ANY DISCREPANCIES TO THE SUPERVISING OFFICER IMMEDIATELY. ©