


Section 3

1 : 50

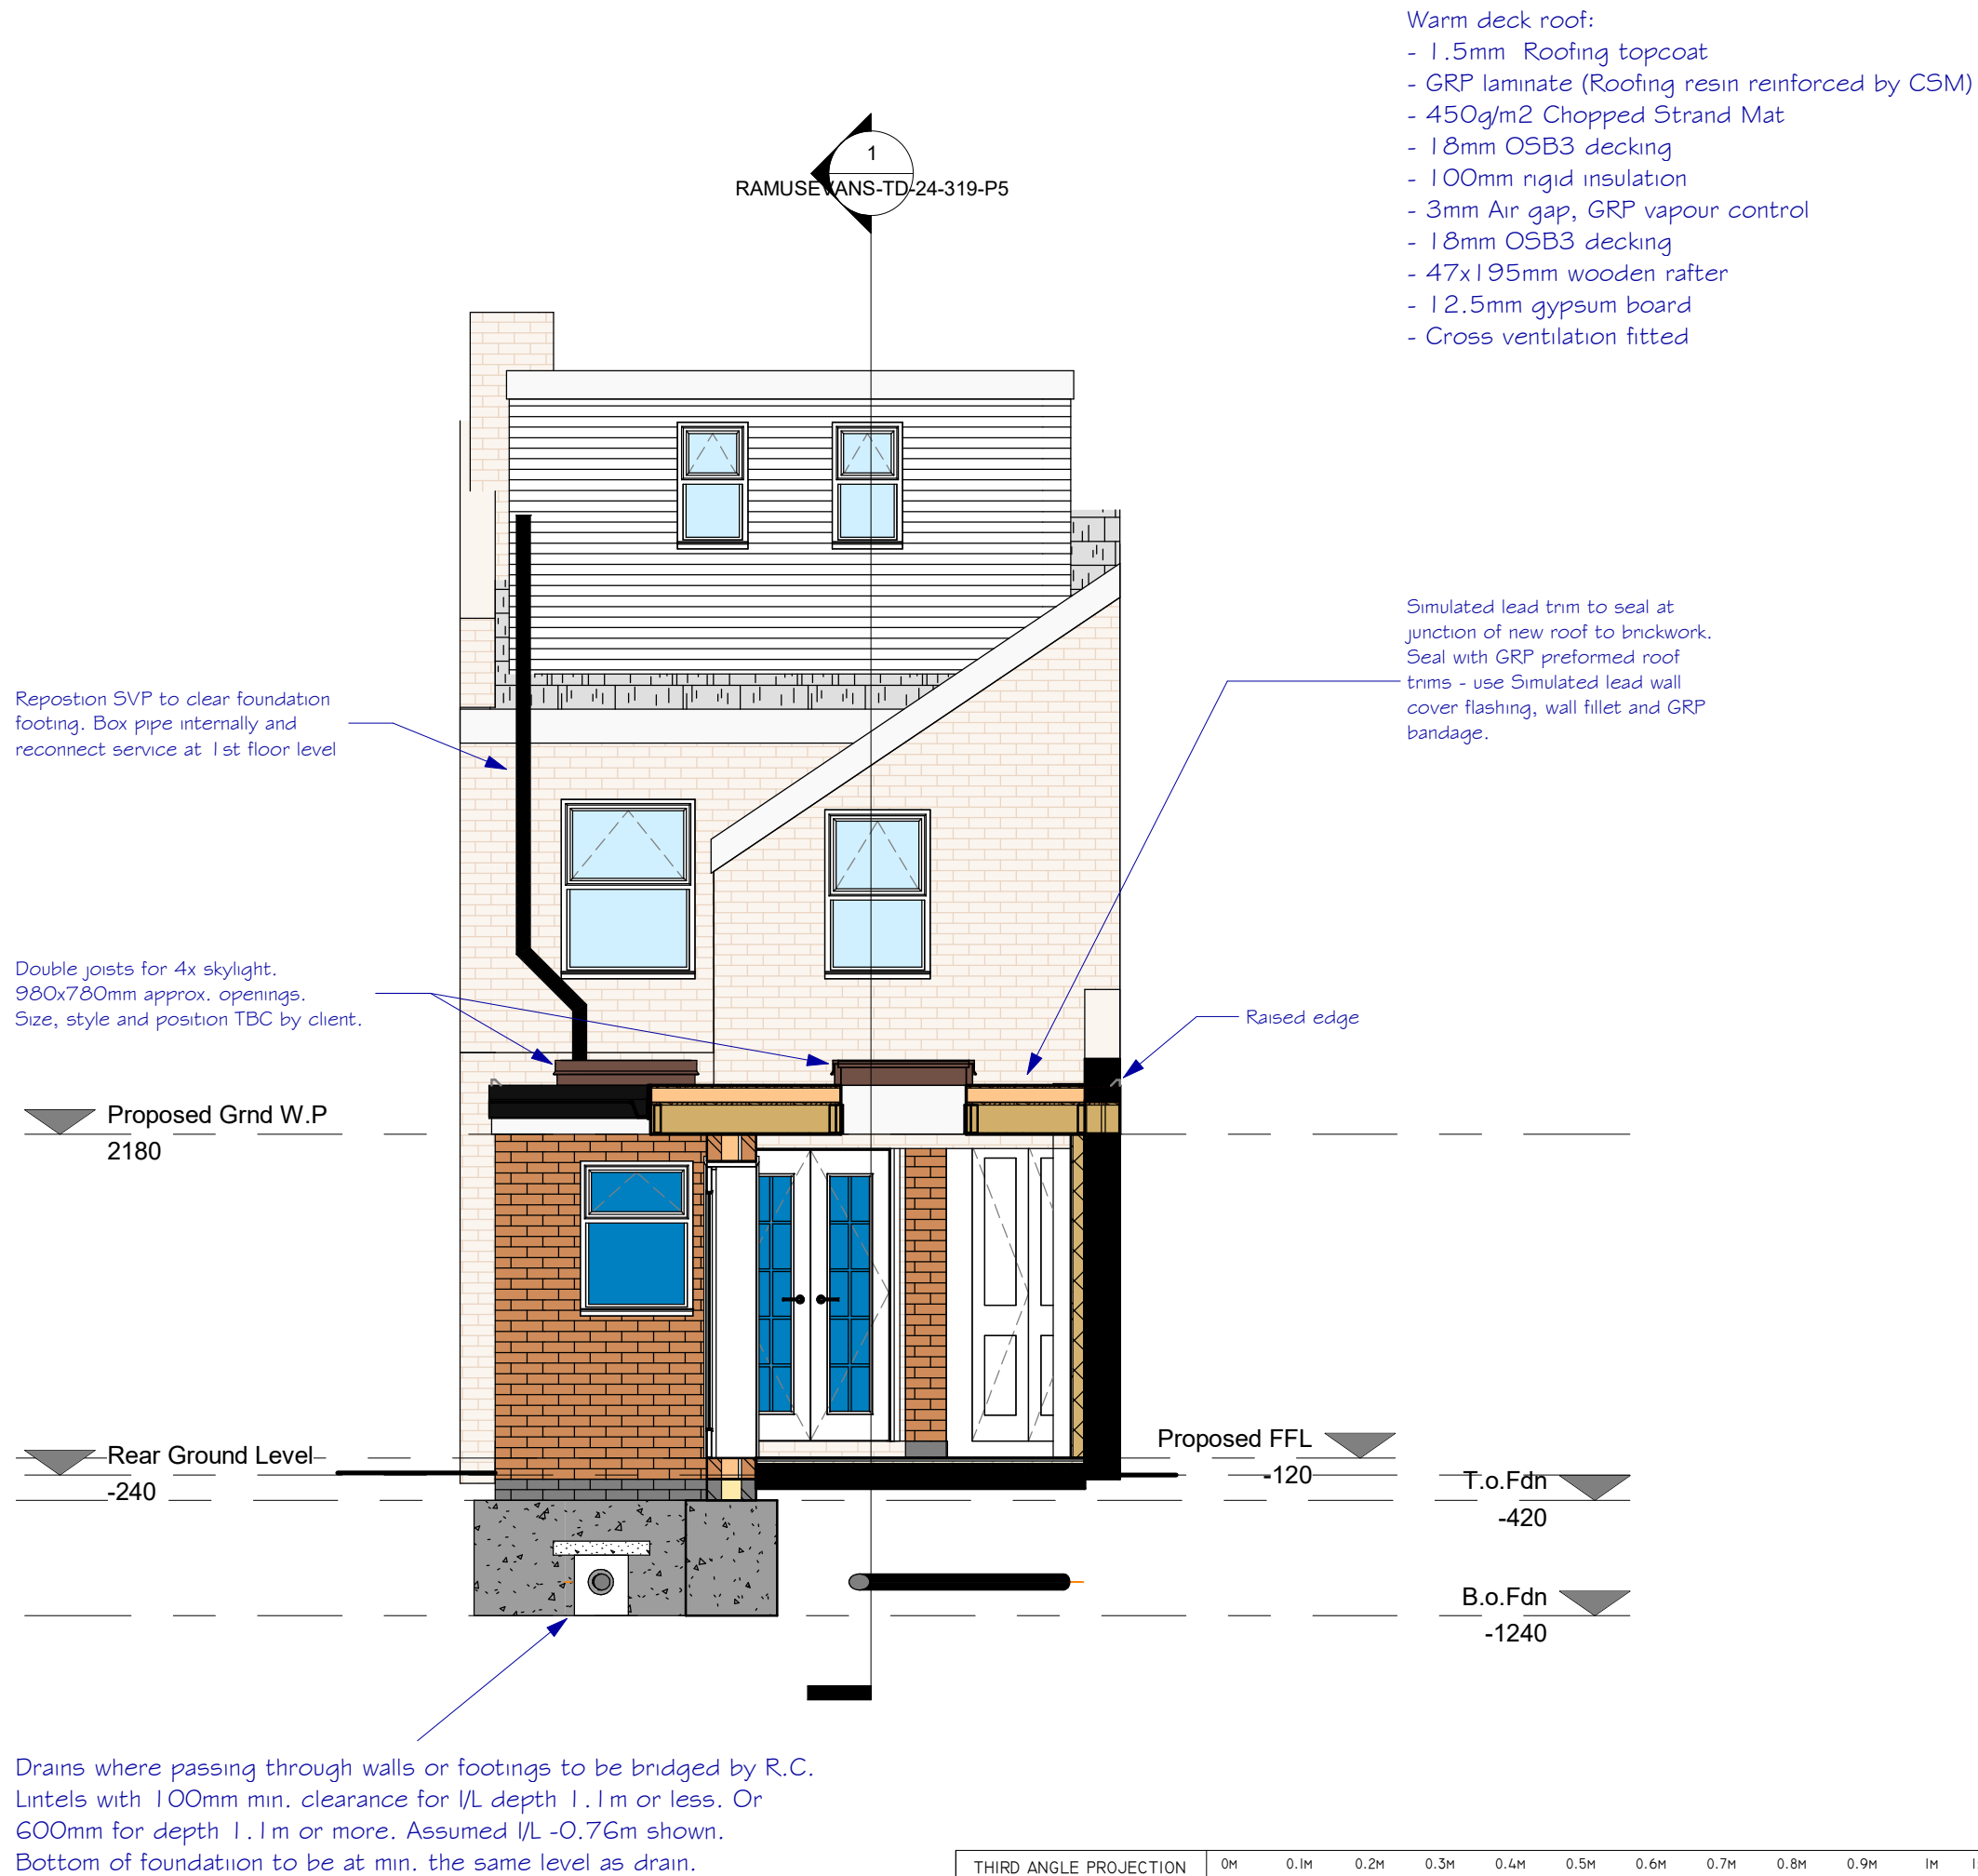


NOTES:

3. 31.07.24 -
*reduce roof height of proposed ext'n.
*remove parapet walls each side of roof and replace with raised edge instead.
2. 15.07.24 -
*resize to 8m total length
*step-in ext'n footprint to negate tunnel effect on neighbour

1. 13.06.24

ISSUE AND CHANGE:

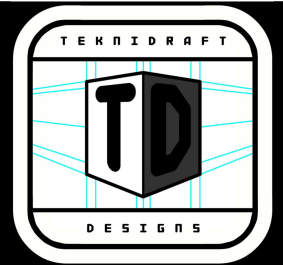

SHEET
SECTION 3

PROJECT
GND FL REAR EXT'N

CLIENT
N. RAMUS & L.EVANS,
30 ARMOUR ROAD,
TILEHURST, READING,
BERKS. RG31 6HN

DATE
JUNE2024

SCALE (@ A3)
1 : 50

DRAWN BY
RDB

REV

CHECKED BY
DCB

3

PROJECT NUMBER
RAMUSEVANS-TD-24-319

DRAWING NUMBER
RAMUSEVANS-TD-24-319-P7