






Proposed Front View
1 : 100

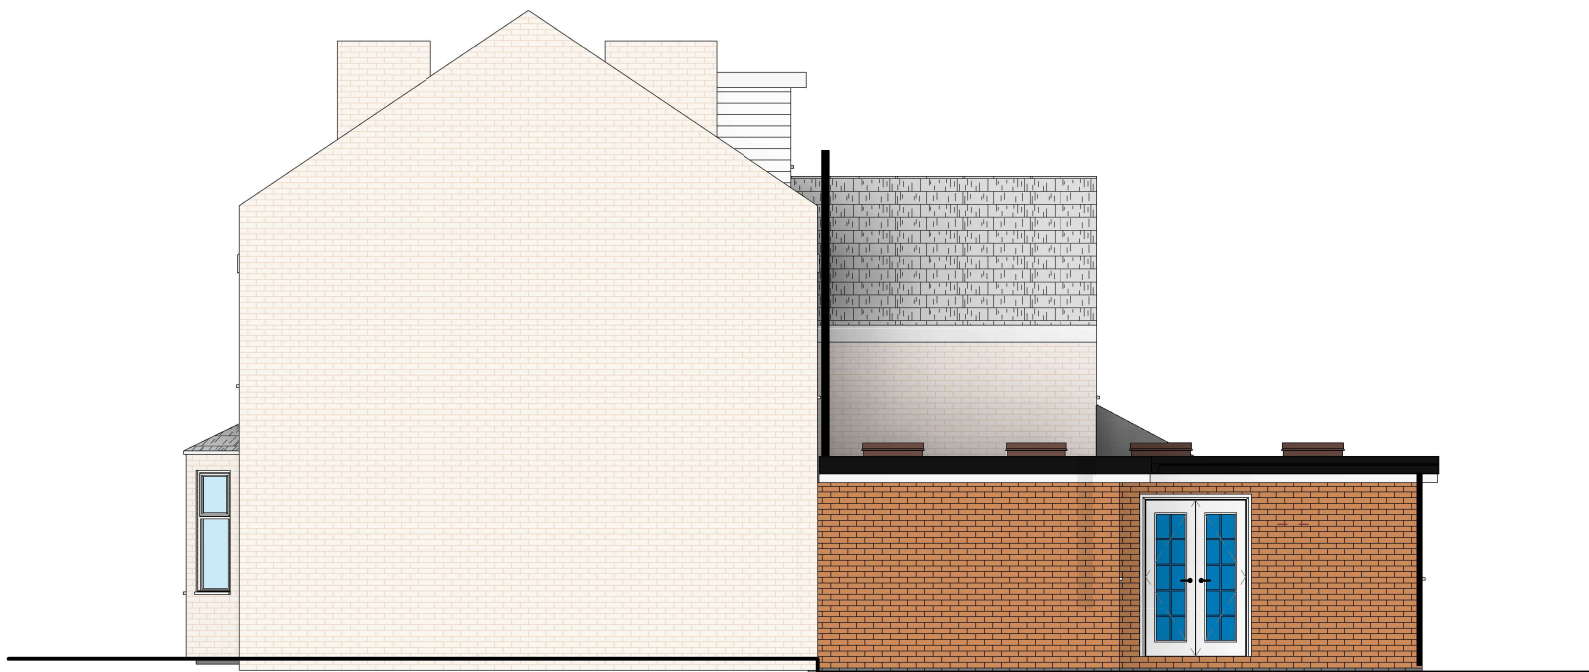


Proposed Left View
1 : 100

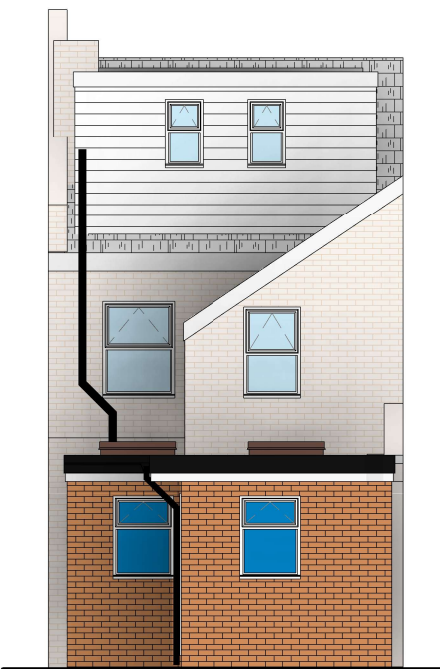

Proposed Rear View
1 : 100

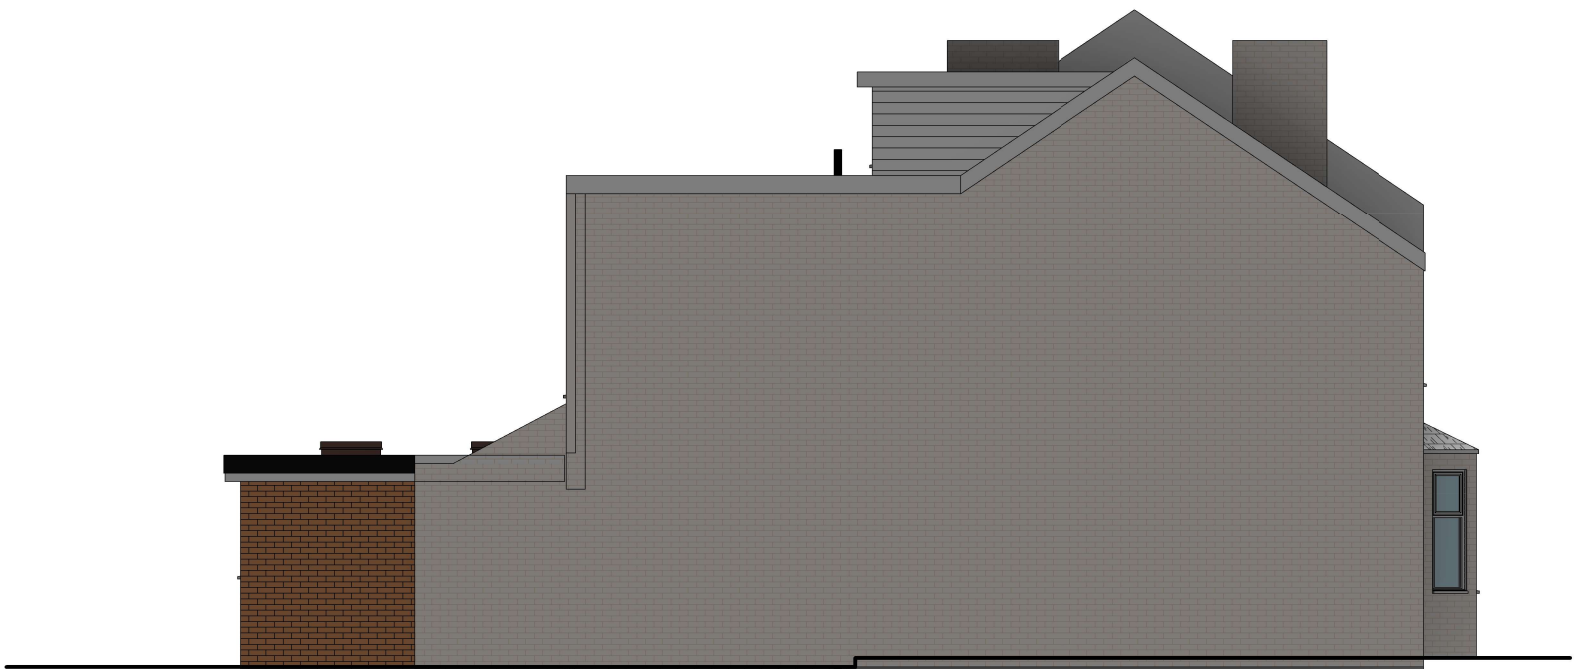

Proposed Right View
1 : 100

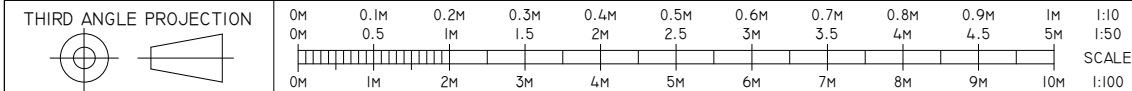


NOTES:

3. 31.07.24 -
*reduce roof height of proposed
ext'n.
*remove parapet walls each side
of roof and replace with raised
edge instead.
2. 15.07.24 -
*resize to 8m total length
*step-in ext'n footprint to negate
tunnel effect on neighbour

1. 11.06.24

ISSUE AND CHANGE:

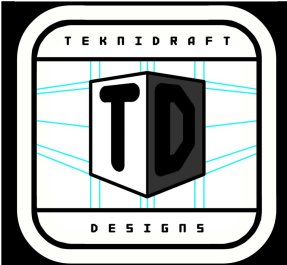

SHEET
PROPOSED
ELEVATIONS

PROJECT
GND FL REAR EXT'N

CLIENT
N. RAMUS & L.EVANS,
30 ARMOUR ROAD,
TILEHURST, READING,
BERKS. RG31 6HN

DATE JUNE2024	SCALE (@ A3) 1 : 100
DRAWN BY RDB	REV 3
CHECKED BY DCB	

PROJECT NUMBER
RAMUSEVANS-TD-24-319

DRAWING NUMBER
RAMUSEVANS-TD-24-319-P2

THIS DRAWING IS NOT TO BE COPIED WITHOUT PERMISSION FROM TEKNIDRAFT DESIGNS © FIND INFO AT WWW.TEKNIDRAFT.C31/07/2024 16:13:26