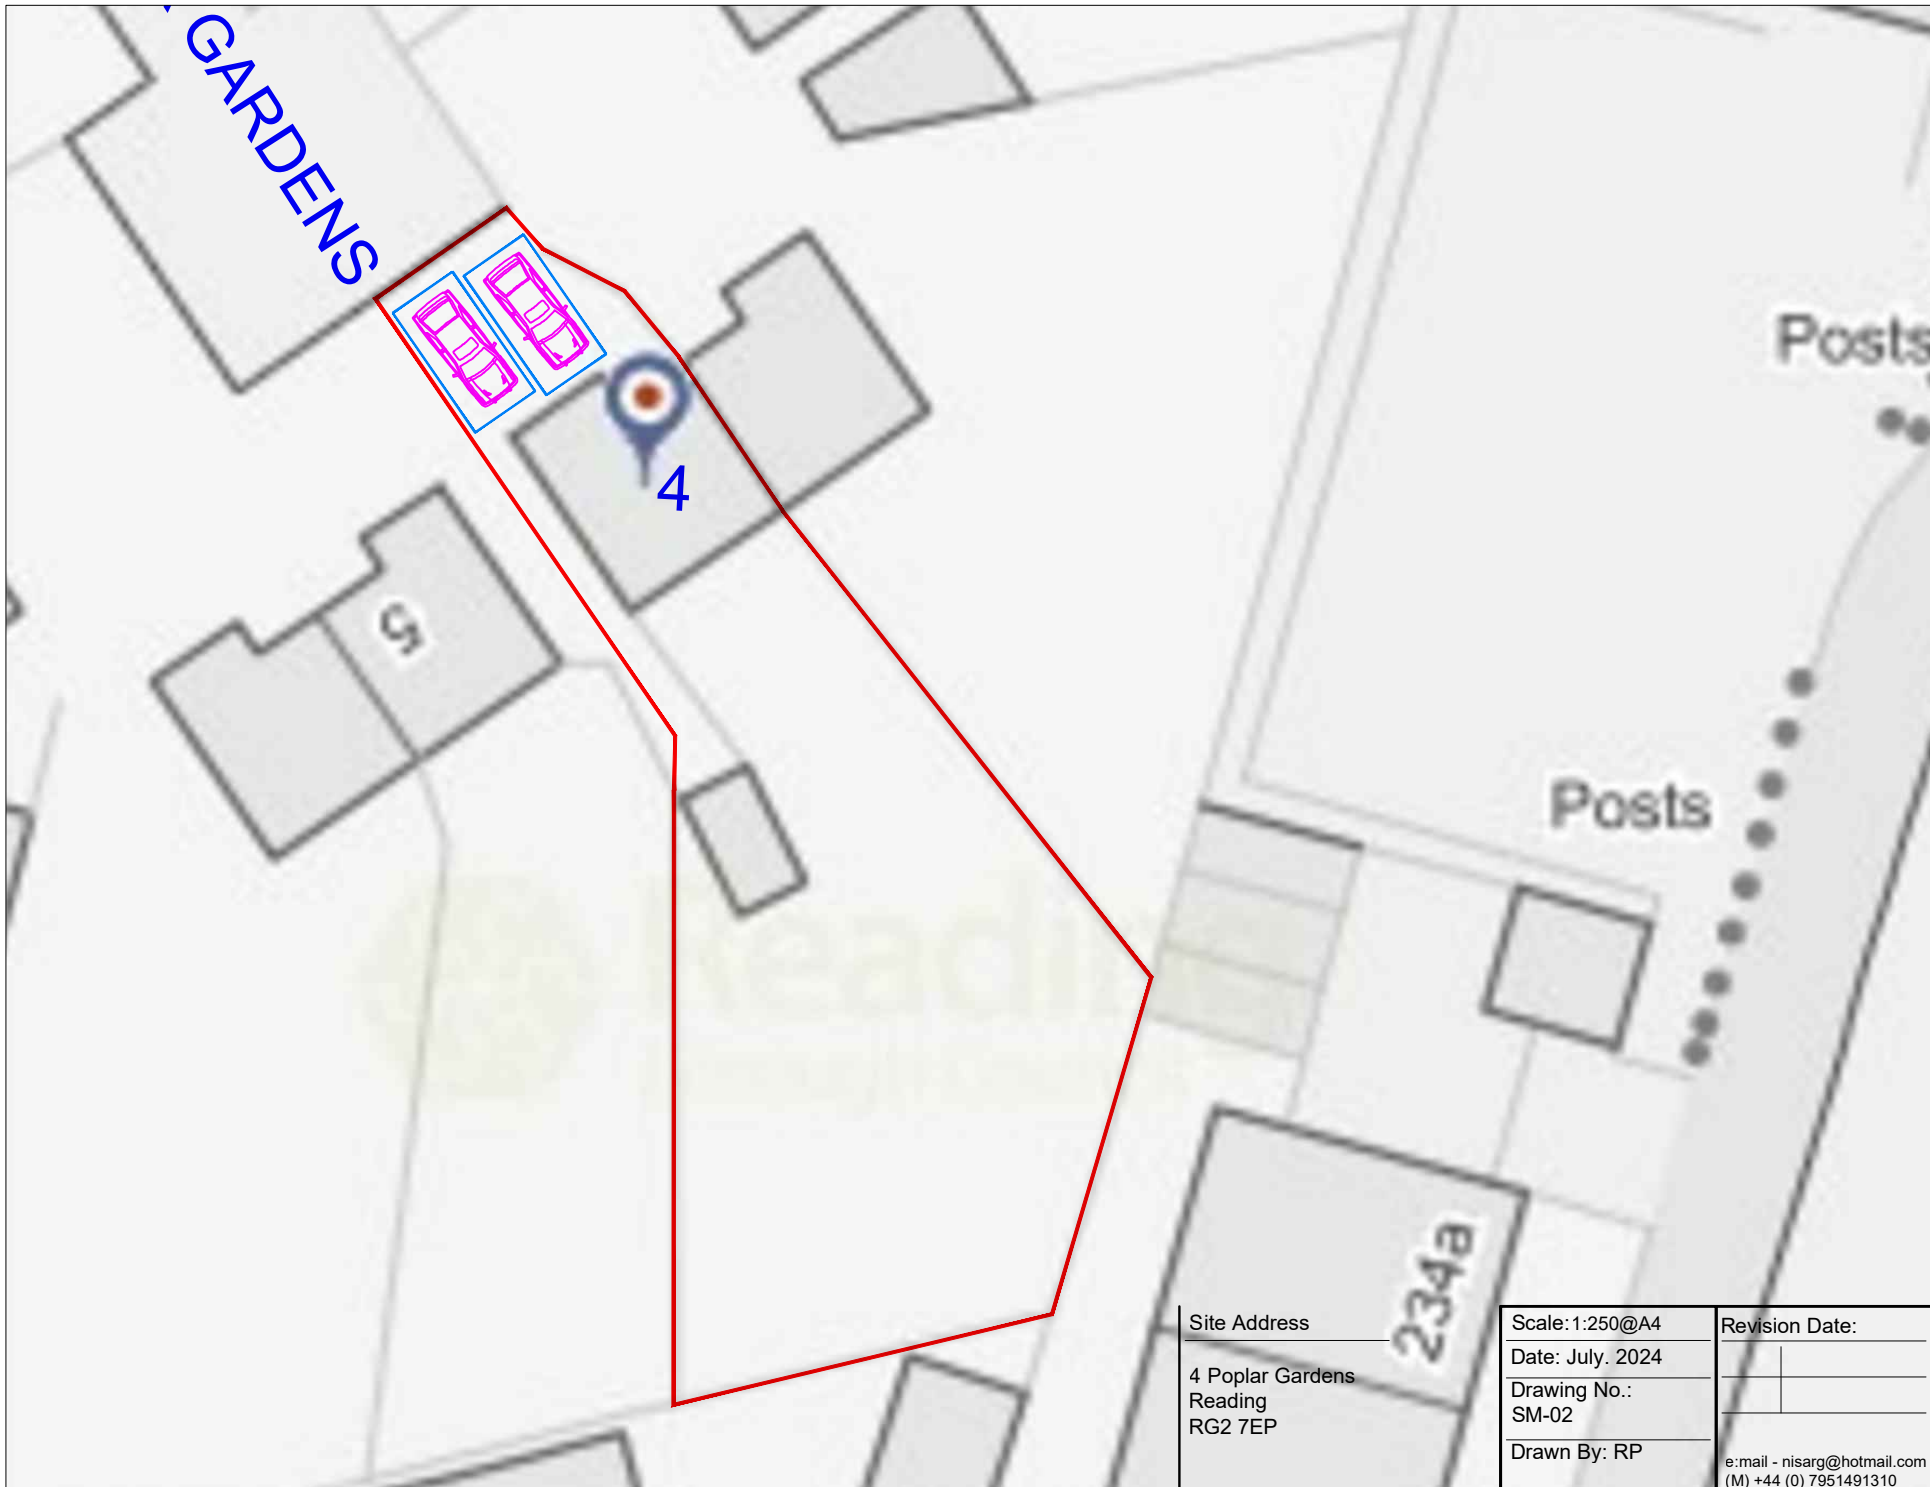


Site Address

4 Poplar Gardens
Reading
RG2 7EP

Scale: 1:250@A4

Date: July, 2024

Drawing No.:
SM-02

Drawn By: RP

Revision Date:

e.mail - nisarg@hotmail.com
(M) +44 (0) 7951491310



Art @ Rooshika