




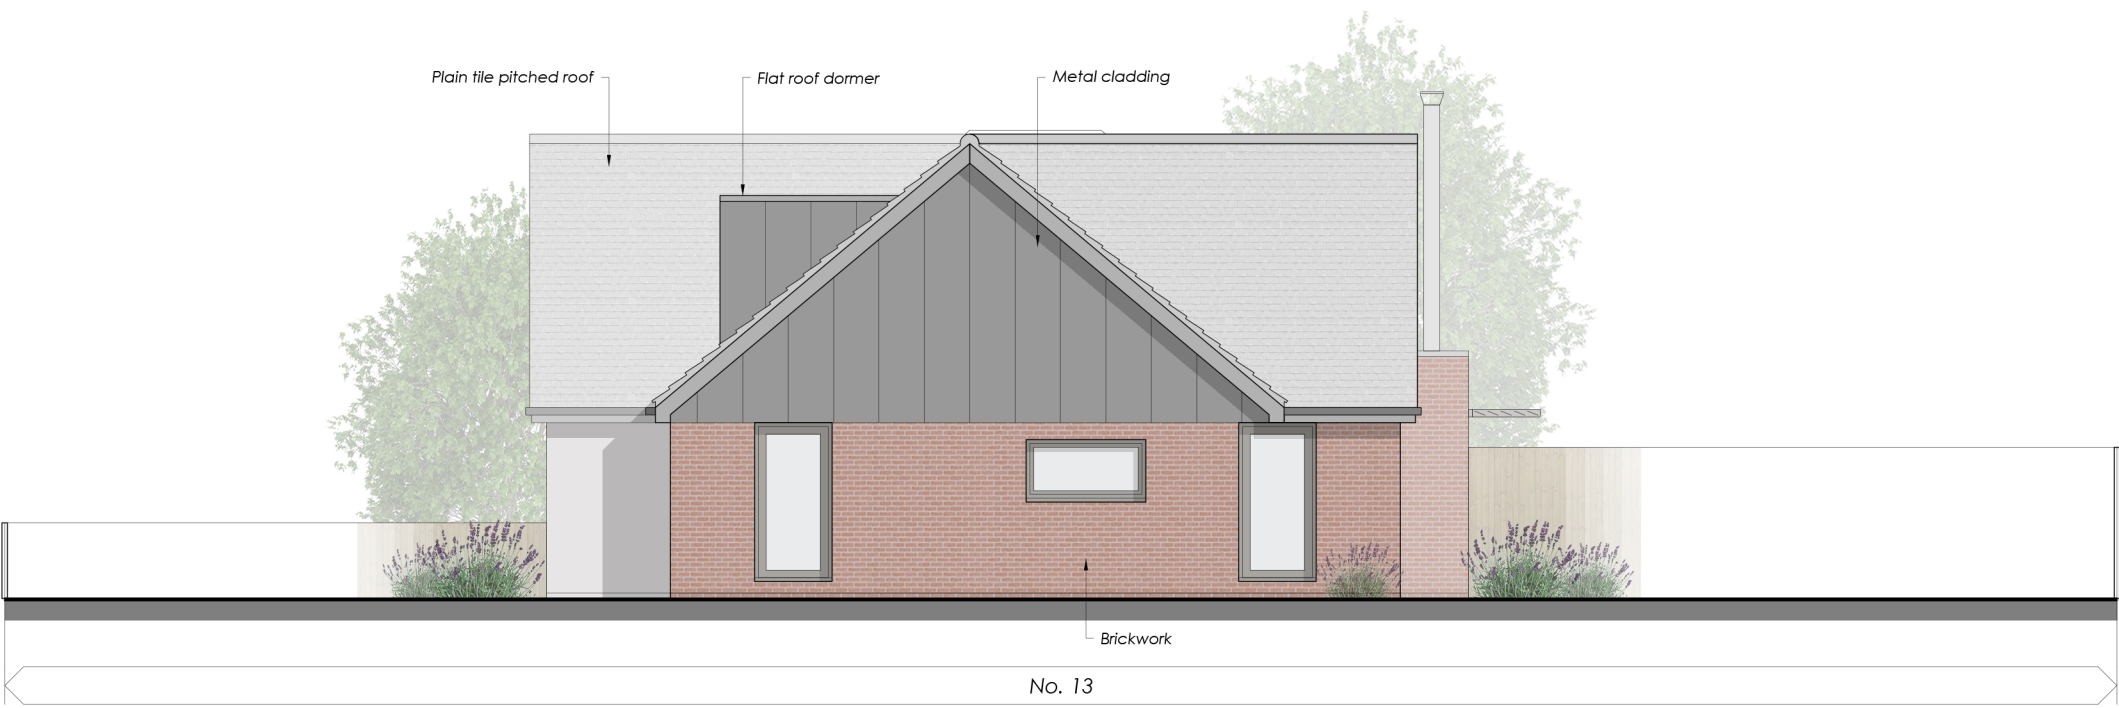

Side Elevation

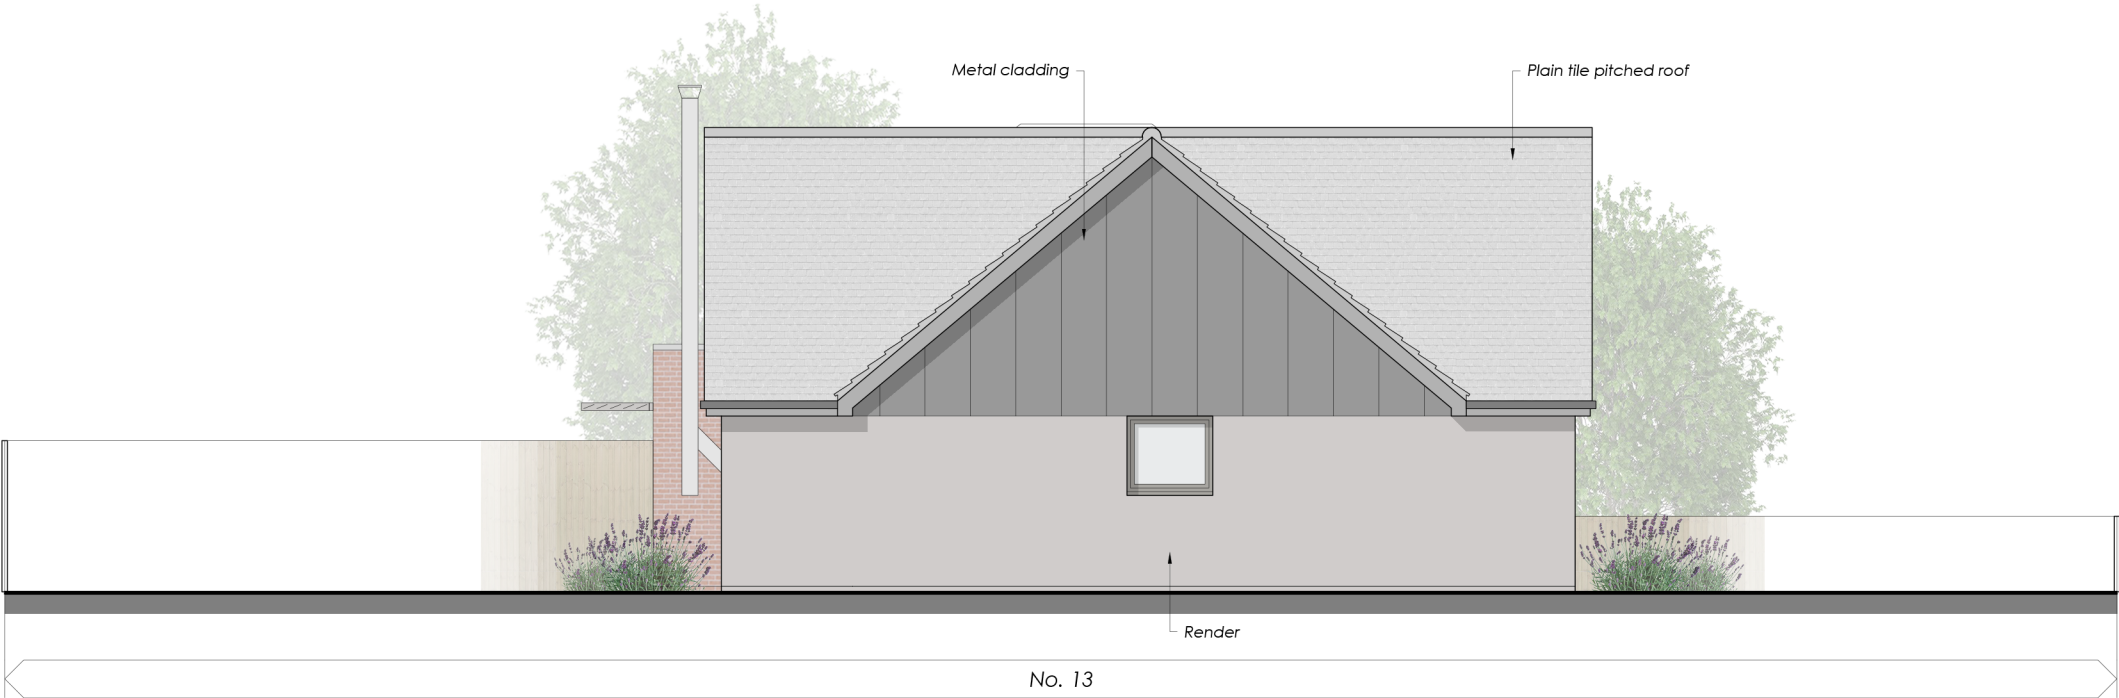

Side Elevation

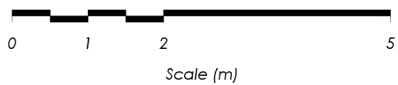

D	16.08.24	Revised Scheme
C	16.08.24	Revised Scheme
B	14.08.24	Revised Scheme
A	12.06.24	Planning

Revisions

Client Private Client

Project Residential Extension
13 Wincroft Road
Caversham
RG4 7HH

Status Planning

Date 17.05.2024

Scale 1:100 Size A3

Title Proposed Elevations

Number 23.25-111 Revision D

Spires Architects

9 Monks Way | Reading | RG30 3DP
Tel 07495 529905