


On behalf of;  
Mr Ashley Hewett and Miss Sarah Anderson  
22 Corbridge Road  
Reading  
Berkshire  
RG2 7TX  
Ashleyhewett820@gmail.com  
07832353330

PROPOSED FLOOR PLAN

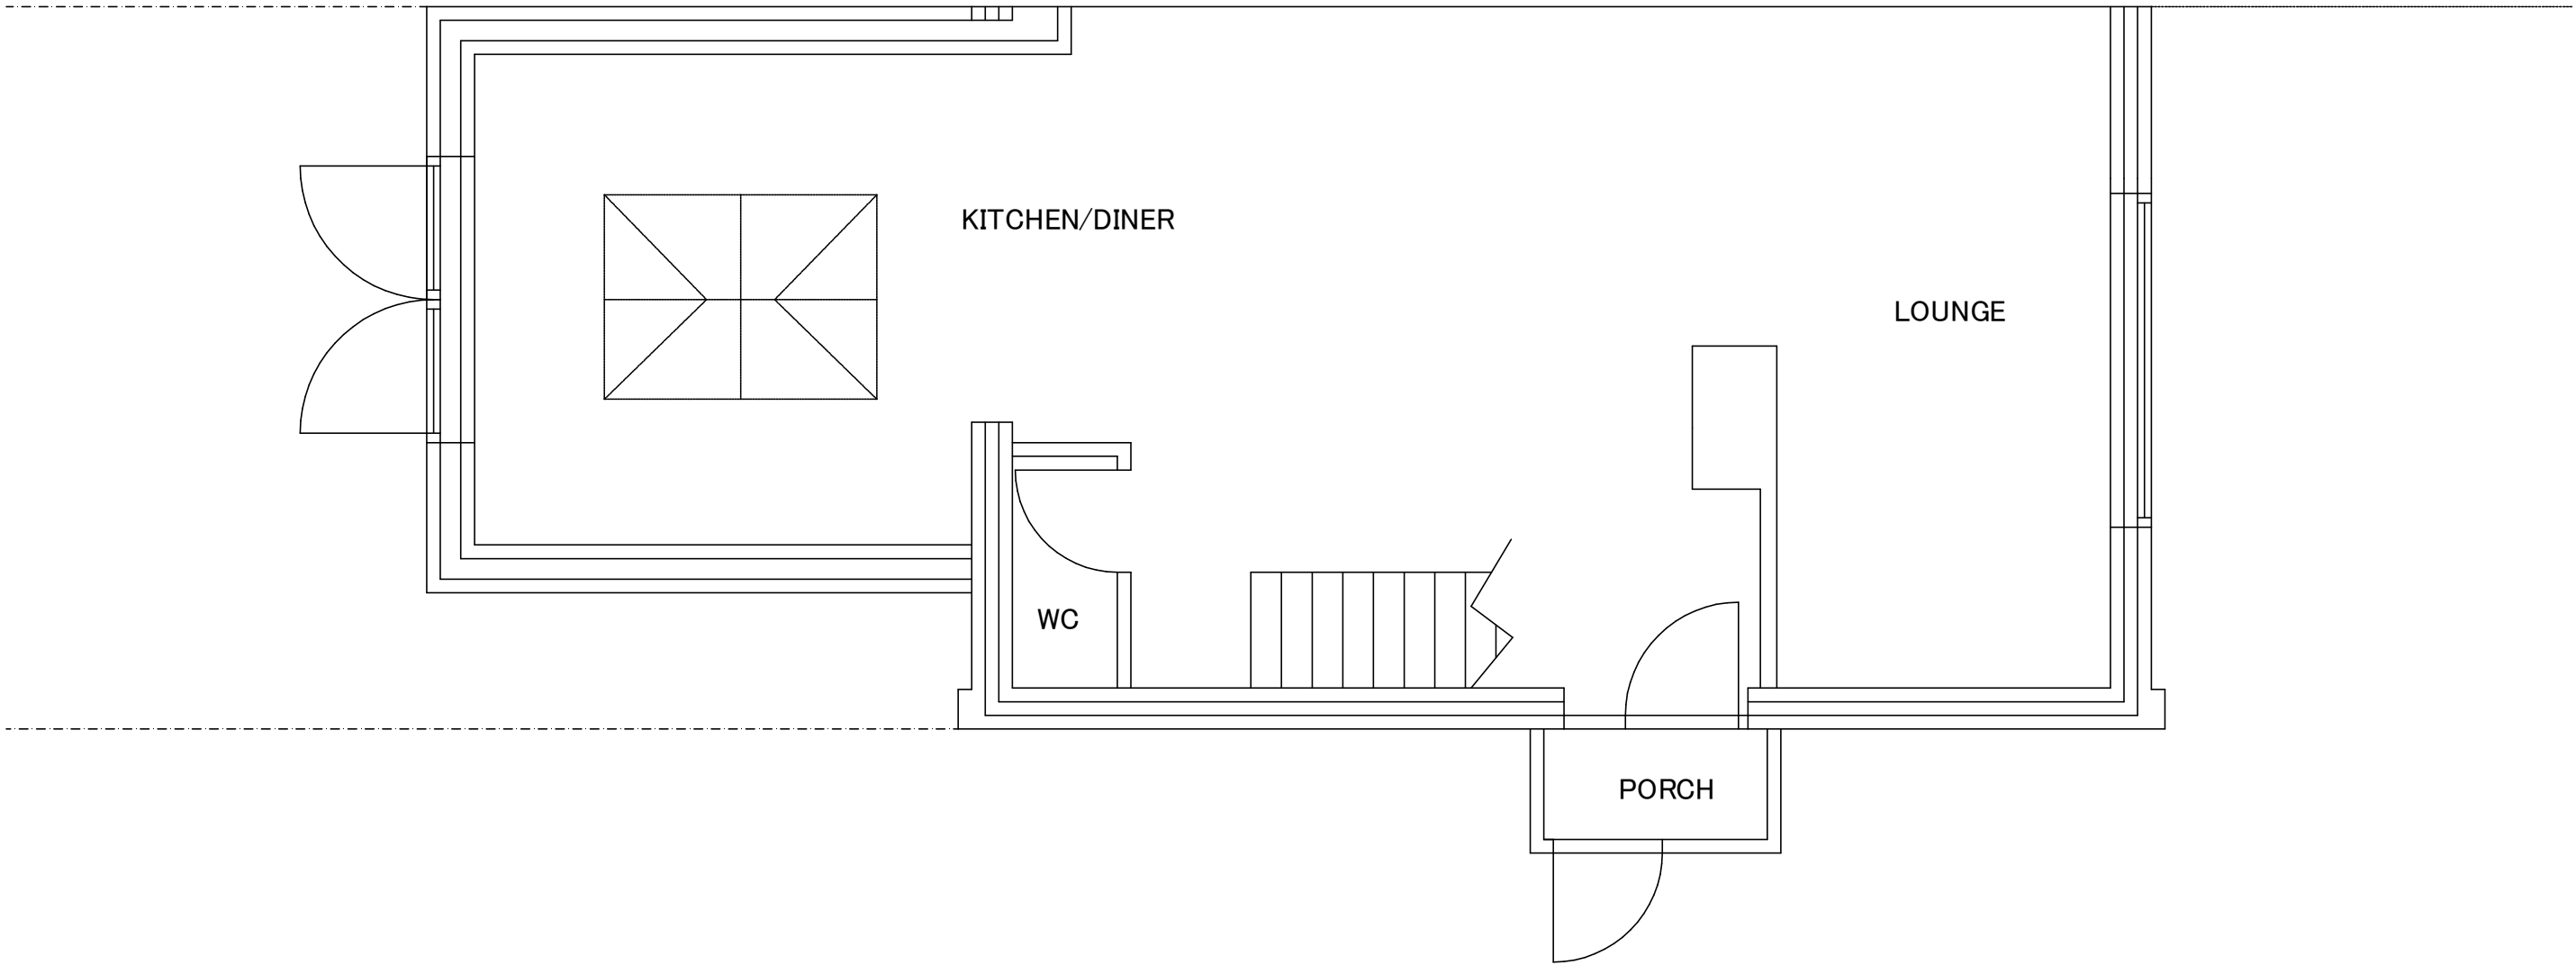

SCALE

