



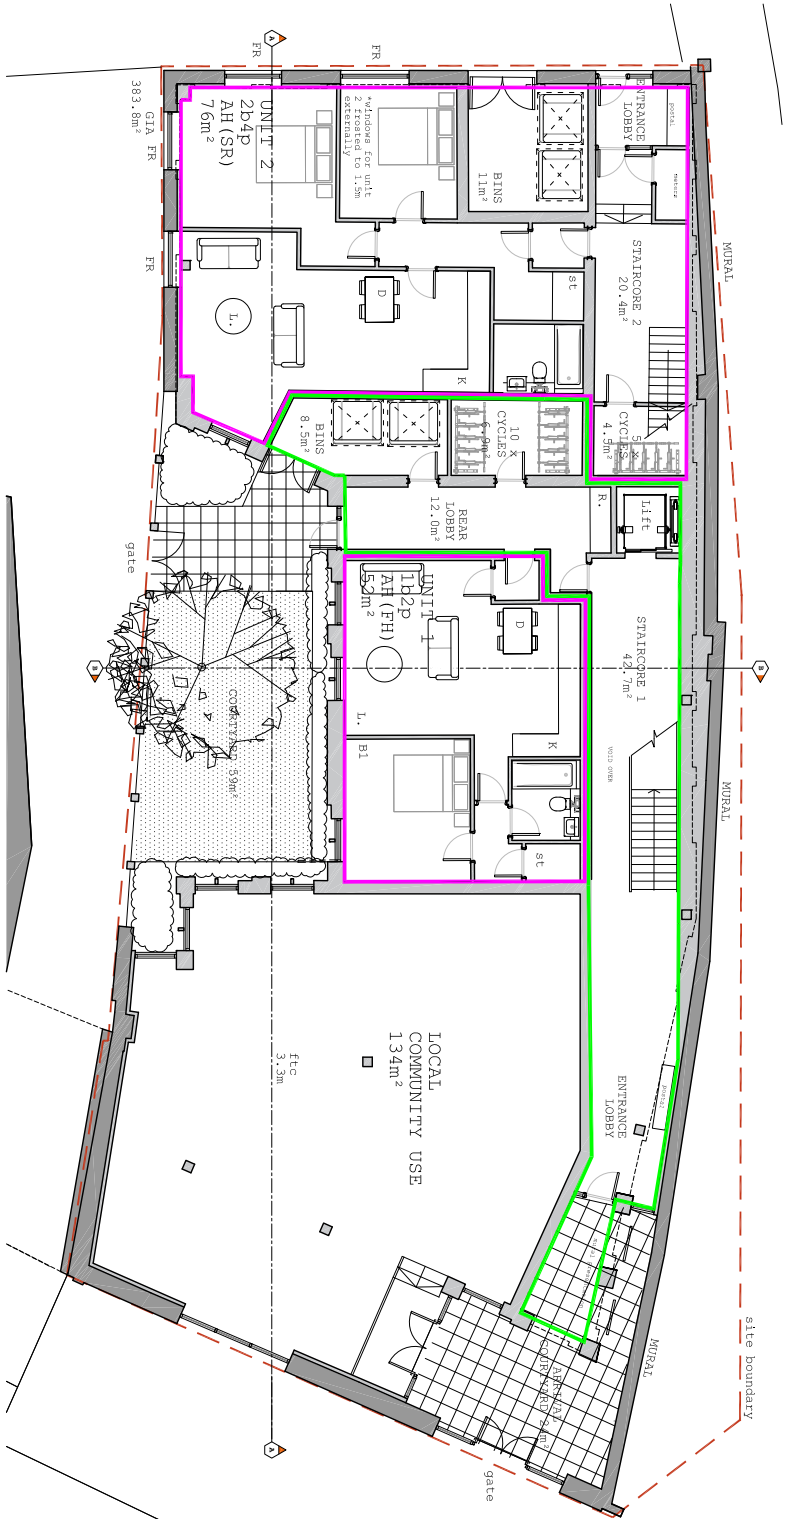


GROUND FLOOR PROPOSAL

0m² 80m² 169m²

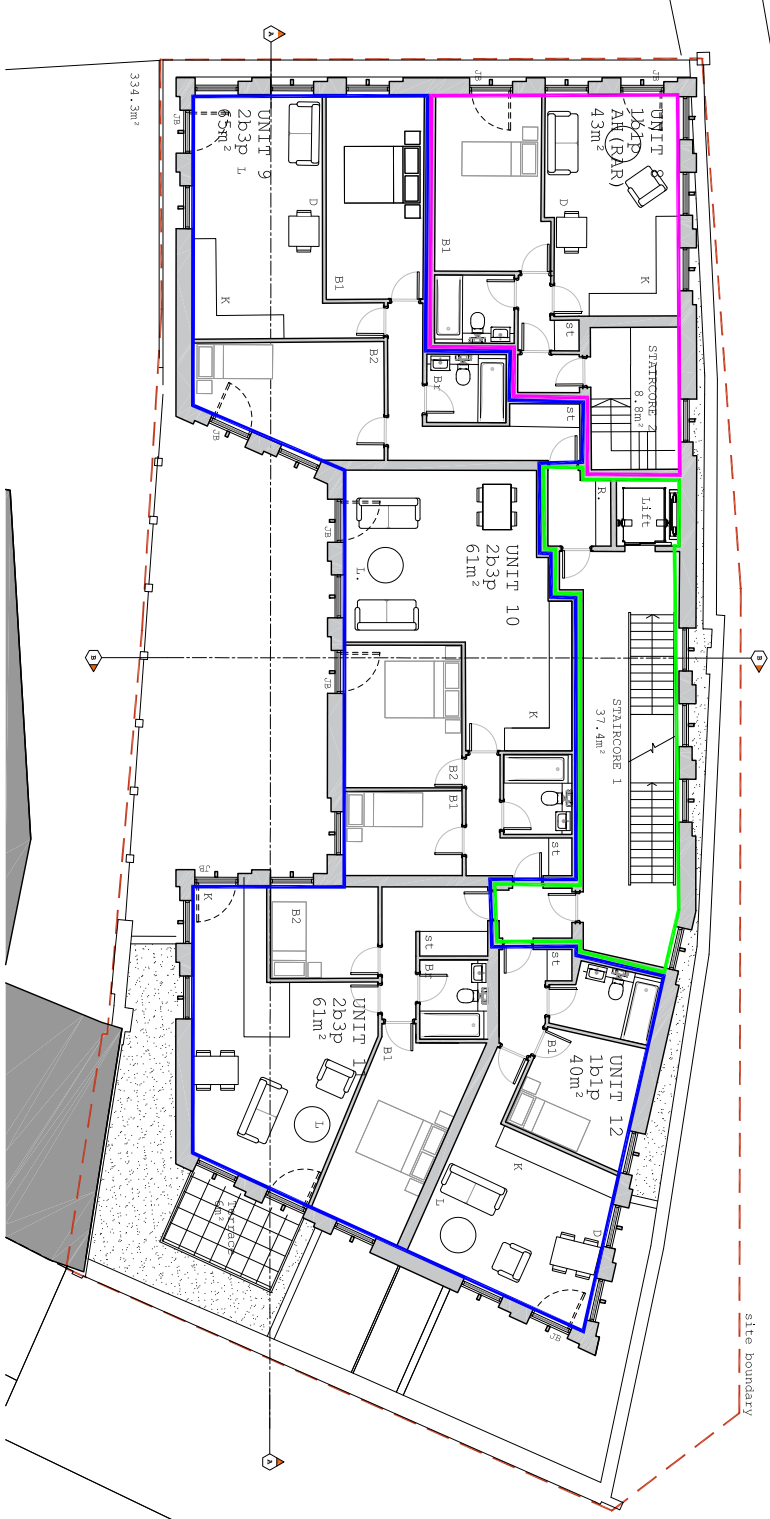


SECOND FLOOR PROPOSAL

236m² 39m² 54m²

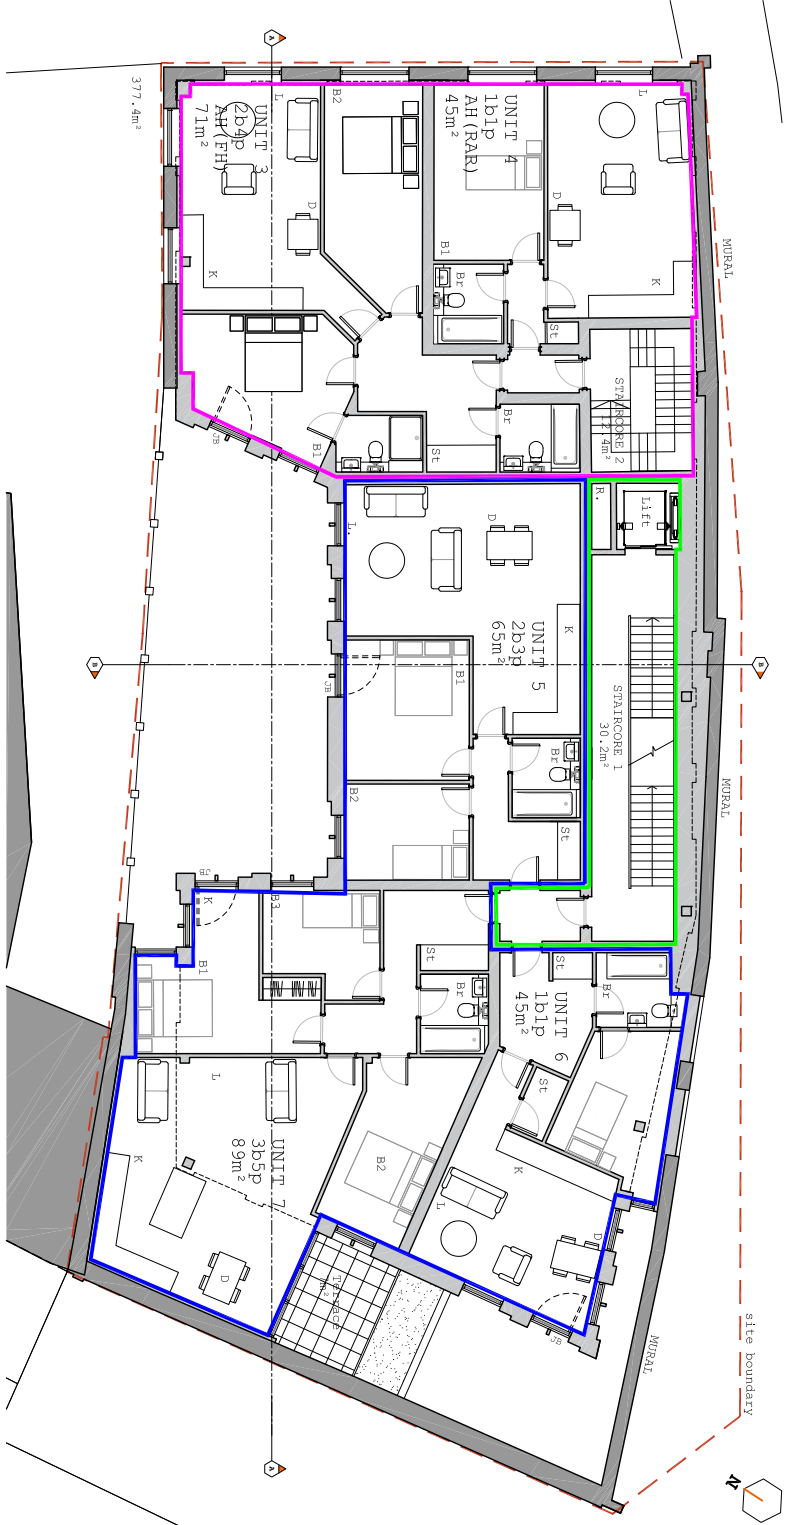

FIRST FLOOR PROPOSAL

206m² 32m² 136m²

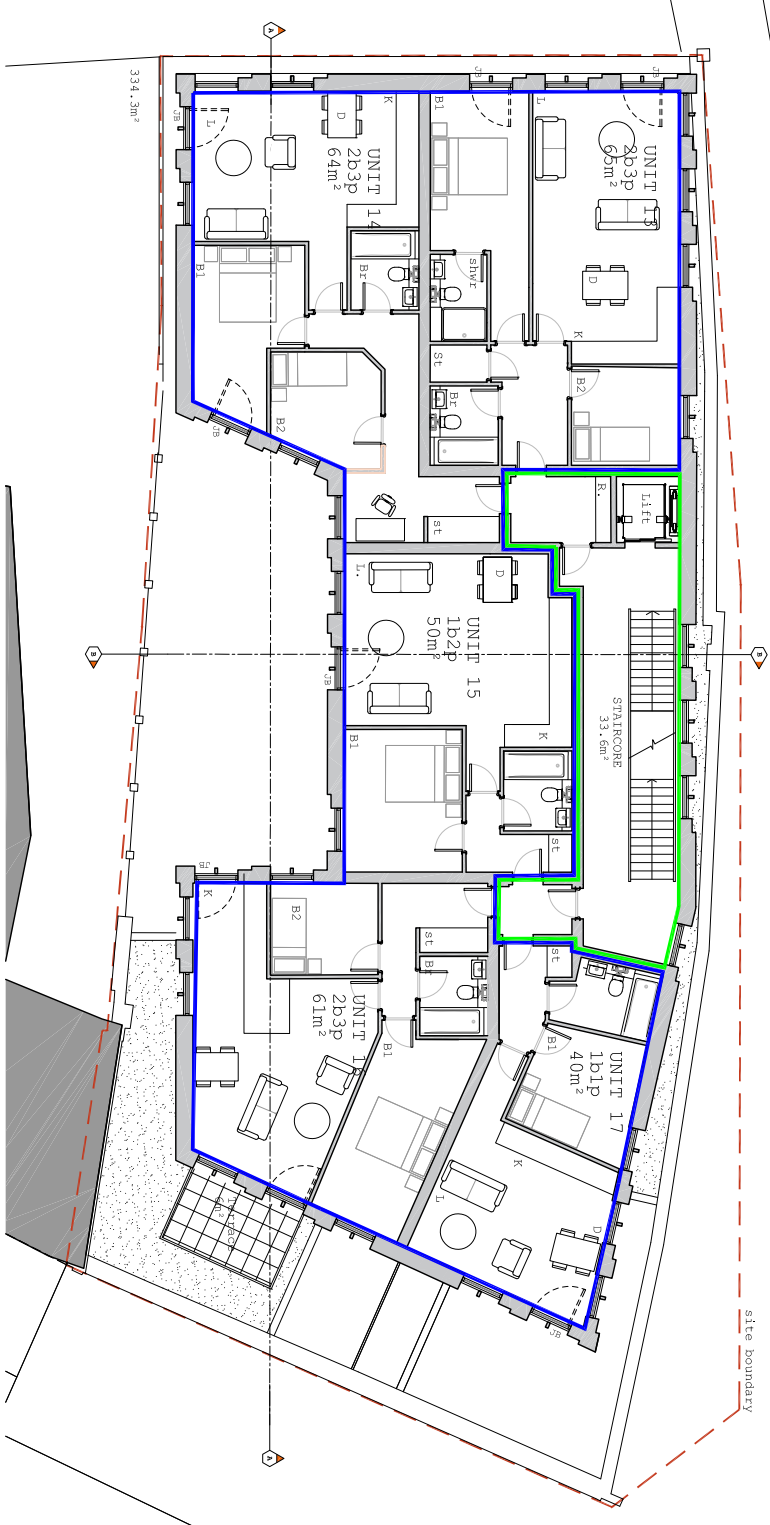

THIRD FLOOR PROPOSAL

290m² 38m²

	GIA private (PR)	GIA floorspace shared AH/PR	GIA Affordable housing (AH)
GROUND FLOOR	-	80m²	169m²
FIRST FLOOR	206m²	32m²	136m²
SECOND FLOOR	236m²	39m²	54m²
THIRD FLOOR	290m²	38m²	-
TOTAL	732m²	189m²	359m²

collaborating with:

colony

Central Club Ltd.

Project:

Central Club
Reading RG1 4SQ

Drawing Name:

CIU Area schedule

Date:

13.2022

Status:

planning

Drawn By:

EA

Checked By:

EW/SH

Job:

426

Drawing:

03-16

Revision:

D

Colony Architects Ltd.

The Wine Store, Brewery Court,
Theale, Reading, RG7 5AJ
+44 (0)118 380 0328
hello@colonyarchitects.com
colonyarchitects.com

1:100

01

02

03

04

05

06

07

08

09

10

11

12