


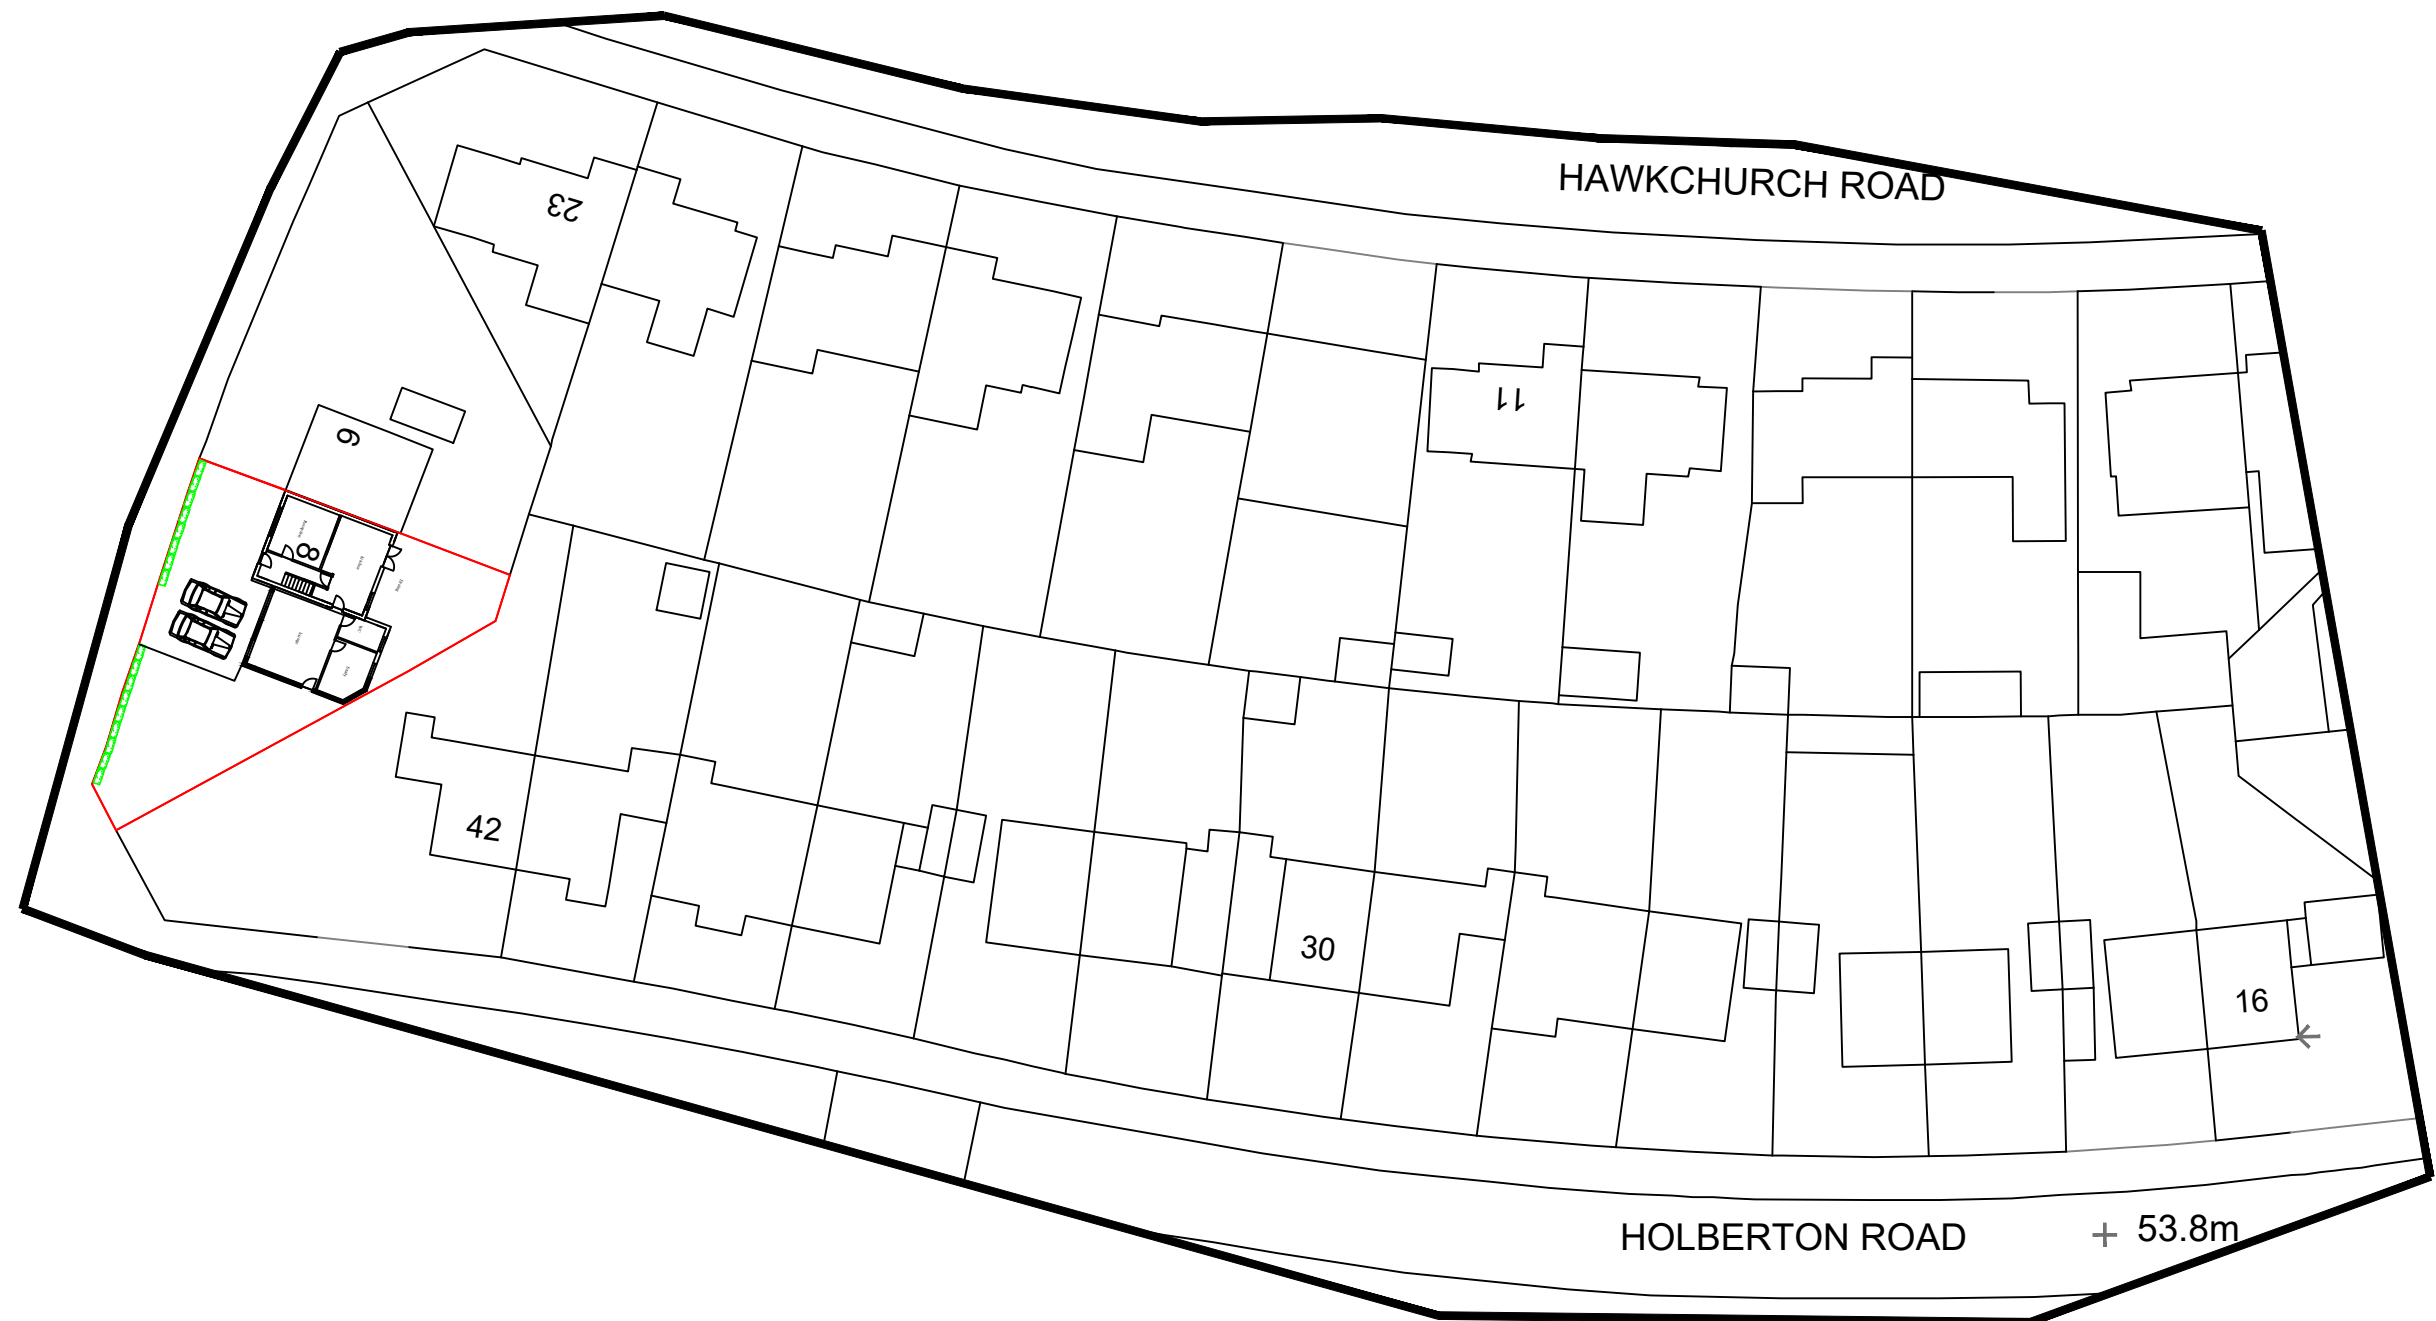

Block Plan 1 : 500 8 Foxhays Road , Reading