


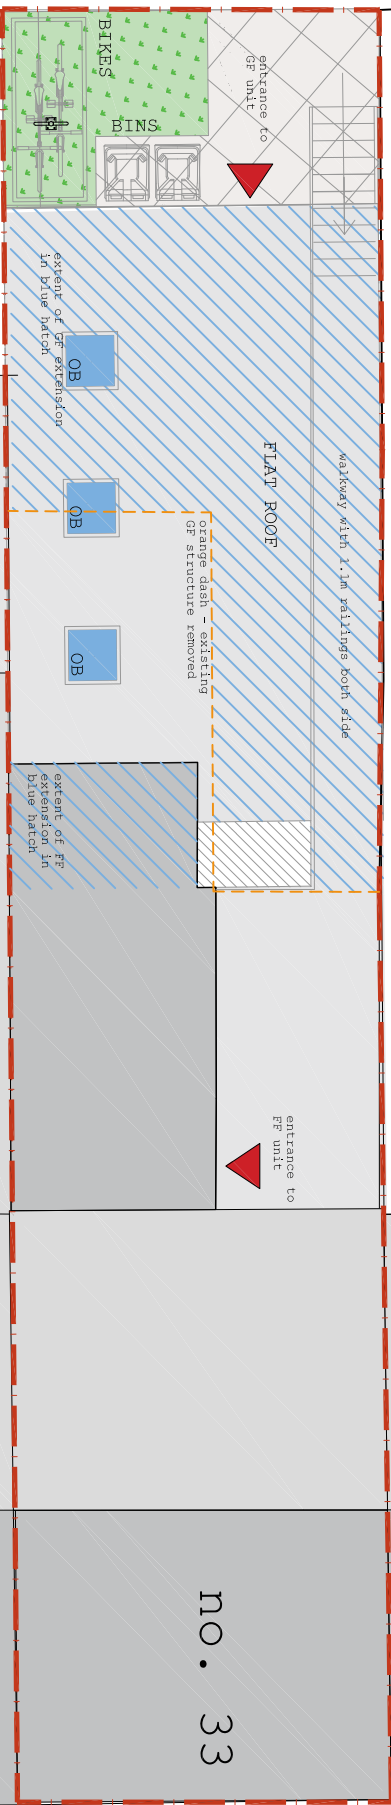

existing front entrance to shop retained

PROSPECT STREET

41.5m

All drawings remain the copyright of Colony Architects Ltd. No part of this drawing is for planning purposes only and not a construction issue documents. If drawings are not to be altered without the consent of Colony Architects Ltd. If any contradiction is found in the drawing set, or if you are in any doubt, ask the architect



Collaborating with:
Manjit Gill
Job: 721
Drawing: 02-10
Revision: -C

Project: 33 Prospect Street, Caversham, Reading, RG4 8JB
Drawing Name: Proposed block plan
Date: 03.2021
Status: planning
Drawn By: HK
Checked By:



RIBA Chartered Practice
Colony Architects Ltd.
The Wine Store, Brewery Court, Theale, Reading, RG7 5AJ
+44 (0)118 380 0328
hello@colonyarchitects.com
colonyarchitects.com