

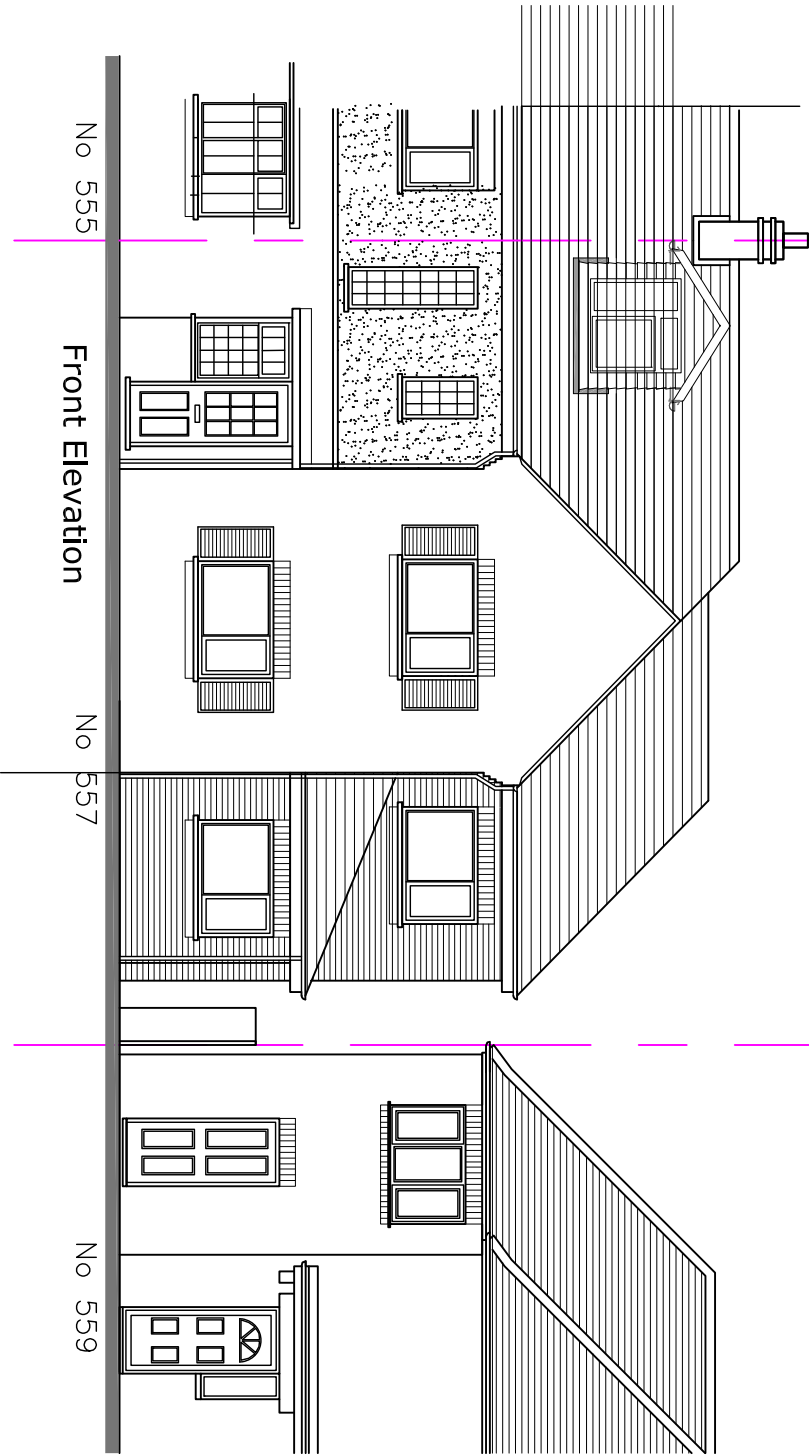



- | | | |
|---|--|-------|
| A | revised rear extension to include splayed area | 11/21 |
| B | revised rear arrangement | 06/24 |

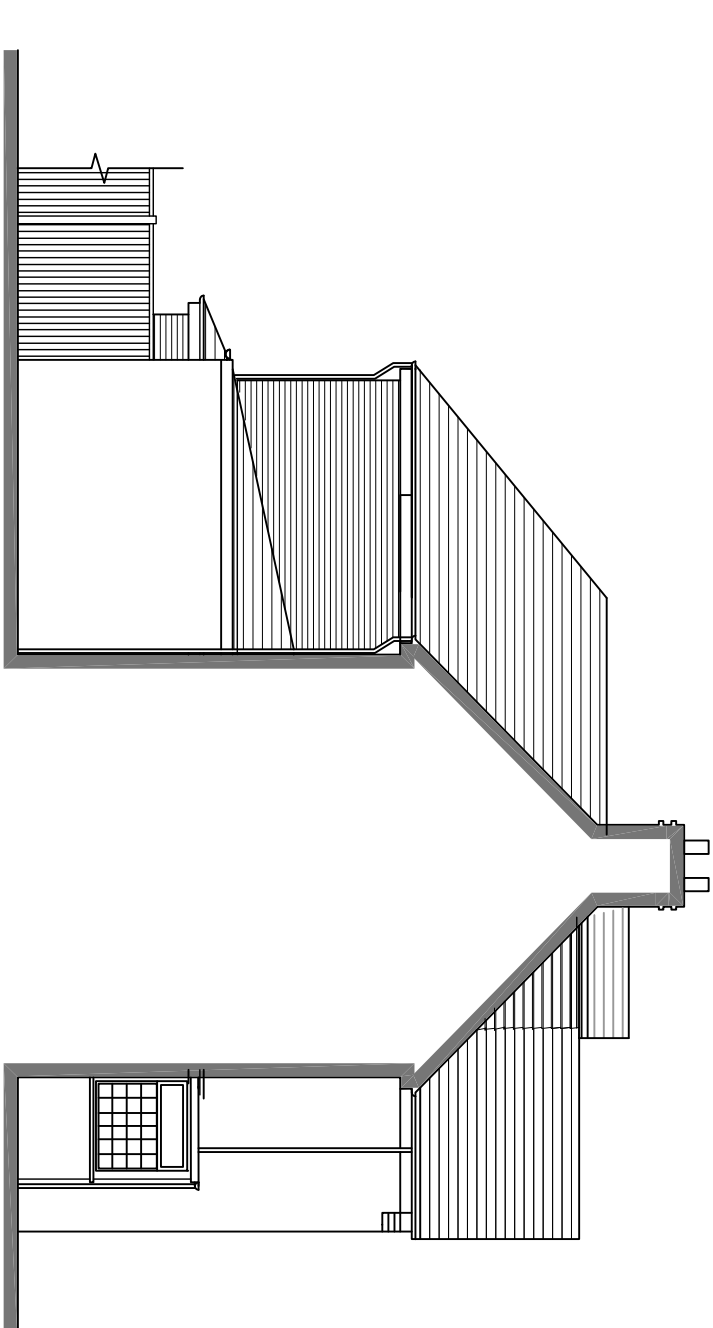


Side Elevation

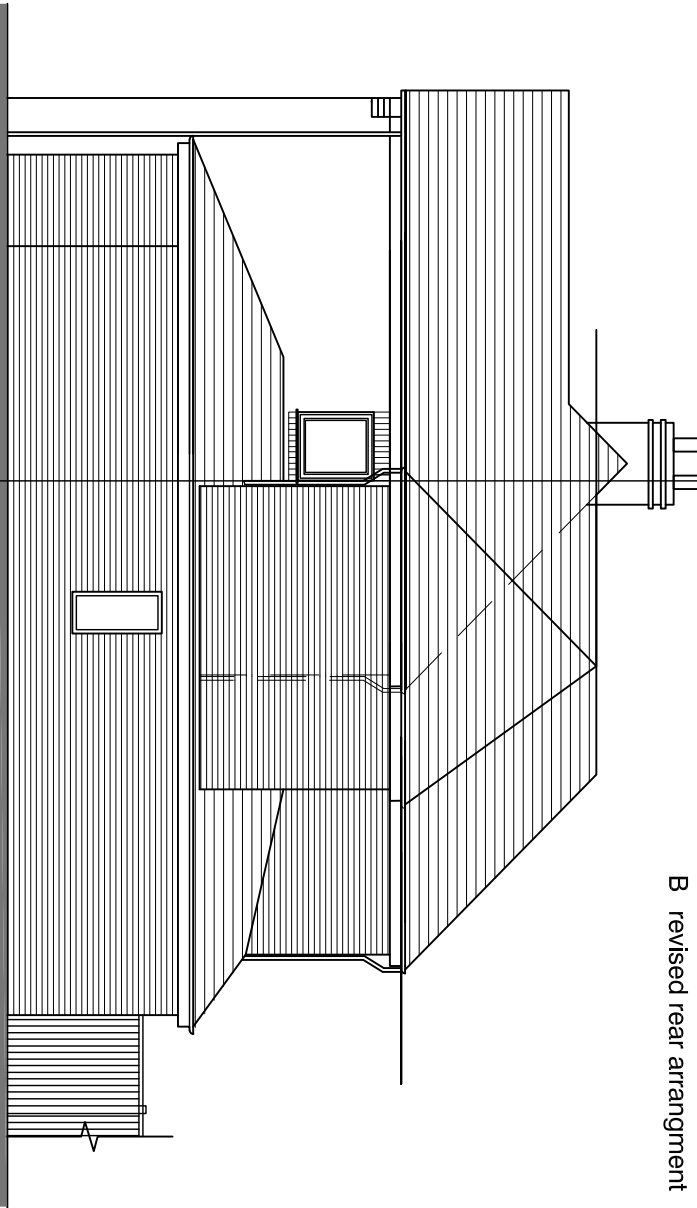

Side Elevation

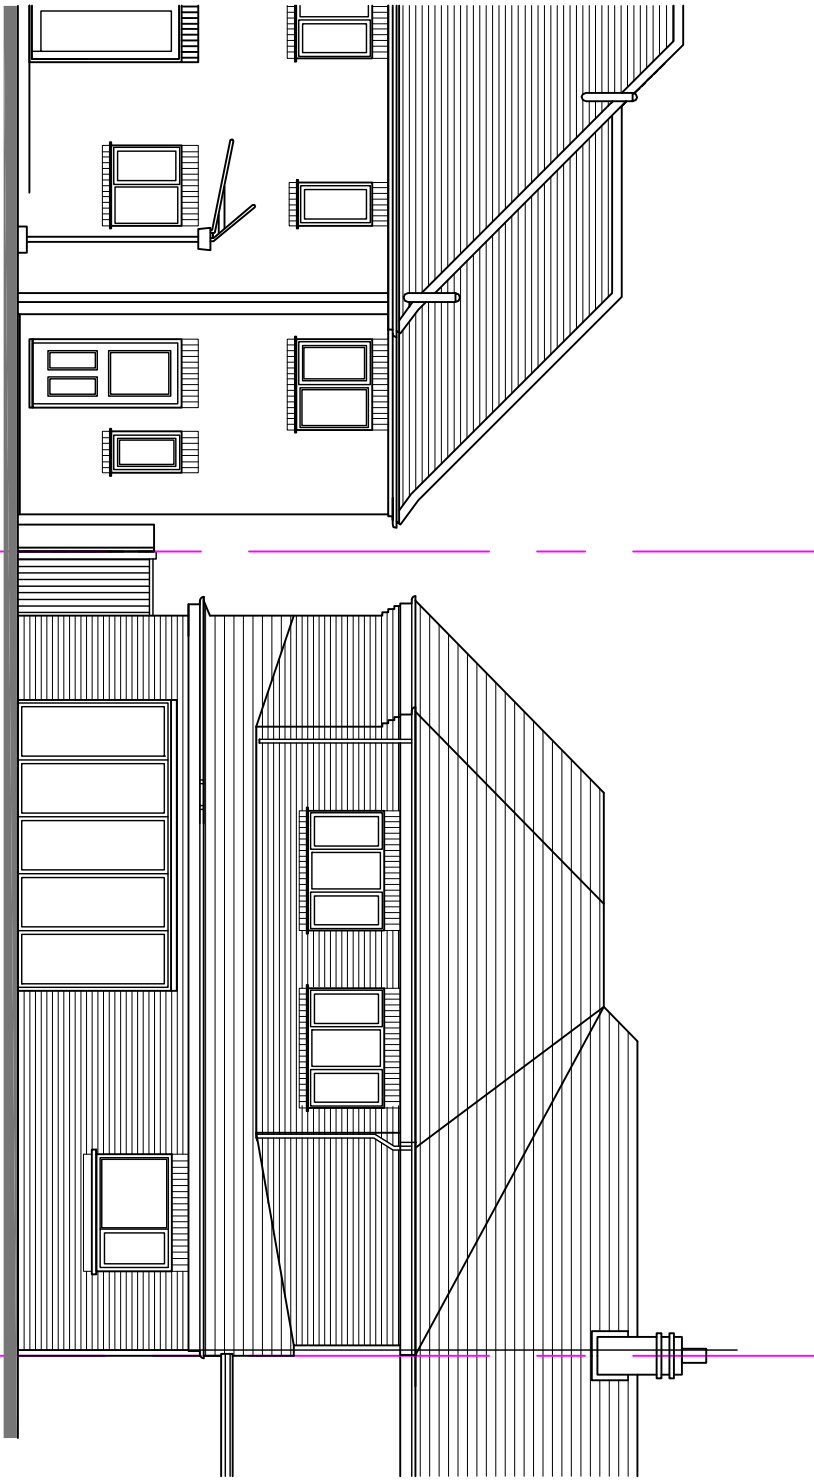

Rear Elevation

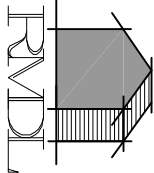

RAMMURTI DESIGN LTD
ARCHITECTURAL & PLANNING SERVICES
268 TILGHURST ROAD, READING RG30 2NE
TEL/FAX: 01189510628 MOB: 07799883574



Revised Proposals for single storey side and part single/part double storey rear with new dormer to front elevation of existing dwelling at 557, Basingstoke Road, Reading RG2 0SH for Mr M Ali

ELEVATIONS AS PROPOSED

Scale: 1/100
Date: June 2020

BR557:521 Rev B