


No.	Revision	Date

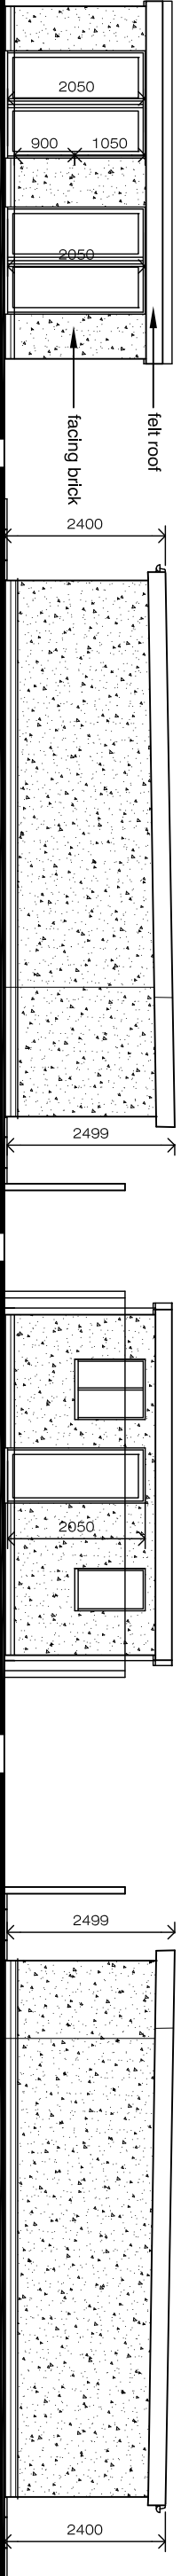

facing house


side facing No 2

rear


side facing No 6

Elevations 1/100


Maximum height of building 2.5m
where within 1.0m to any
boundary

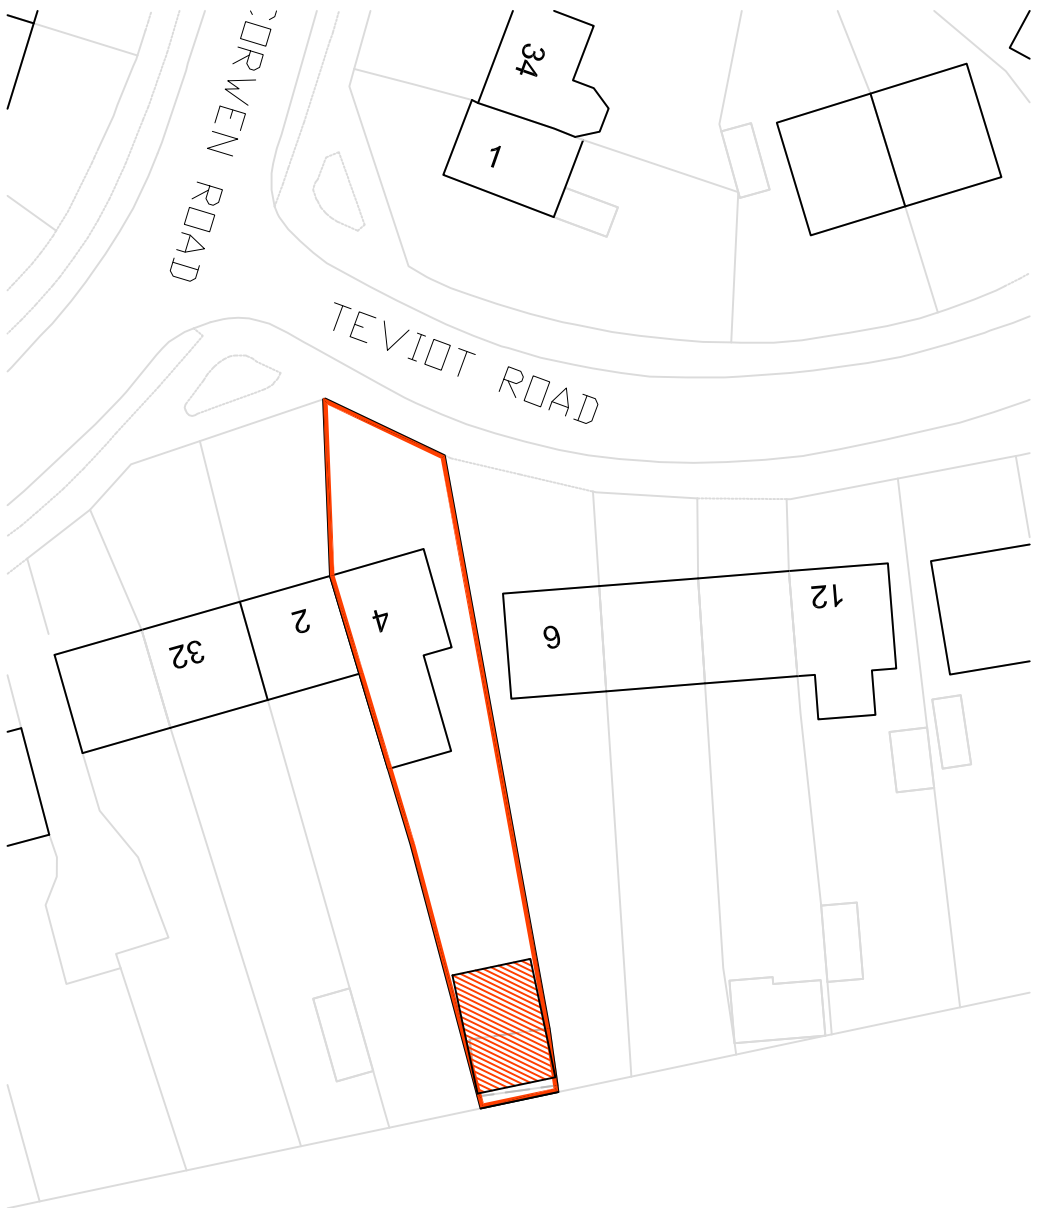


Block Plan 1/500

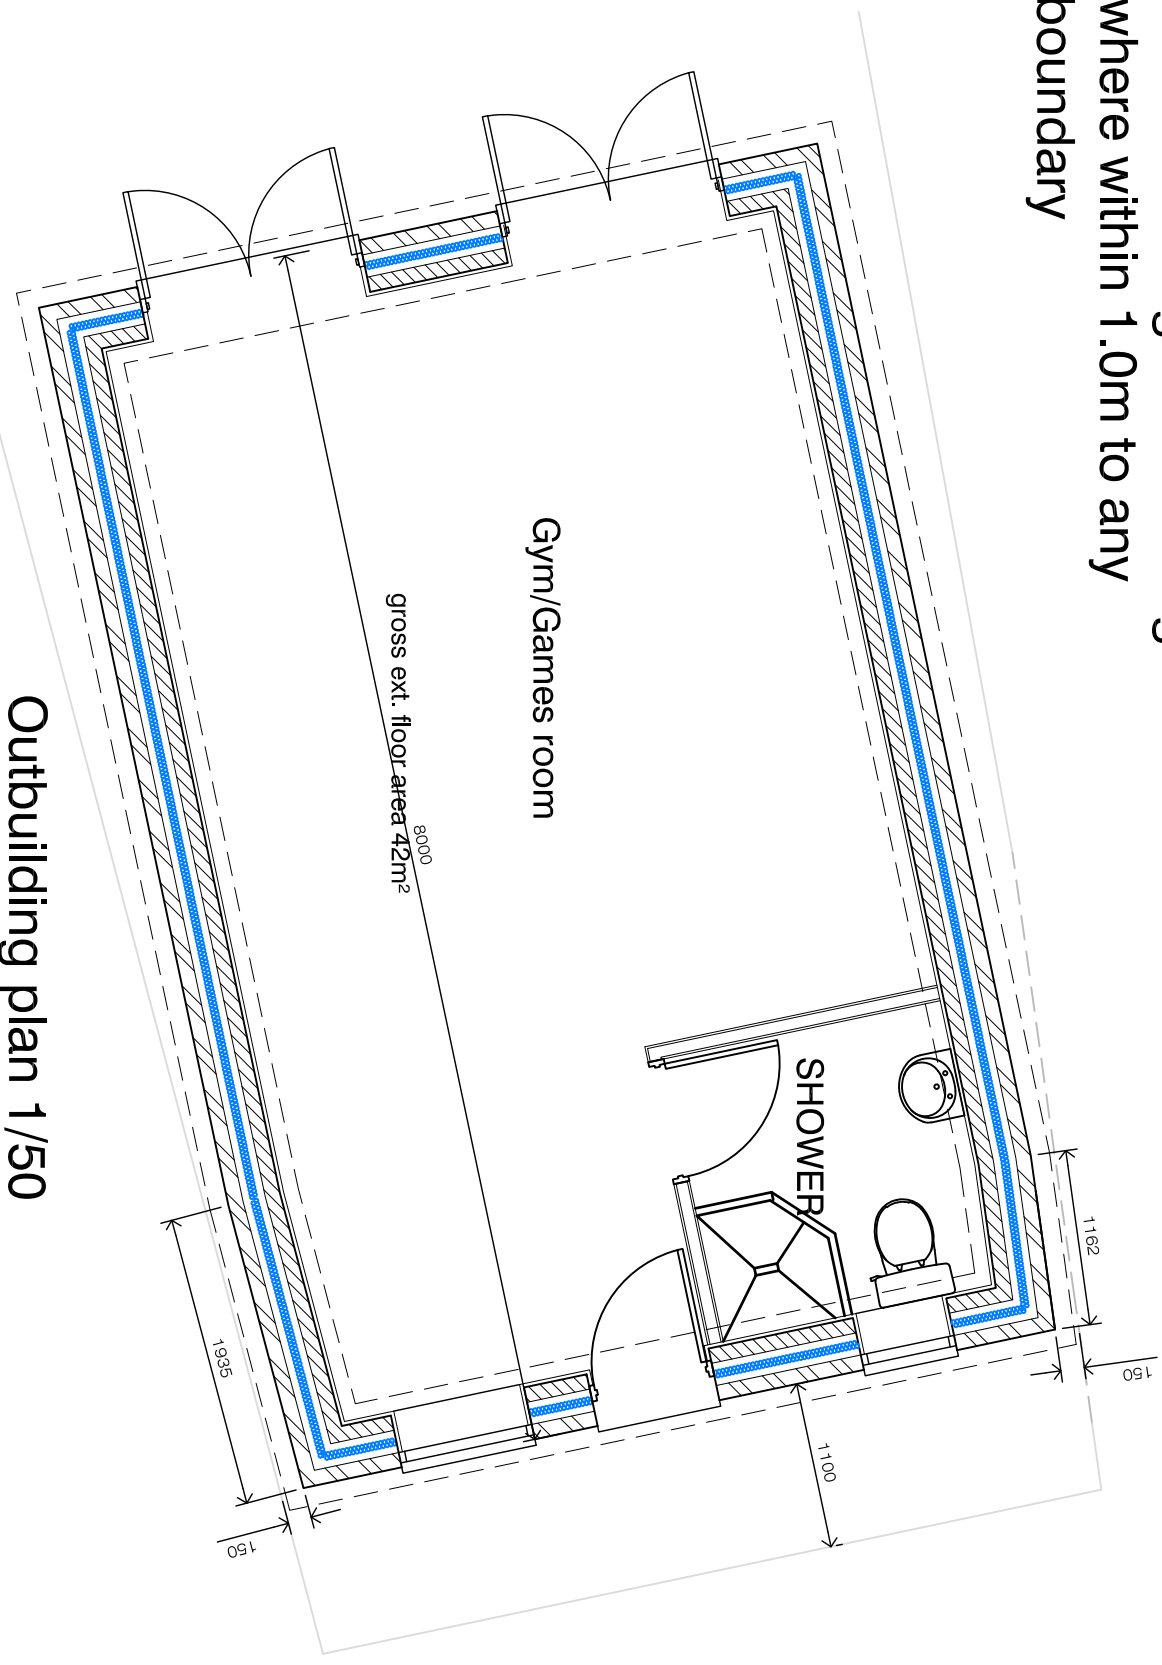

Outbuilding plan 1/50

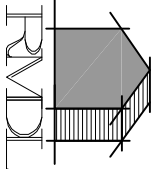

RAMMURTI DESIGN LTD
ARCHITECTURAL & PLANNING SERVICES
268 TILGHURST ROAD, READING RG30 2NE
TEL/FAX: 01189510628 MOB: 07799883574

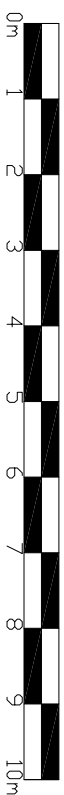

Proposed outbuilding to the garden of existing dwelling
at 4 Teviot Road, Southcote, Reading

for Mr S Hussain

Plans & Elevations outbuilding

Scale: 1/100
Date: August 2024

TVR04:002 Rev -