


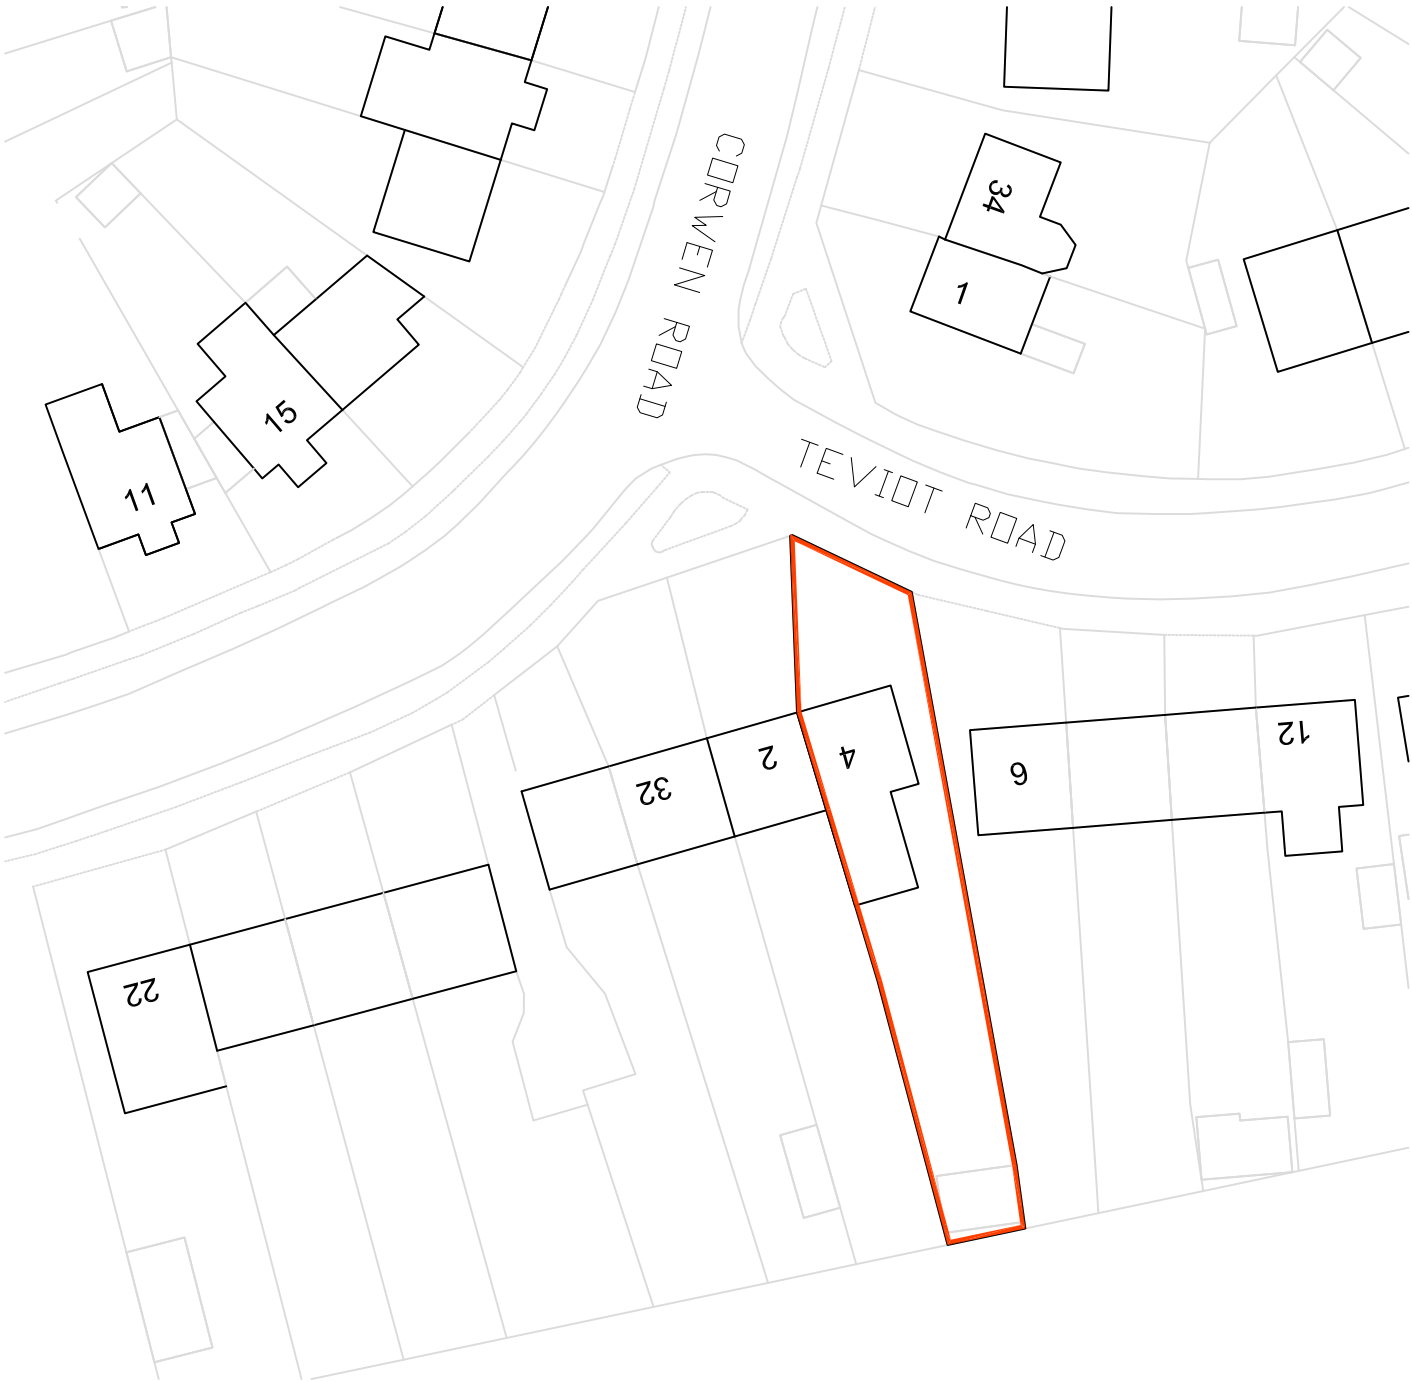
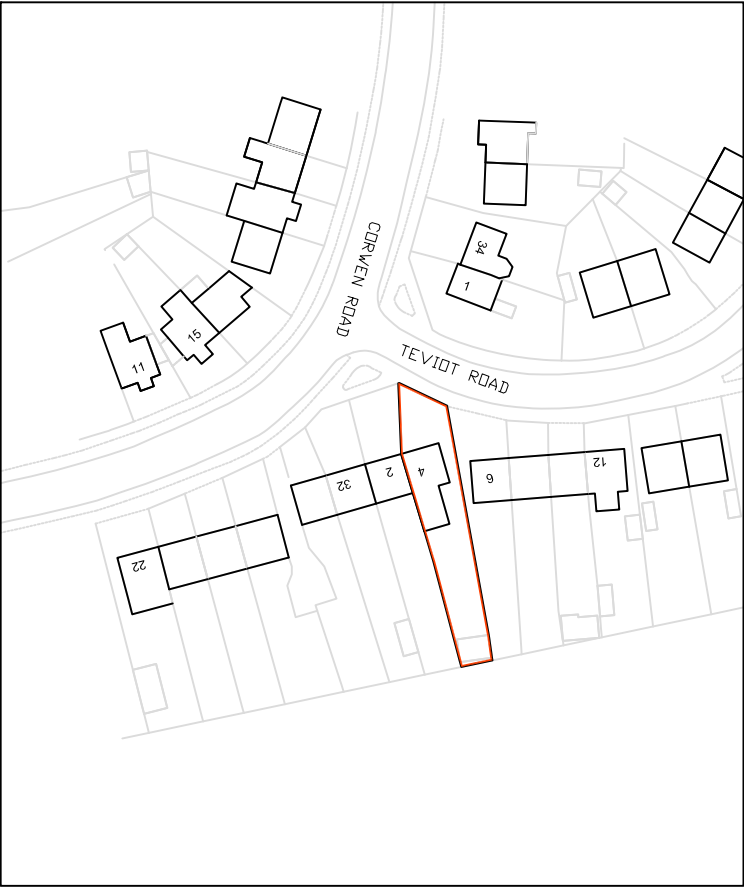


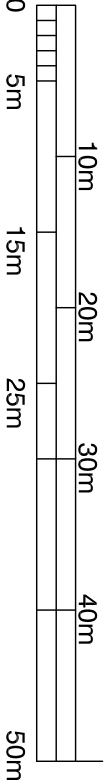

BLOCK PLAN 1:500

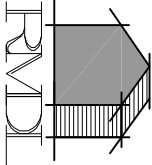

LOCATION PLAN 1:1250

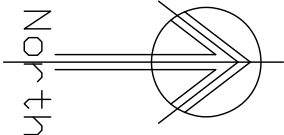

RAMMURTI DESIGN LTD
ARCHITECTURAL & PLANNING SERVICES
268 TILGHURST ROAD, READING RG30 2NE
TEL/FAX: 01189510628 MOB: 07799883574

Proposed outbuilding to the garden of existing dwelling
at 4 Teviot Road, Southcote, Reading

for Mr S Hussain

Block and Location Plans

Scale: as shown
Date: August 2024

TVR04:01 Rev -