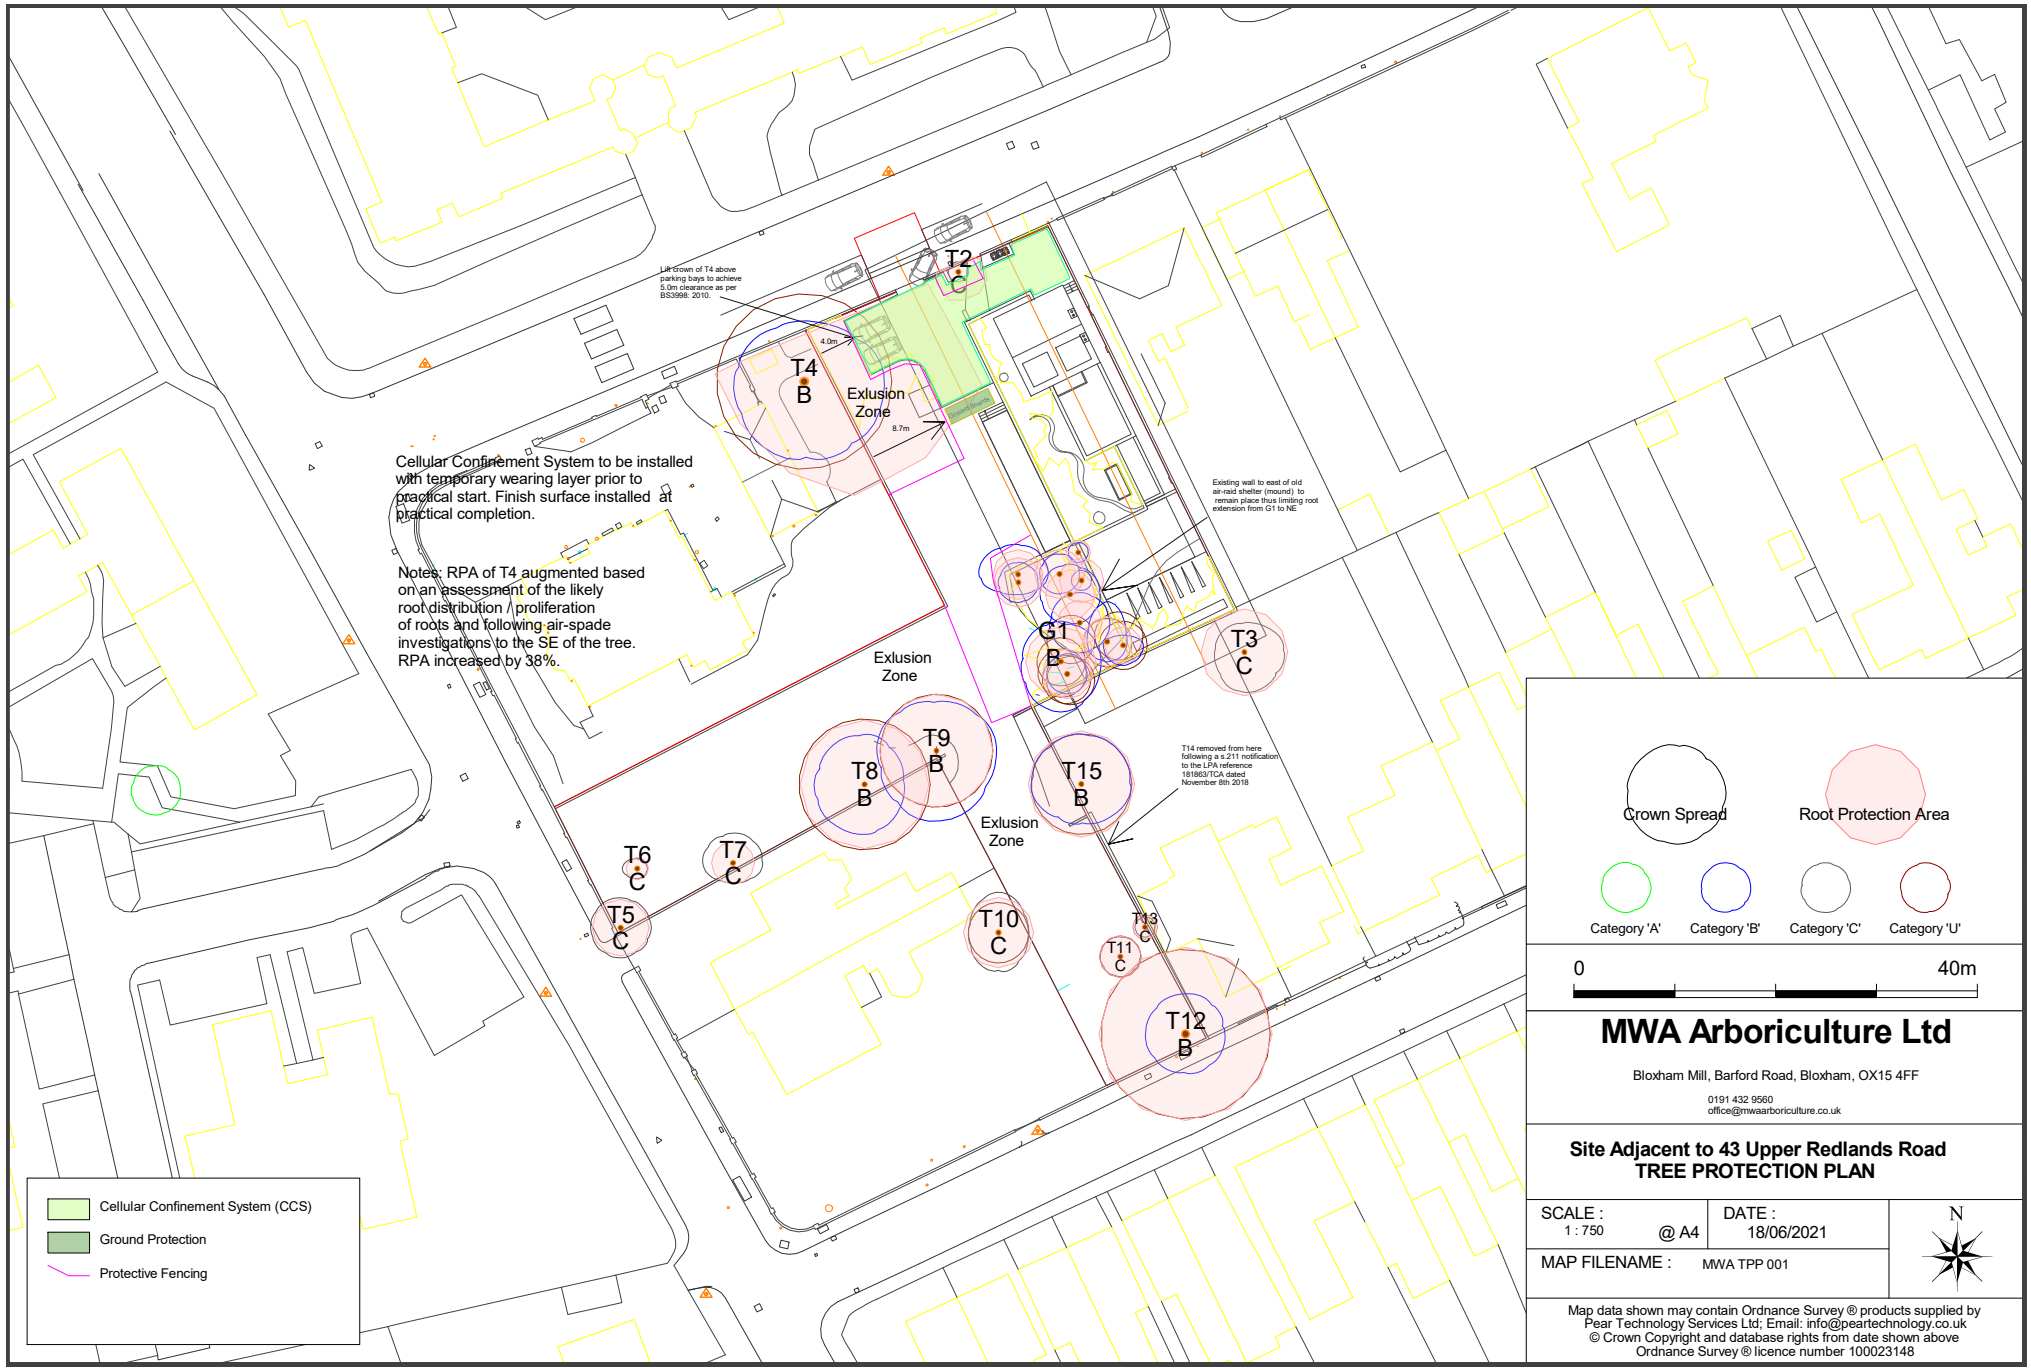

MWA Arboriculture Ltd

Bloxham Mill, Barford Road, Bloxham, OX15 4FF

0191 432 9560
office@mwaarboriculture.co.uk

Site Adjacent to 43 Upper Redlands Road
TREE PROTECTION PLAN

SCALE :	DATE :
1 : 750 @ A4	18/06/2021
MAP FILENAME : MWA TPP 001	

N

Map data shown may contain Ordnance Survey ® products supplied by Pear Technology Services Ltd; Email: info@peartechnology.co.uk
© Crown Copyright and database rights from date shown above
Ordnance Survey ® licence number 100023148