


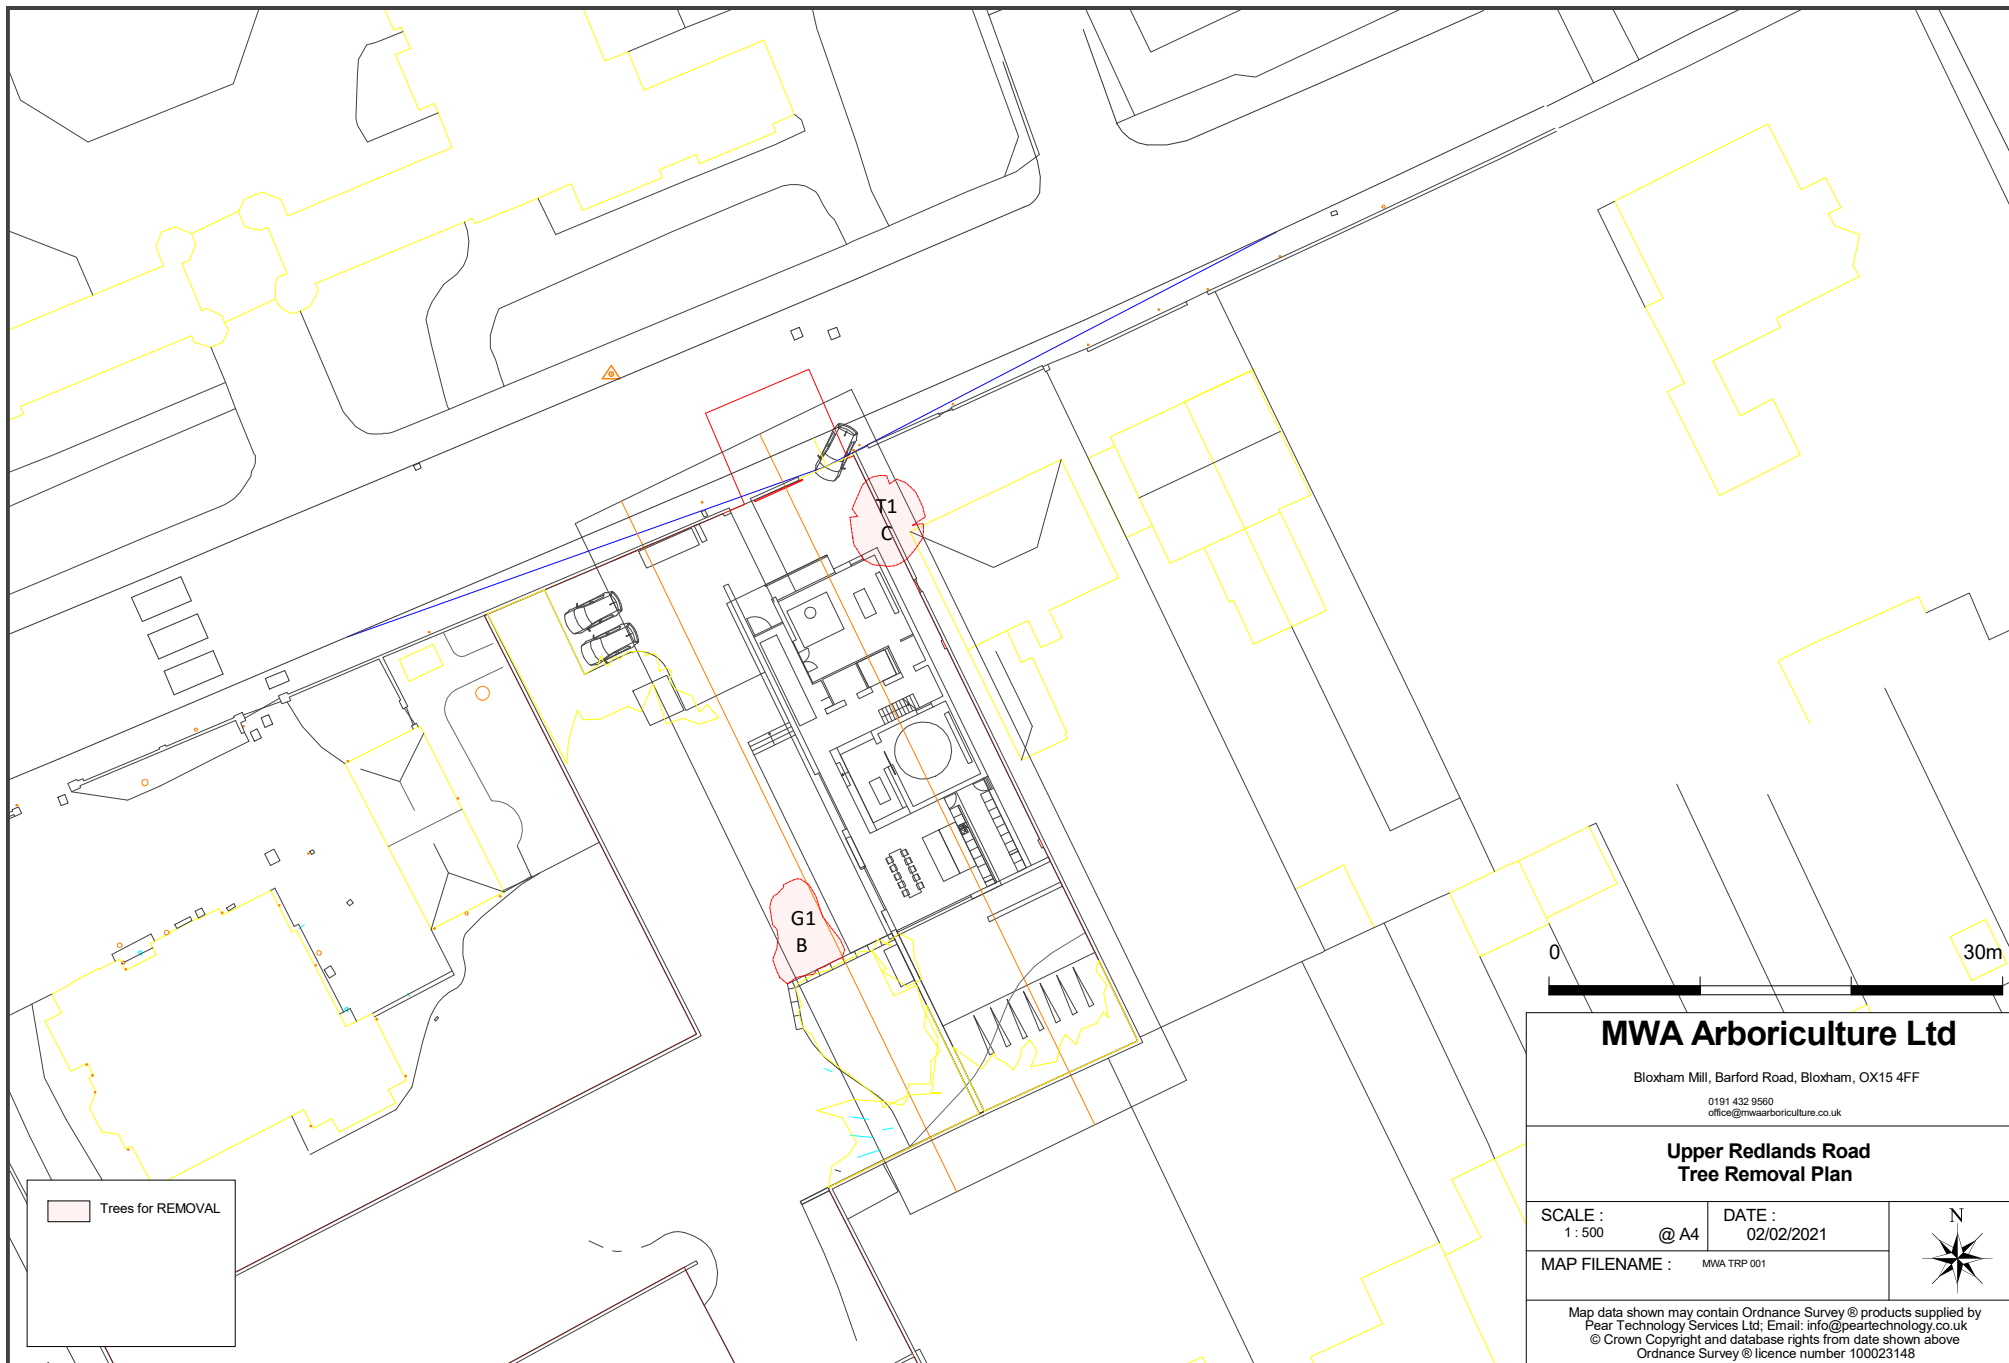

MWA Arboriculture Ltd

Bloxham Mill, Barford Road, Bloxham, OX15 4FF

0191 432 9500
office@mwaarboriculture.co.uk

Upper Redlands Road Tree Removal Plan

SCALE :
1 : 500

@ A4

DATE :
02/02/2021

MAP FILENAME : MWA TRP 001



Map data shown may contain Ordnance Survey © products supplied by
Pear Technology Services Ltd; Email: info@peartechnology.co.uk
© Crown Copyright and database rights from date shown above
Ordnance Survey © licence number 100023148