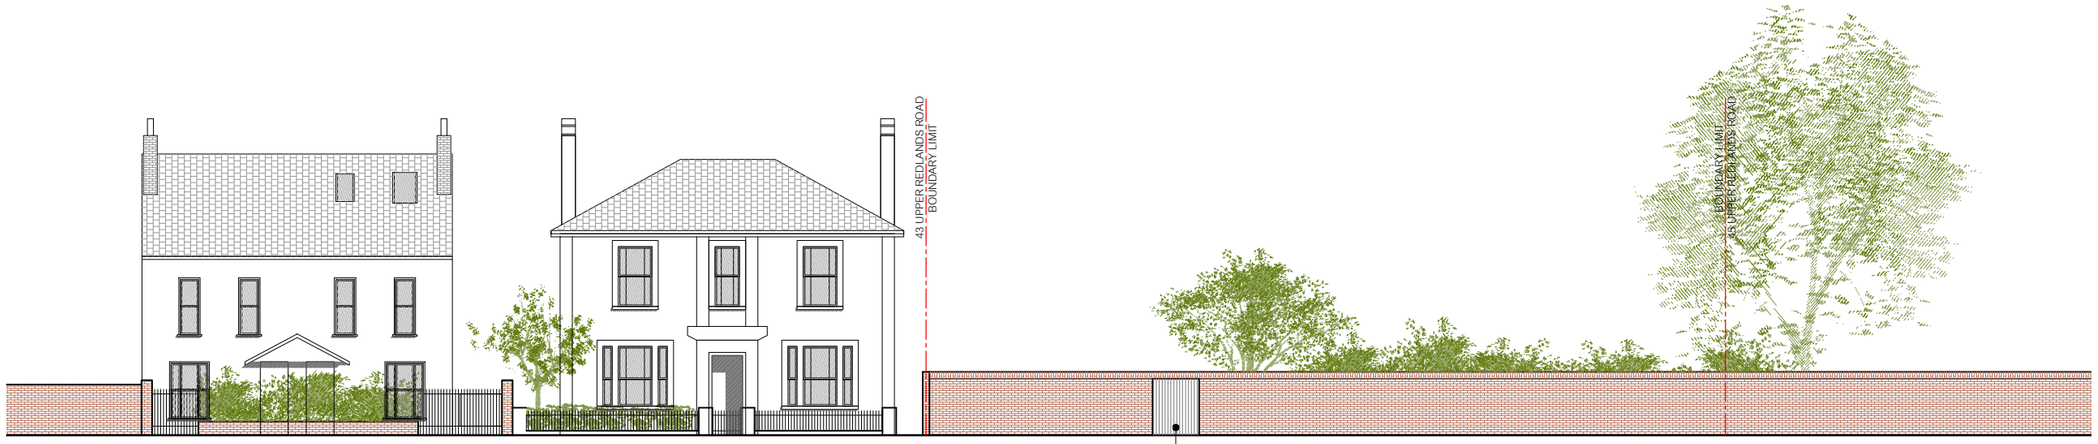

EXISTING STREET ELEVATION

PROPOSED STREET ELEVATION

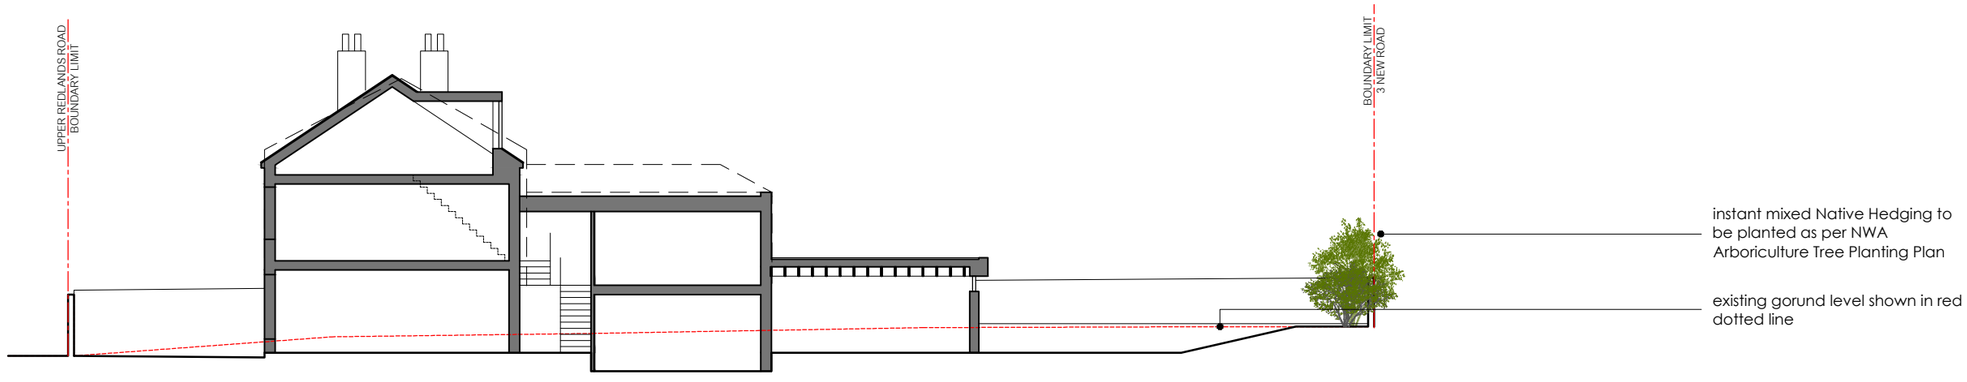

PROPOSED LONG SECTION

NOTES

THIS DRAWING IS THE COPYRIGHT OF THE ARCHITECTS AND MAY NOT BE REPRODUCED WITHOUT PERMISSION

THE CONTRACTOR IS RESPONSIBLE FOR CHECKING DIMENSIONS, TOLERANCES AND REFERENCE. ANY DISCREPENCIES TO BE CHECKED BEFORE PROCEEDING WITH THE WORKS

WHERE AN ITEM IS COVERED BY DRAWINGS TO DIFFERENT SCALES, THE LARGER SCALE DRAWING IS TO BE WORKED TO

~~DO NOT SCALE FROM DRAWING, FIGURED DIMENSIONS TO BE WORKED TO AT ALL TIMES~~

ALL WORK AND MATERIALS TO BE IN ACCORDANCE WITH THE BUILDING REGULATIONS AND TO COMPLY WITH THE RELEVANT CODES OF PRACTICE AND BRITISH STANDARDS

0 5

PLANNING

© Copyright TRACE Architects Ltd 2019

trace ARCHITECTS

86-88 Lower Mortlake Rd
Richmond
London
TW9 2JG

TEL 0208 611 2946

12A Hart Street
Henley-on-Thames
Oxfordshire
RG9 2AU

TEL 01491 579 544

E-MAIL info@tracearchitects.co.uk
www.tracearchitects.co.uk

DATE	MAY 2021	CLIENT:
DRAWN	RQ	-
CHECKED	-	-
SCALE@A3	1:100	

NEW DWELLING

PROPOSAL
STREET ELEVATION AND LONGITUDINAL SECTION

ADDRESS:

SITE AT UPPER REDLANDS RD
READING, RG1 5HT

JOB No	DRAWING NUMBER
1089	P04 revA

A3\A1 Sheet