
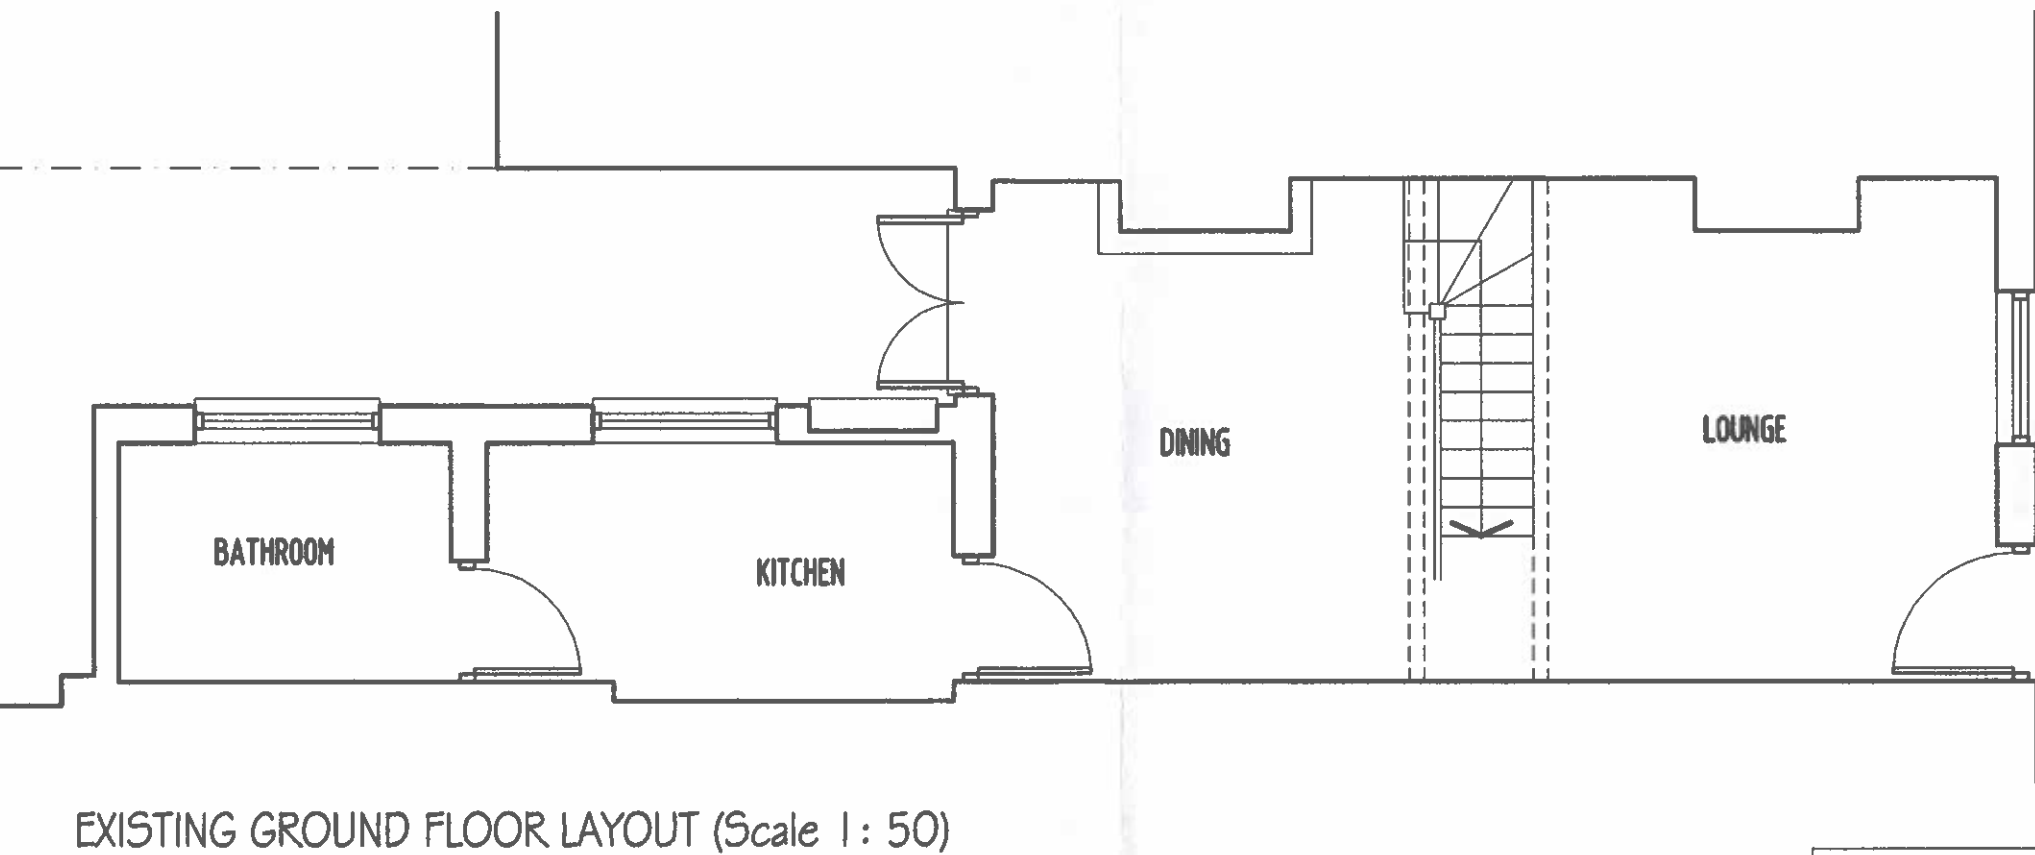


NOTE
ALL MATERIALS INTENDED TO BE USED ON
NEW EXTENSION ARE TO MATCH EXISTING.
THIS DRAWING HAS BEEN PREPARED WITHOUT
THE BENEFIT OF AN ACCURATE SITE SURVEY
NEW FOUNDATIONS ARE TO BE ECCENTRICALLY
FORMED SO THAT NO PART OF NEW CONSTRUCTION
ENCROACHES ONTO ADJOINING OWNERS PROPERTY

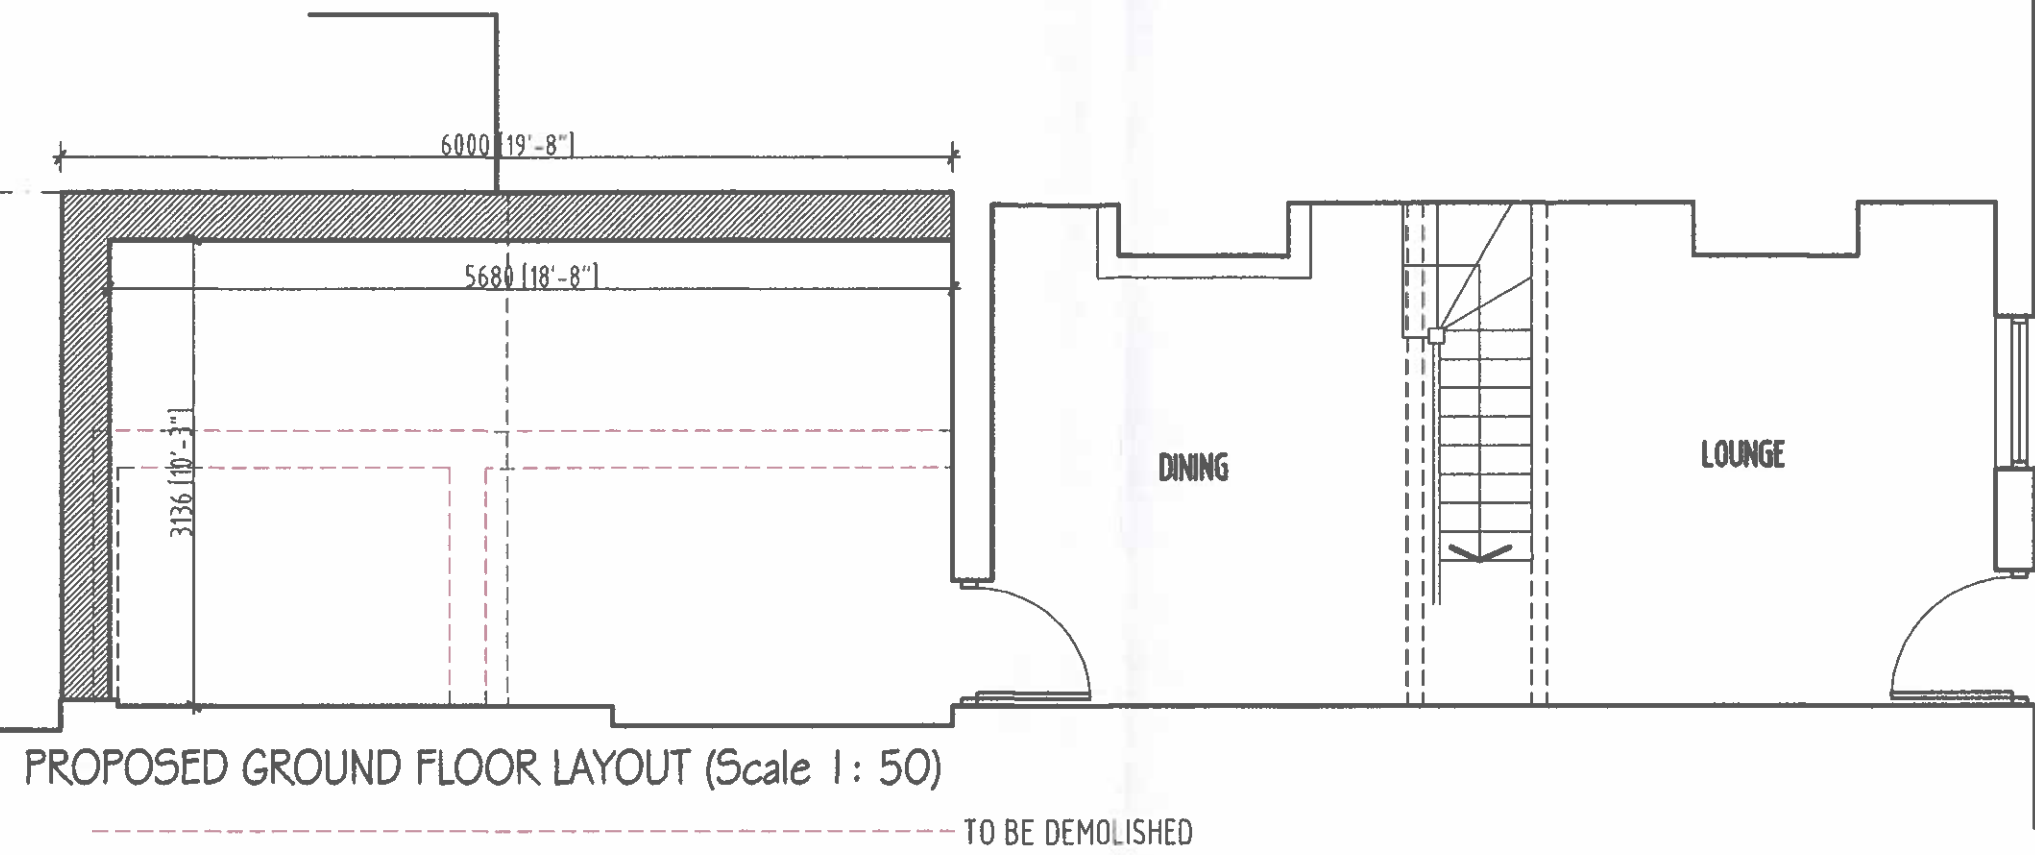

PROPOSED SINGLE STOREY REAR EXTENSION AT 68 KIDMORE END ROAD, EMMER GREEN, READING for MISS HARRIET PYE.	
EXISTING/PROPOSED FLOOR LAYOUTS	
DATE AUGUST 8th 2024	SCALE 1 : 50
DRAWING No. HP11	REVISION