
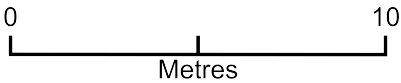


25 Downshire Square

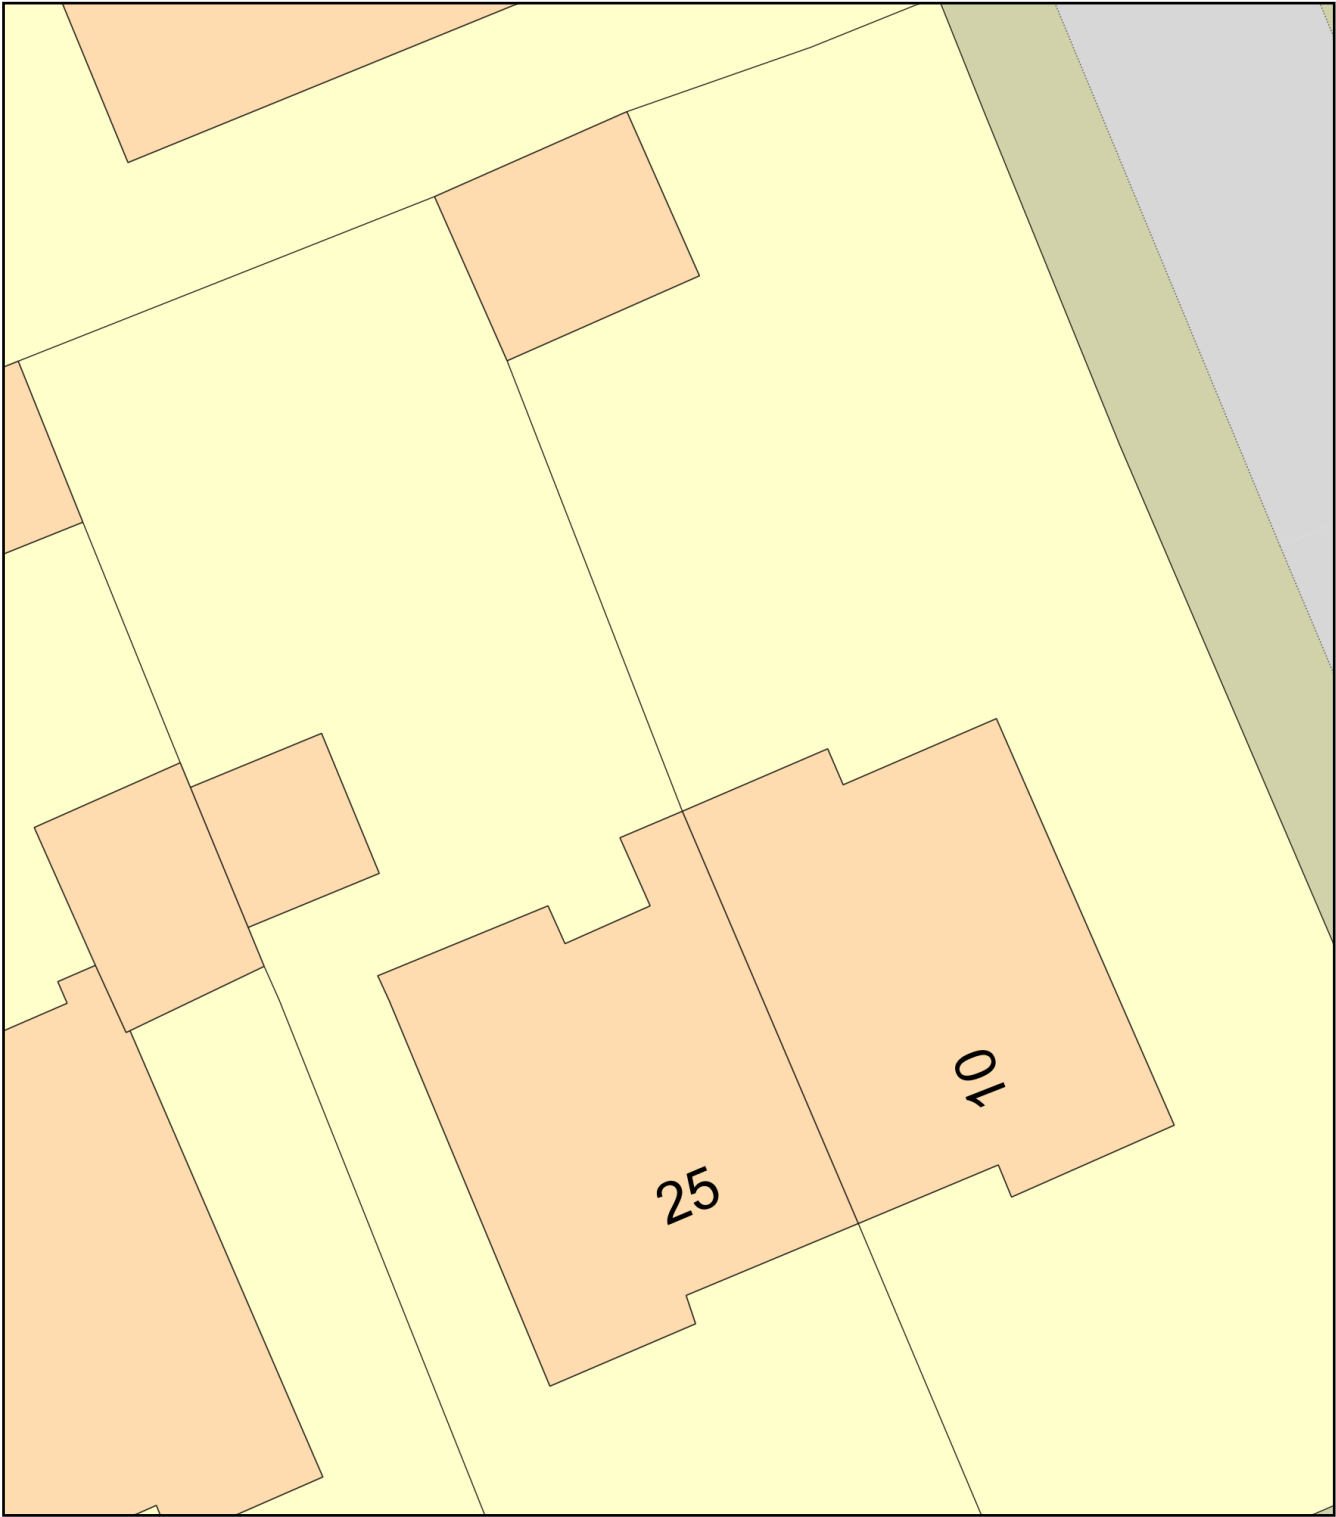

Plan Produced for: Adam Doberski

Date Produced: 22 Jan 2024

Plan Reference Number: TQRQM24022125525932

Scale: 1:200 @ A4