


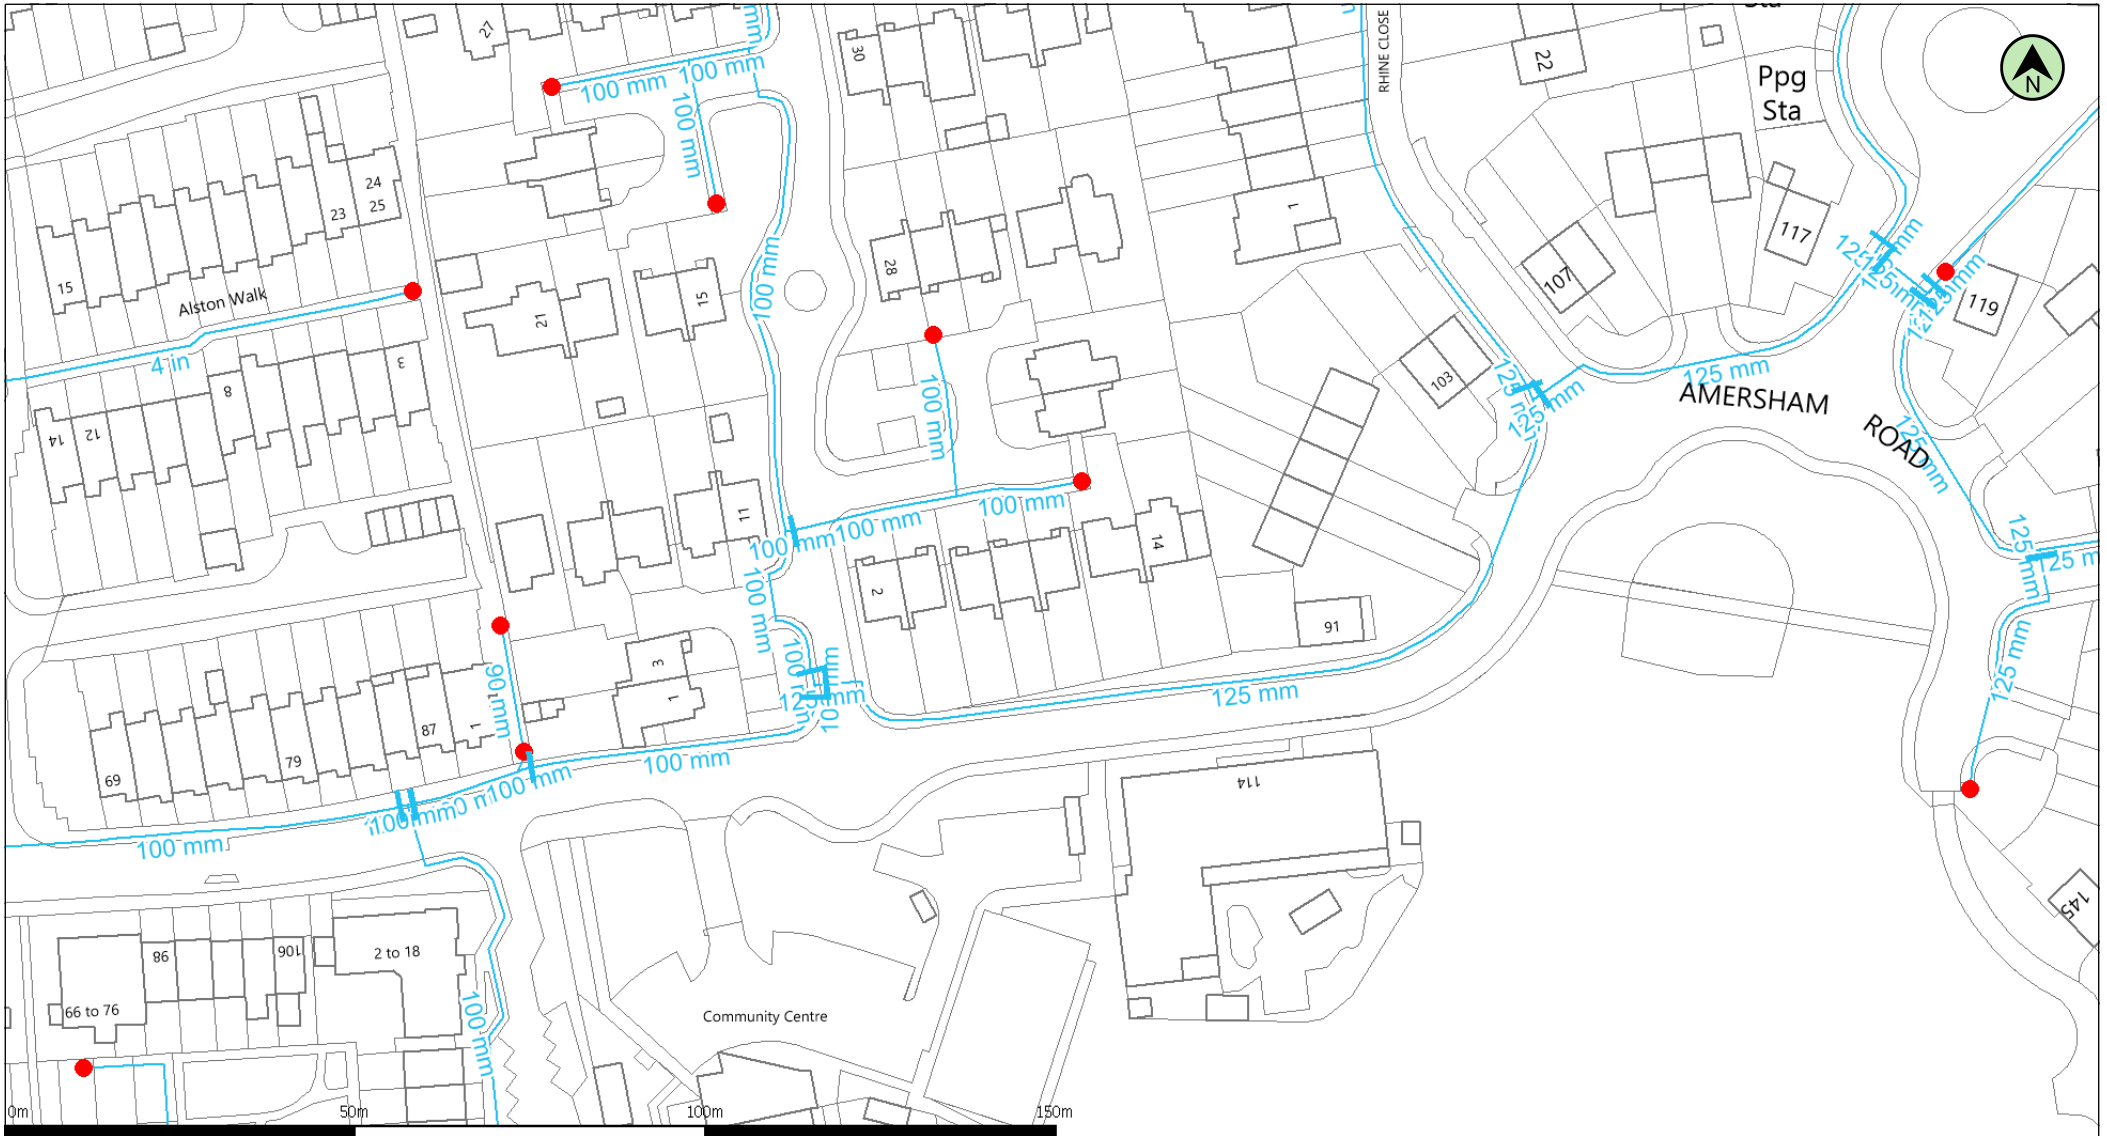

(c) Crown copyright and database rights 2024 Ordnance Survey 100019345

Date: 29/05/24

Scale: 1:1080

Map Centre: 472939,174714

Data updated: 24/05/24

Clean Water Plan A4

This plan is produced by Thames Water Utilities Ltd (c) Crown copyright and database rights 2024 Ordnance Survey 100019345. This map is to be used for the purposes of viewing the location of Thames Water plant only. Any other uses of the map data or further copies are not permitted. The position of the apparatus shown on this plan is given without obligation and warranty, and the accuracy cannot be guaranteed. This information is valid for the date printed. Service pipes are not shown but their presence should be anticipated. No liability of any kind whatsoever is accepted by Thames Water for any error or omission. The actual position of mains and services must be verified on site before any works are undertaken.

Water Main
Private Water
Proposed Water
Trunk Main
Proposed Trunk Main
Abandoned Asset




Meter
Valve
Hydrant
End Item



jeff.gilbert@reading.gov.uk

10 IMW



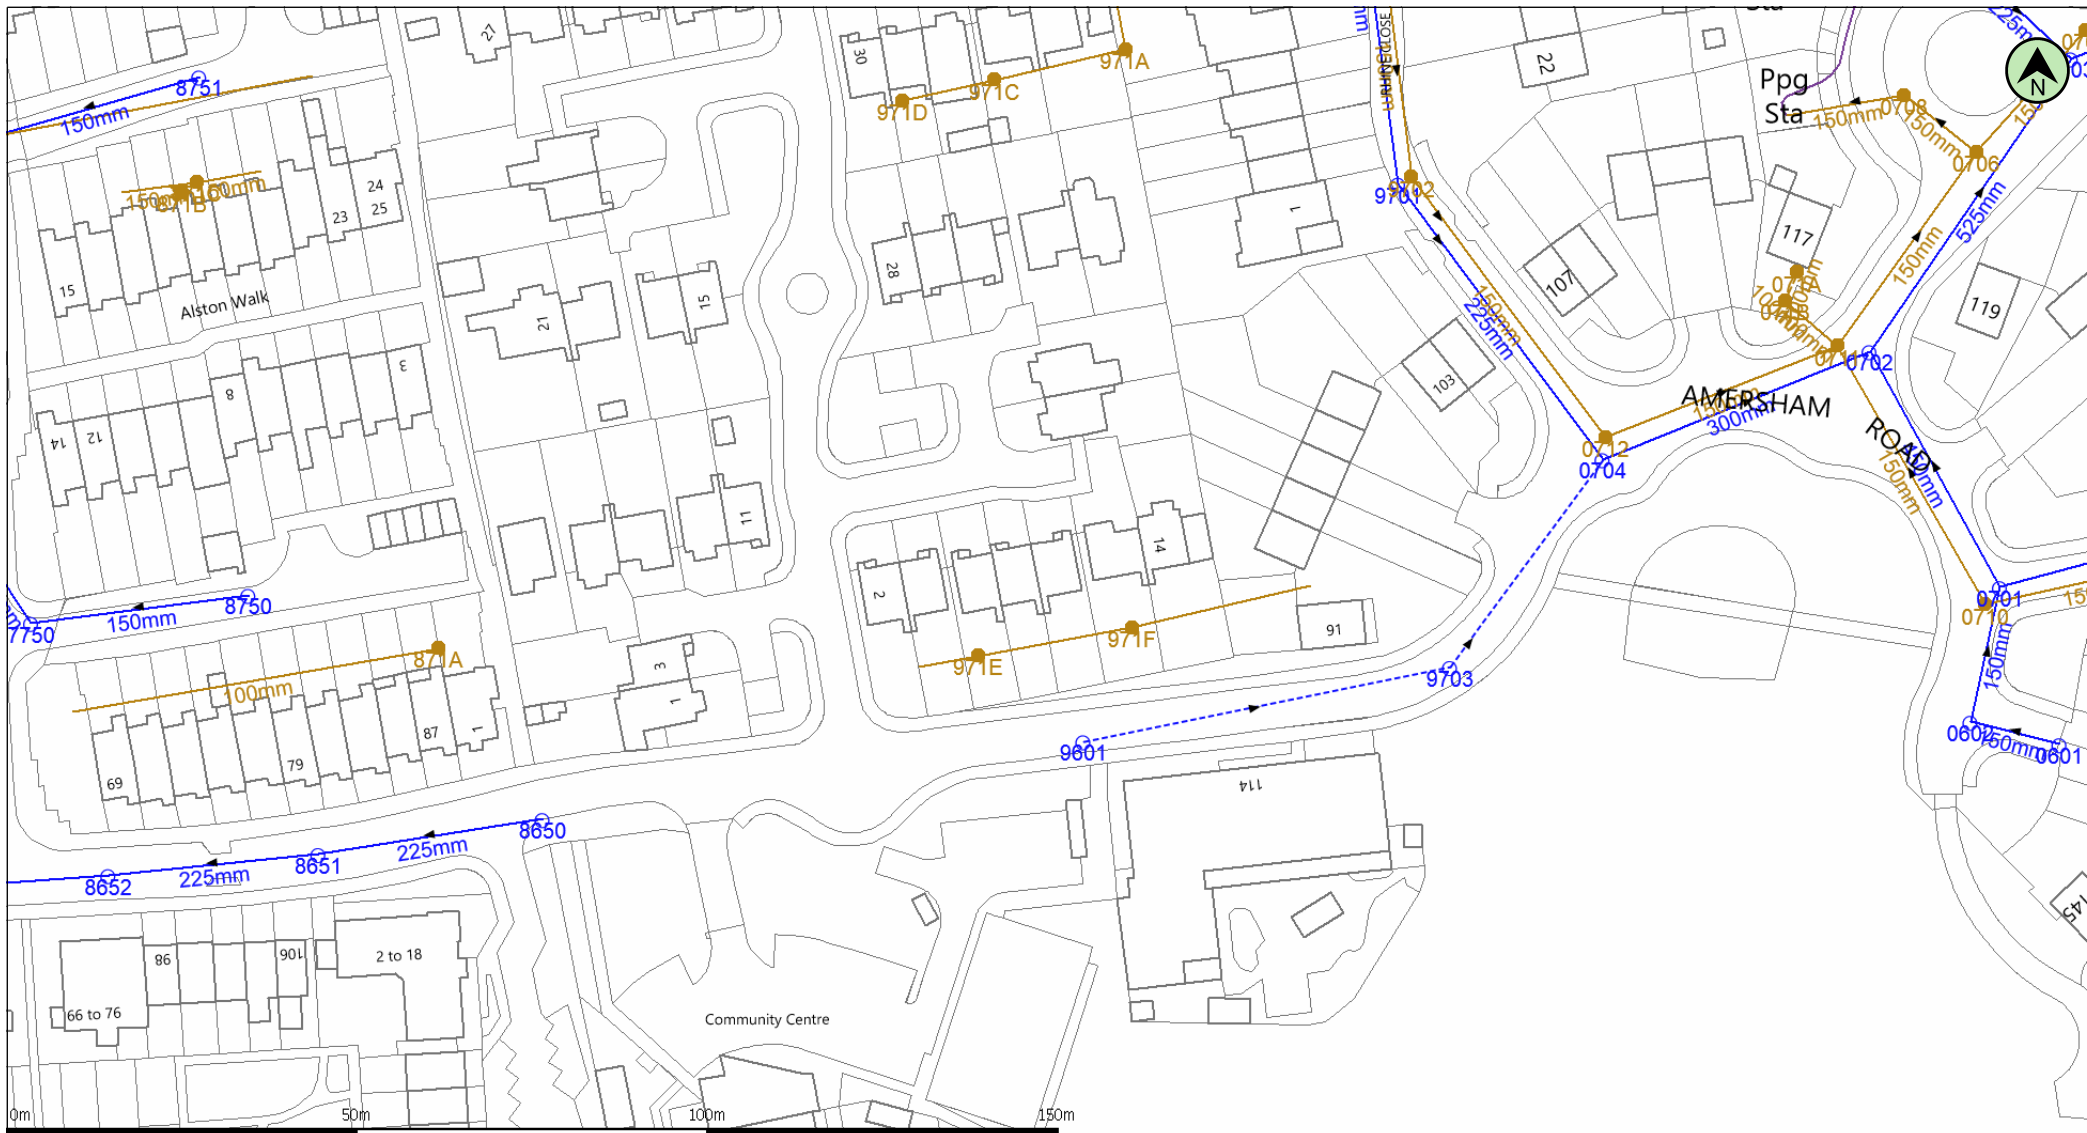

(c) Crown copyright and database rights 2024 Ordnance Survey 100019345

Date: 29/05/24

Scale: 1:1080

Map Centre: 472939,174714

Data updated: 24/05/24

Wastewater Plan A4

This plan is produced by Thames Water Utilities Ltd (c) Crown copyright and database rights 2024 Ordnance Survey 100019345. This map is to be used for the purposes of viewing the location of Thames Water plant only. Any other uses of the map data or further copies are not permitted. The position of the apparatus shown on this plan is given without obligation and warranty, and the accuracy cannot be guaranteed. This information is valid for the date printed. Service pipes are not shown but their presence should be anticipated. No liability of any kind whatsoever is accepted by Thames Water for any error or omission. The actual position of mains and services must be verified on site before any works are undertaken.

Foul Sewer	—	Foul Manhole	●
Surface Sewer	—	Surface Manhole	○
Combined Sewer	—	Combined Manhole	●
Abandoned Sewer	—	Abandoned Manhole	●
Pressure Main	—	Other Manhole	●
Private Asset (Colour denotes effluent type)	—	End Item	●
Proposed Asset (Colour denotes effluent type)	—	S104 Boundary	—

jeff.gilbert@reading.gov.uk

10 IMW



