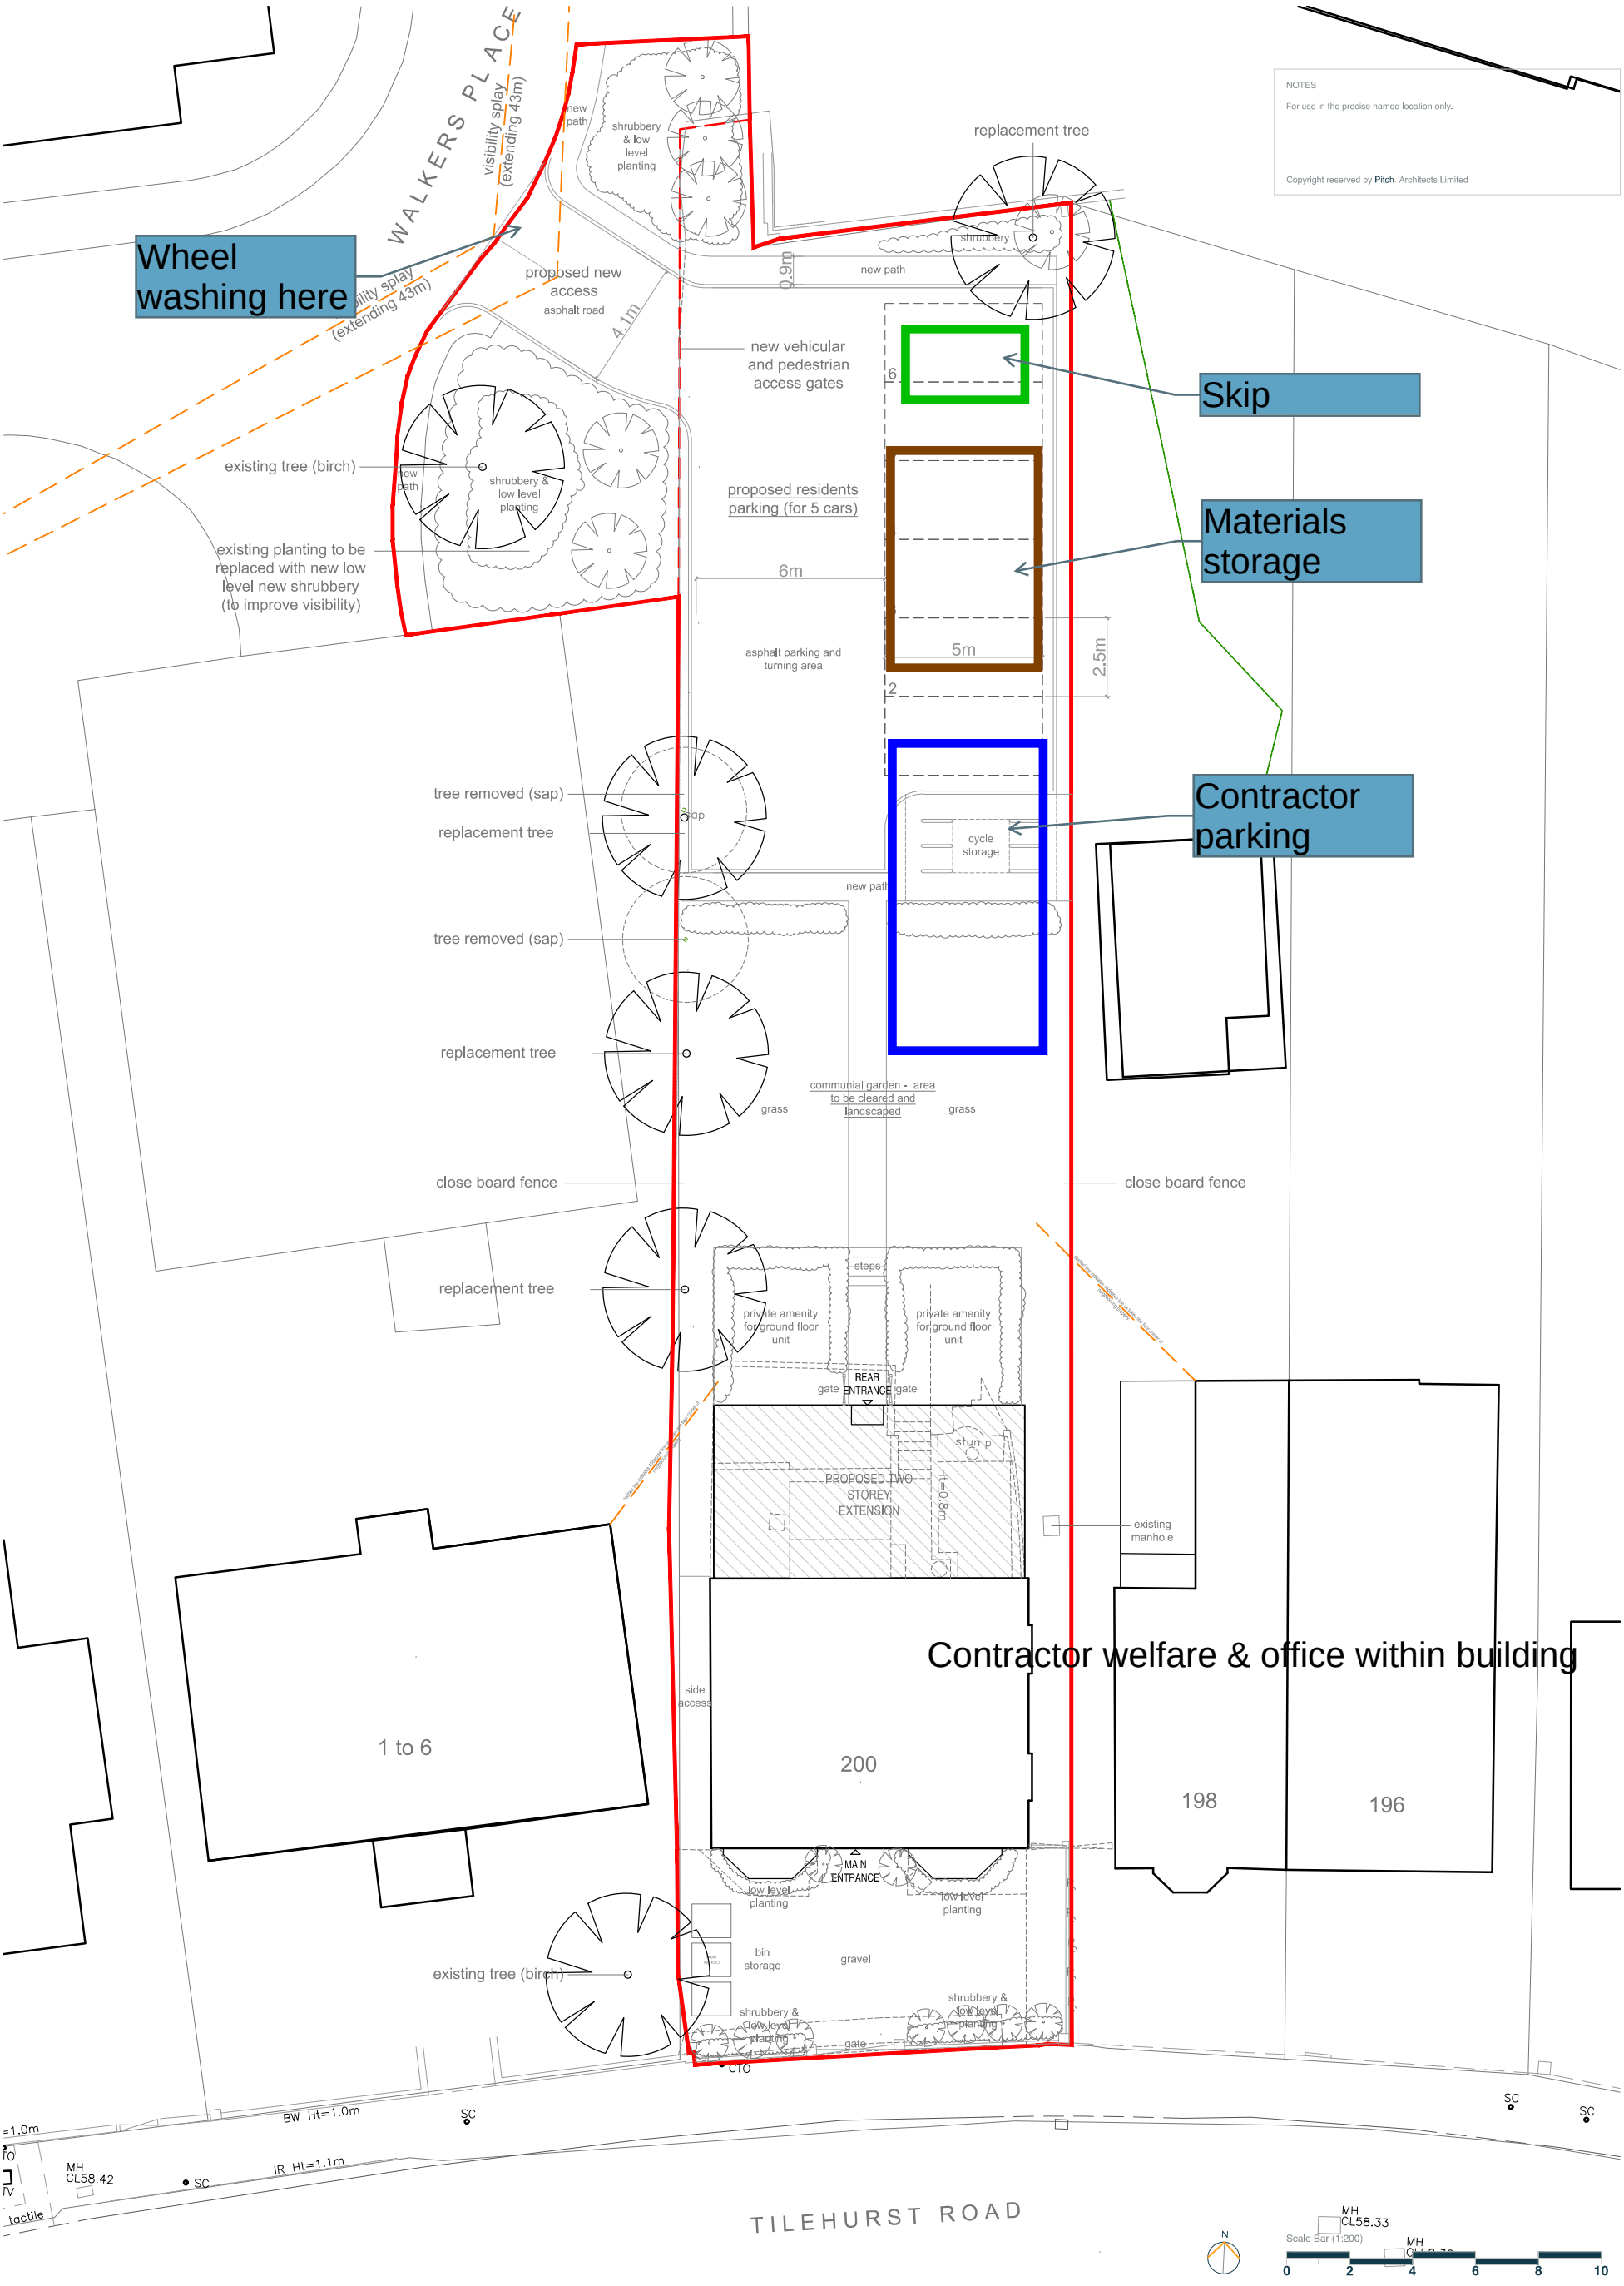

CMS Plan Ref.211929 Condition 6

pitch. ARCHITECTS

Caversham, Reading RG4 7DH
t. 0118 948 4618
e. info@pitcharchitects.co.uk
w. www.pitcharchitects.co.uk

to
200 Tilehurst Road, Reading, RG30 2LY

Client Name
Yeulet Properties

Drawing Scale 1:200 @ A3 | Date Nov '21 | Status Planning | Drawn/checked KM/KM

Drawing Ref 21007 - DD - 001 - B

© Pitch. Architects Limited