


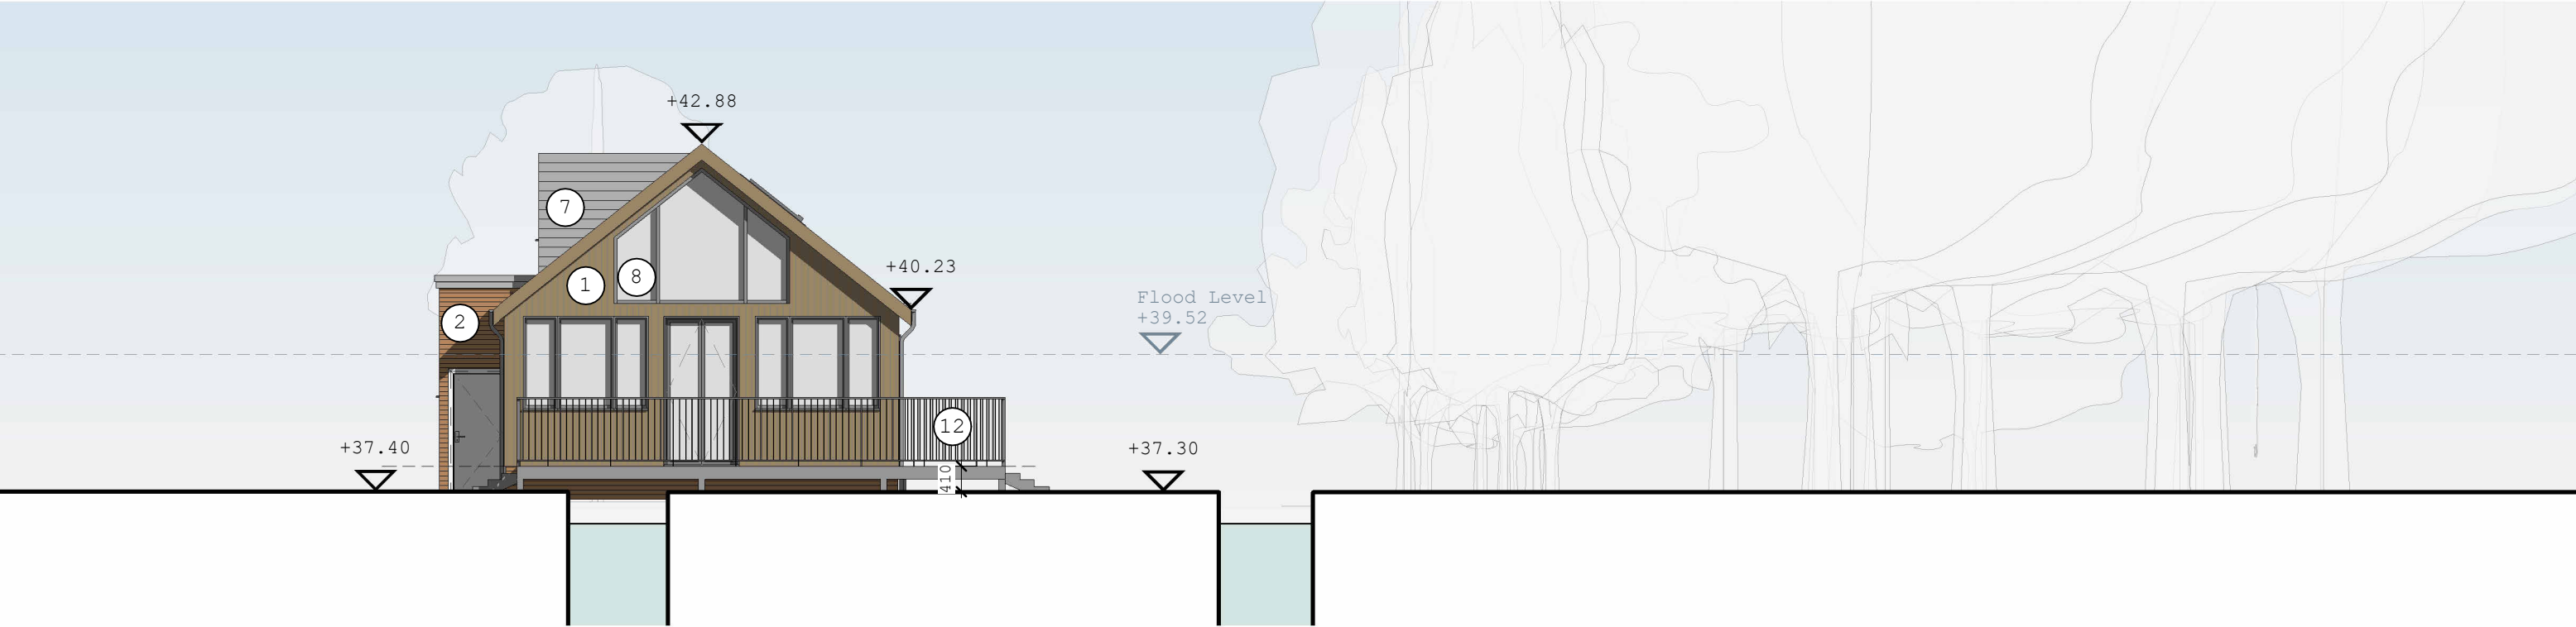

1 North  
1 : 100



2 South  
1 : 100

- |                                    |                                 |
|------------------------------------|---------------------------------|
| 1. Existing Timber cladding        | 8. Glazed window/door           |
| 2. Existing Brickwork              | 9. Grey spandrel panel          |
| 3. Existing Grey roof tiles        | 10. Rooflight                   |
| 4. Timber to match existing        | 11. Grey shadow gap             |
| 5. Brickwork to match existing     | 12. Decking with metal handrail |
| 6. Grey tiles to match existing    |                                 |
| 7. Hanging tiles to match existing |                                 |



Collaborating with:

Job: 1011  
Drawing: 05-03  
Revision: 5

Project:  
Warren Creek  
The Warren RG4 7TQ

Drawing:  
Proposed Elevations Sheet  
1 of 2

Date: Aug '24  
Status: Planning  
Drawn By: MC  
Checked By: EM



Colony Architects Ltd.  
The Wine Store, Brewery  
Court, Theale, Reading, RG7 5AJ  
+44 (0)118 380 0328  
hello@colonyarchitects.com  
colonyarchitects.com