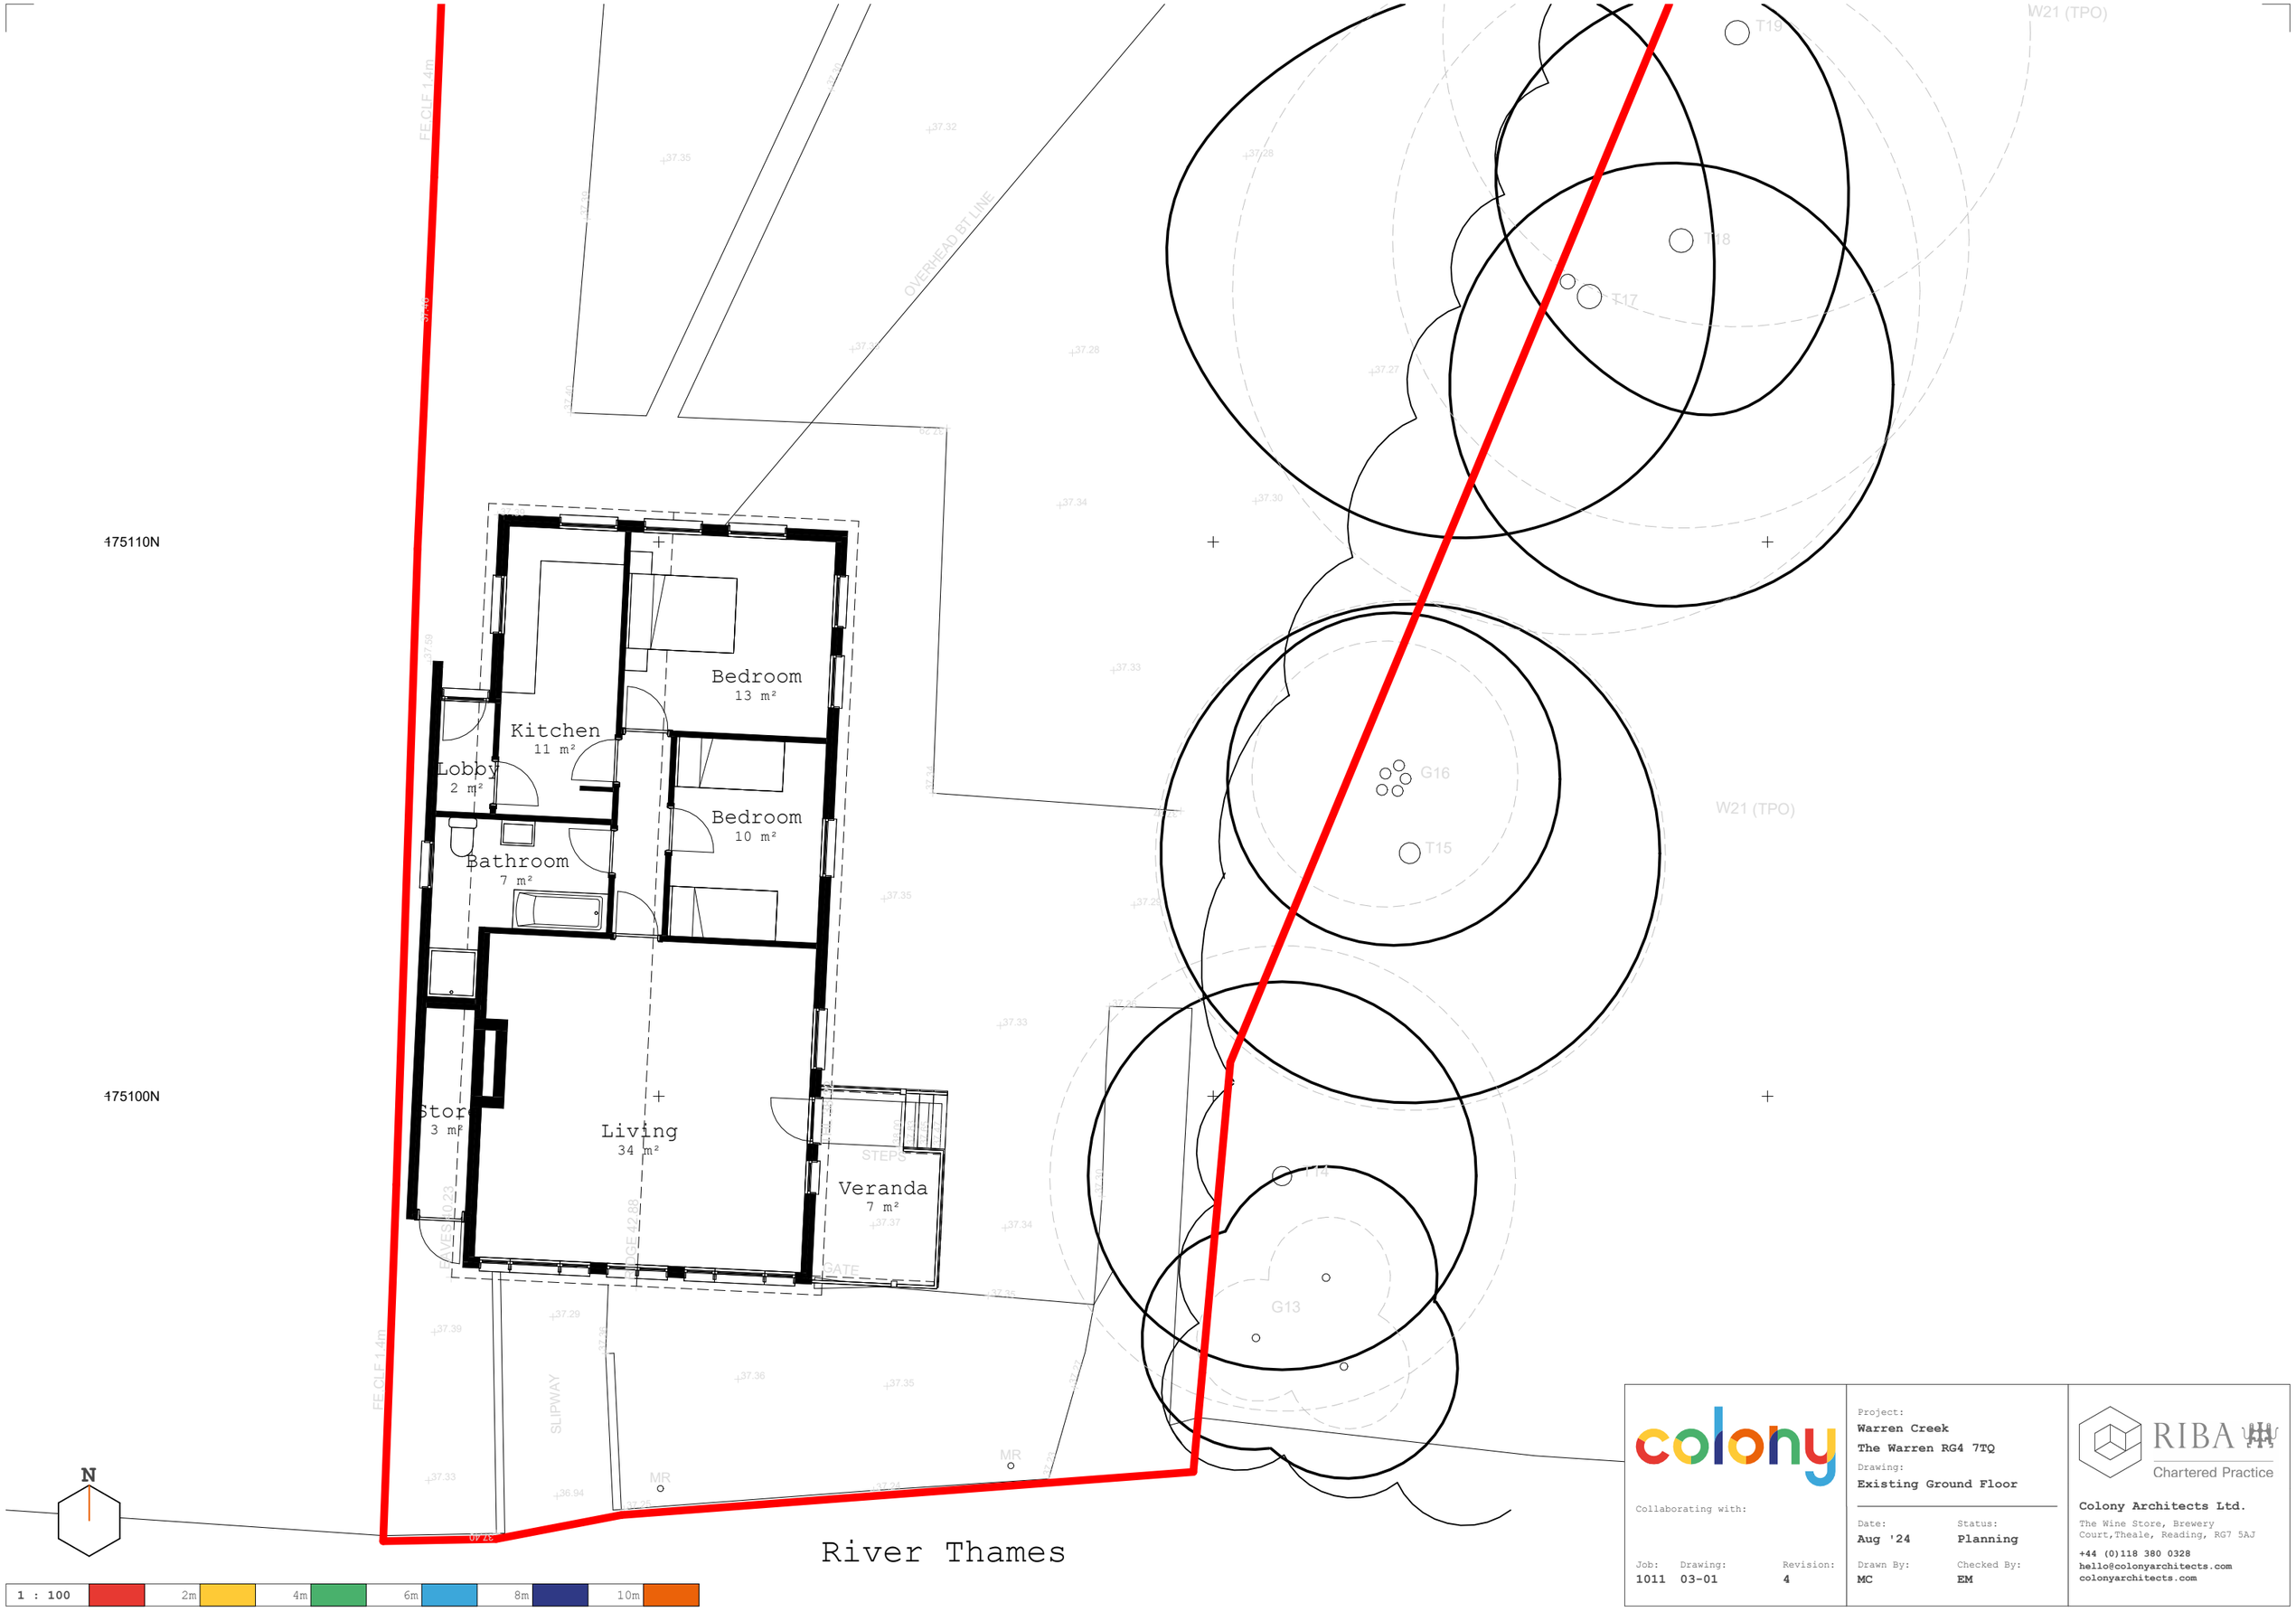

colony

Collaborating with:

Job: 1011
Drawing: 03-01
Revision: 4

Project:
Warren Creek
The Warren RG4 7TQ
Drawing:
Existing Ground Floor

Date: Aug '24
Status: Planning
Drawn By: MC
Checked By: EM

RIBA Chartered Practice

Colony Architects Ltd.
The Wine Store, Brewery Court,Theale, Reading, RG7 5AJ
+44 (0)118 380 0328
hello@colonyarchitects.com
colonyarchitects.com