


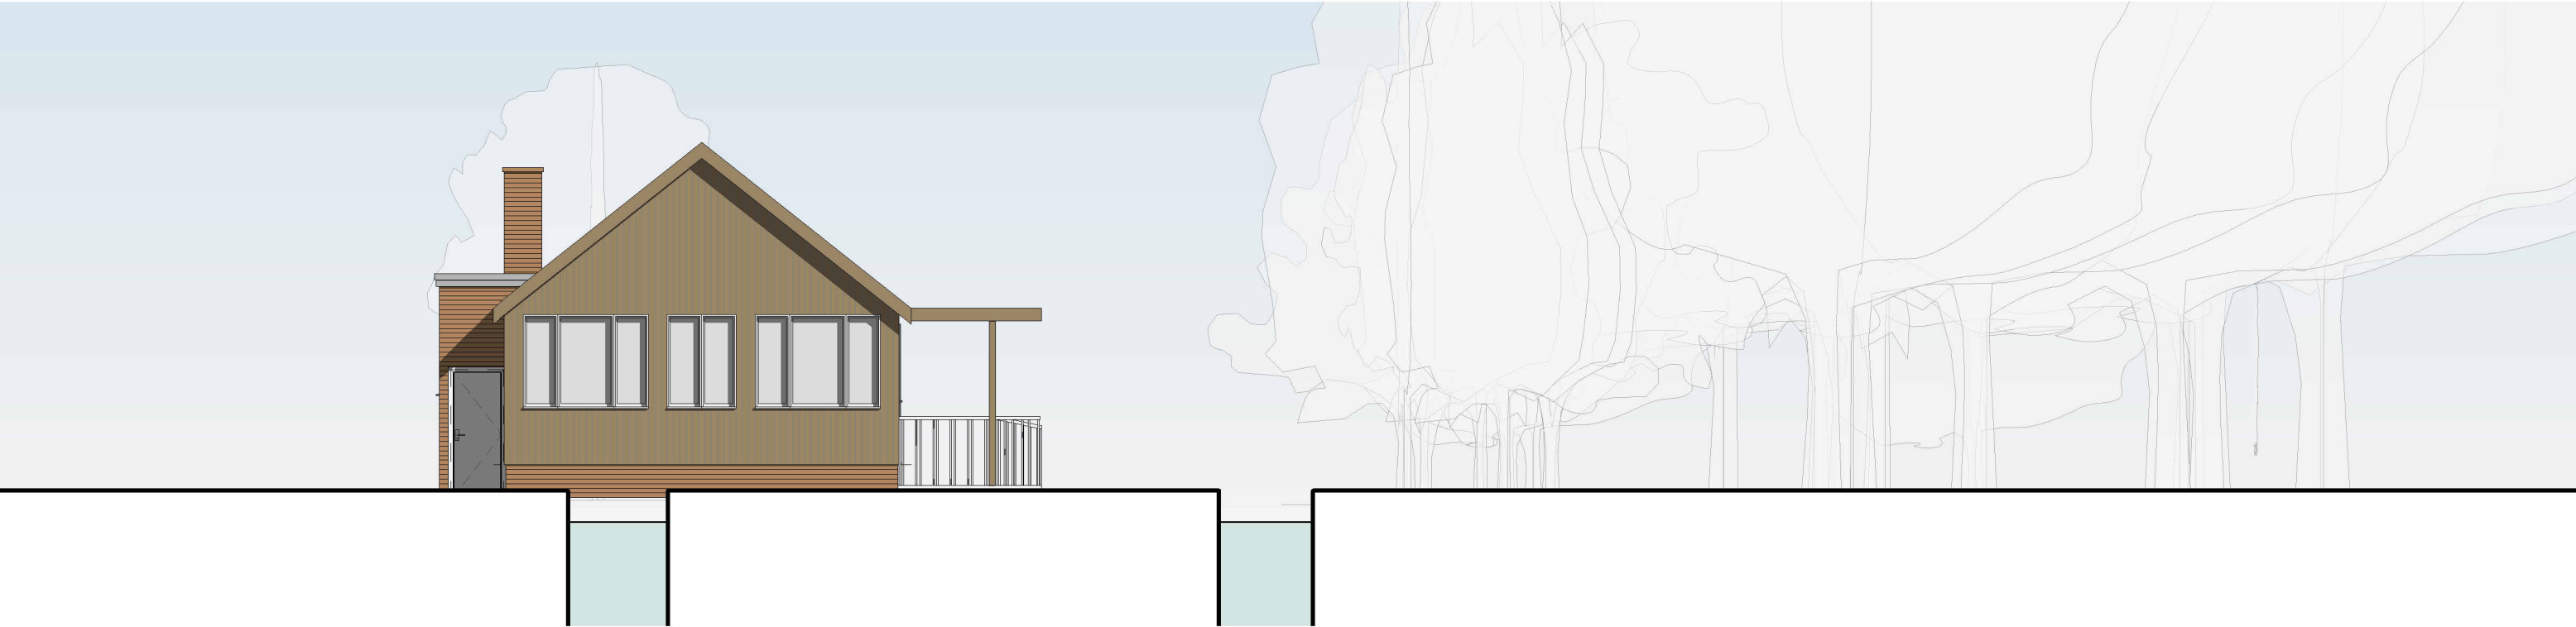

1 North
1 : 100



2 South
1 : 100



			Project: Warren Creek The Warren RG4 7TQ		 RIBA Chartered Practice
Collaborating with:			Drawing: Existing Elevations Sheet 1 of 2		
Date: Aug '24	Status: Planning		Drawn By: MC	Checked By: EM	Colony Architects Ltd. The Wine Store, Brewery Court, Theale, Reading, RG7 5AJ +44 (0)118 380 0328 hello@colonyarchitects.com colonyarchitects.com
Job: 1011	Drawing: 05-01	Revision: 4			