



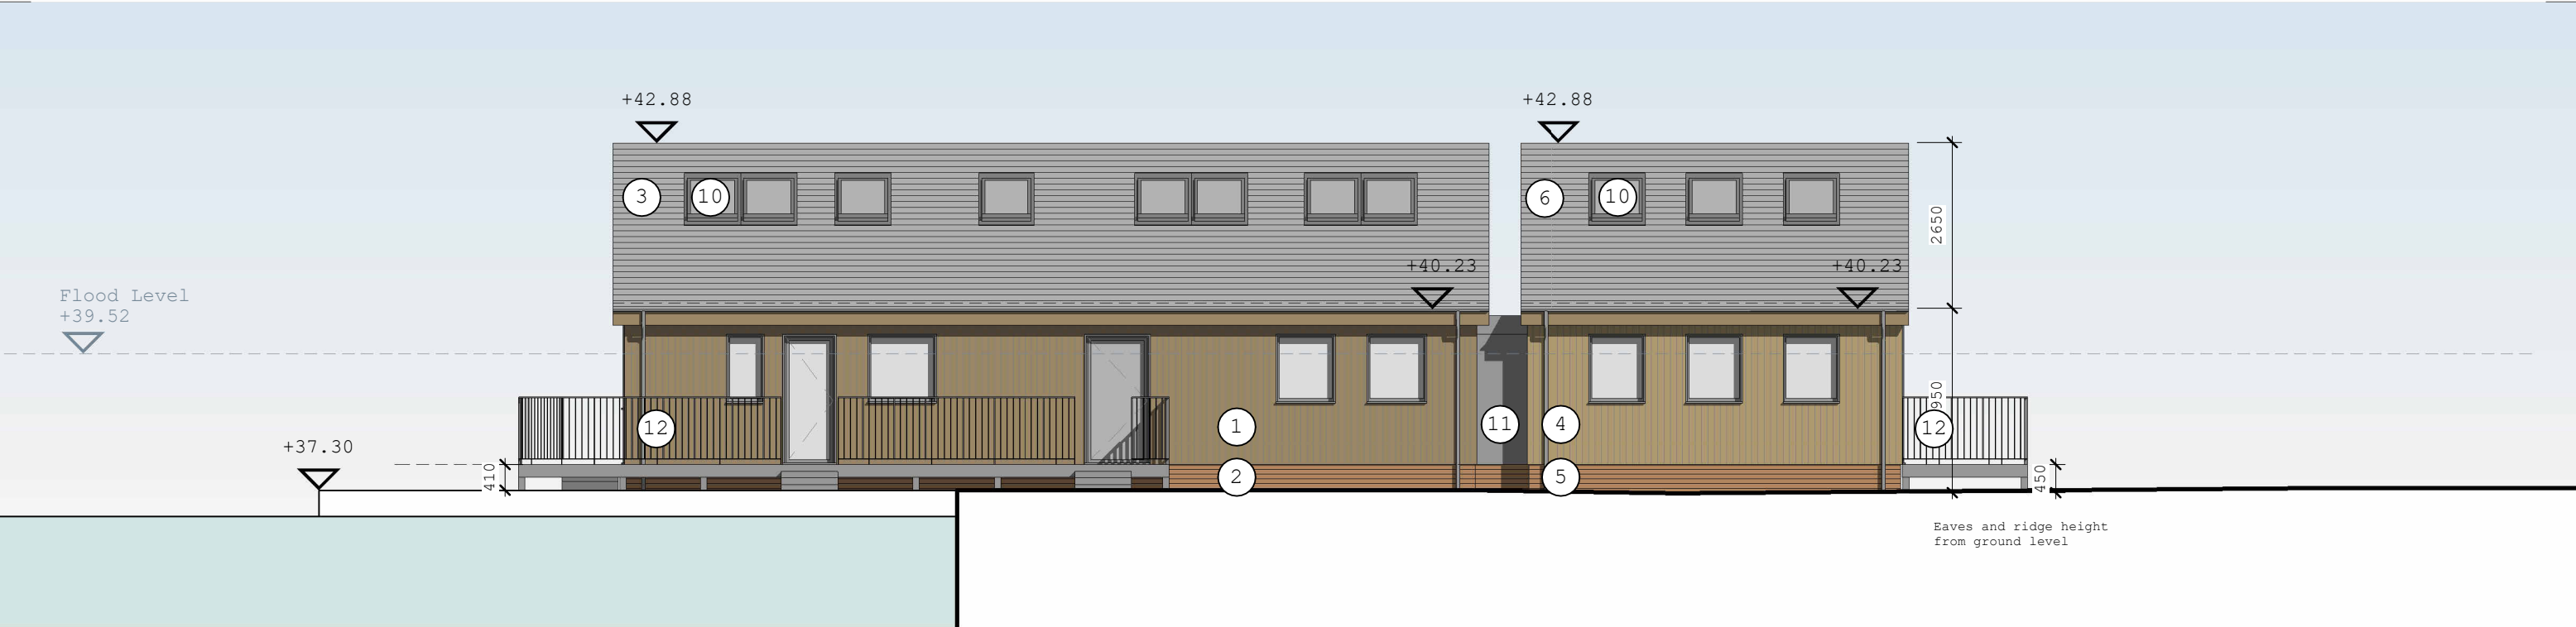

1 East
1 : 100

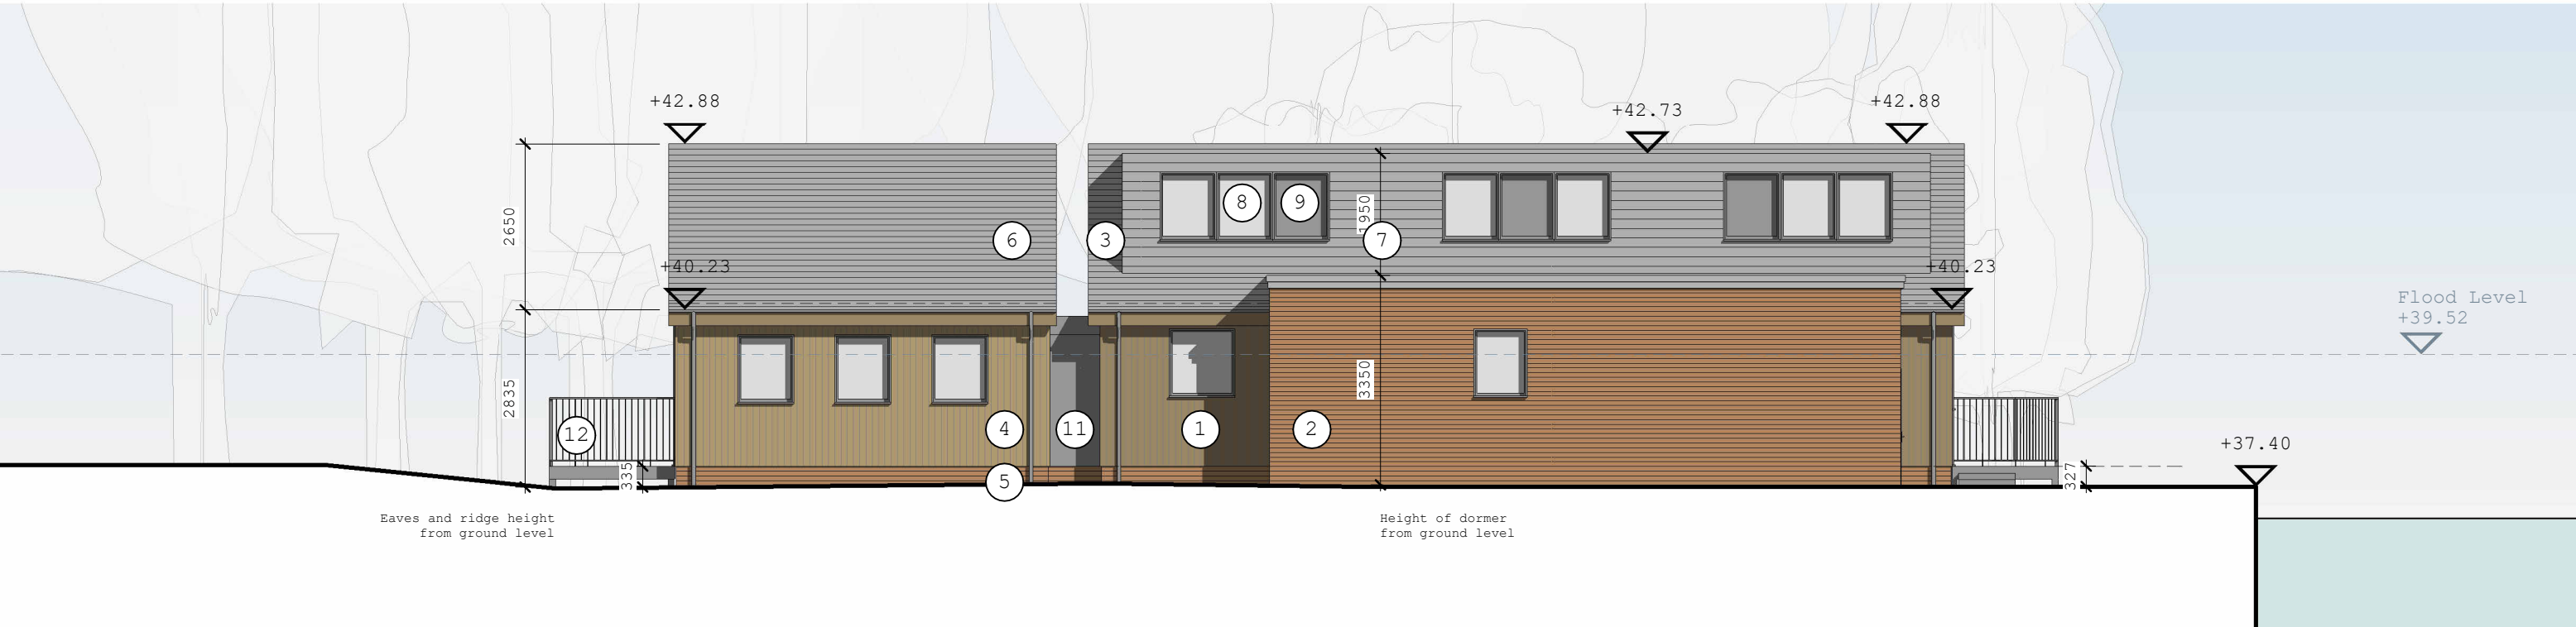

2 West
1 : 100

- | | |
|------------------------------------|------------------------|
| 1. Existing Timber cladding | 8. Glazed window/door |
| 2. Existing Brickwork | 9. Grey spandrel panel |
| 3. Existing Grey roof tiles | 10. Rooflight |
| 4. Timber to match existing | 11. Grey shadow gap |
| 5. Brickwork to match existing | |
| 6. Grey tiles to match existing | |
| 7. Hanging tiles to match existing | |



 Collaborating with:	Project: Warren Creek The Warren RG4 7TQ		 Chartered Practice
	Drawing: Proposed Elevations Sheet 2 of 2		
	Date: Aug '24	Status: Planning	
	Job: 1011	Revision: 5	
Drawing: 05-04	Drawn By: MC	Checked By: EM	Colony Architects Ltd. The Wine Store, Brewery Court, Theale, Reading, RG7 5AJ +44 (0)118 380 0328 hello@colonyarchitects.com colonyarchitects.com