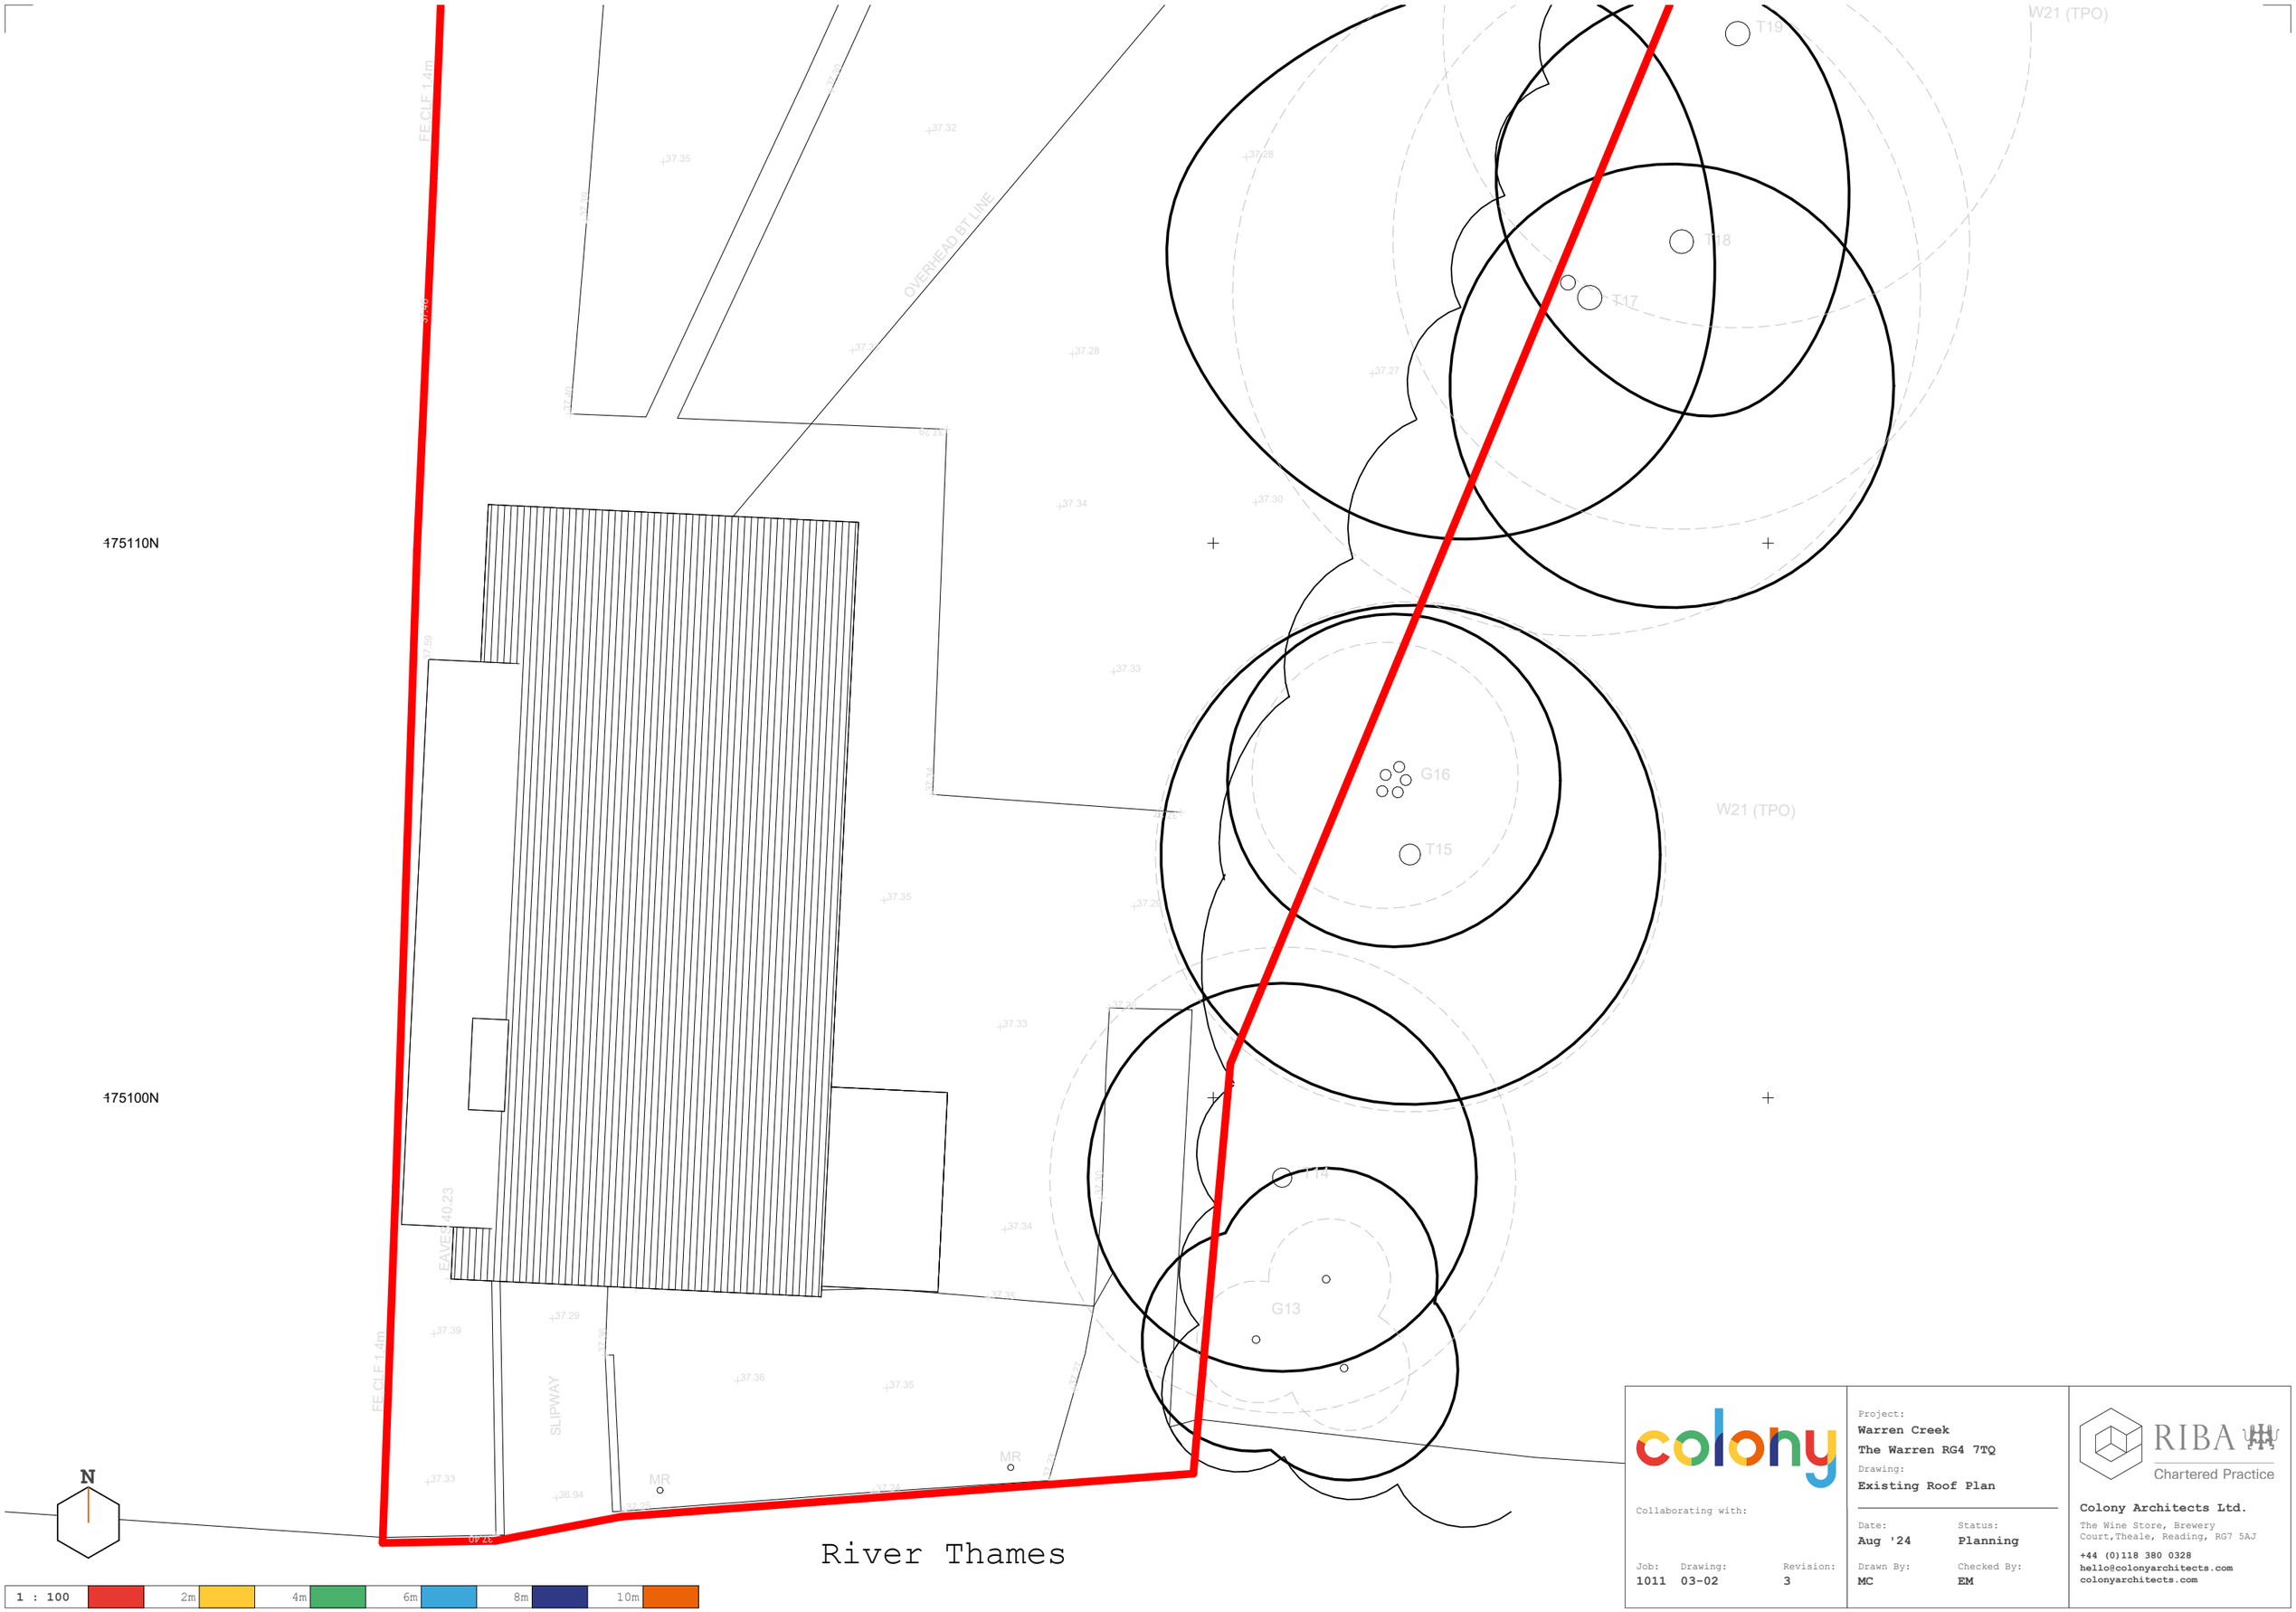

colony

Collaborating with:

Job: 1011
Drawing: 03-02
Revision: 3

Project:
Warren Creek
The Warren RG4 7TQ
Drawing:
Existing Roof Plan

Date: **Aug '24**
Status: **Planning**
Drawn By: **MC**
Checked By: **EM**

RIBA Chartered Practice

Colony Architects Ltd.
The Wine Store, Brewery Court,Theale, Reading, RG7 5AJ
+44 (0)118 380 0328
hello@colonyarchitects.com
colonyarchitects.com