


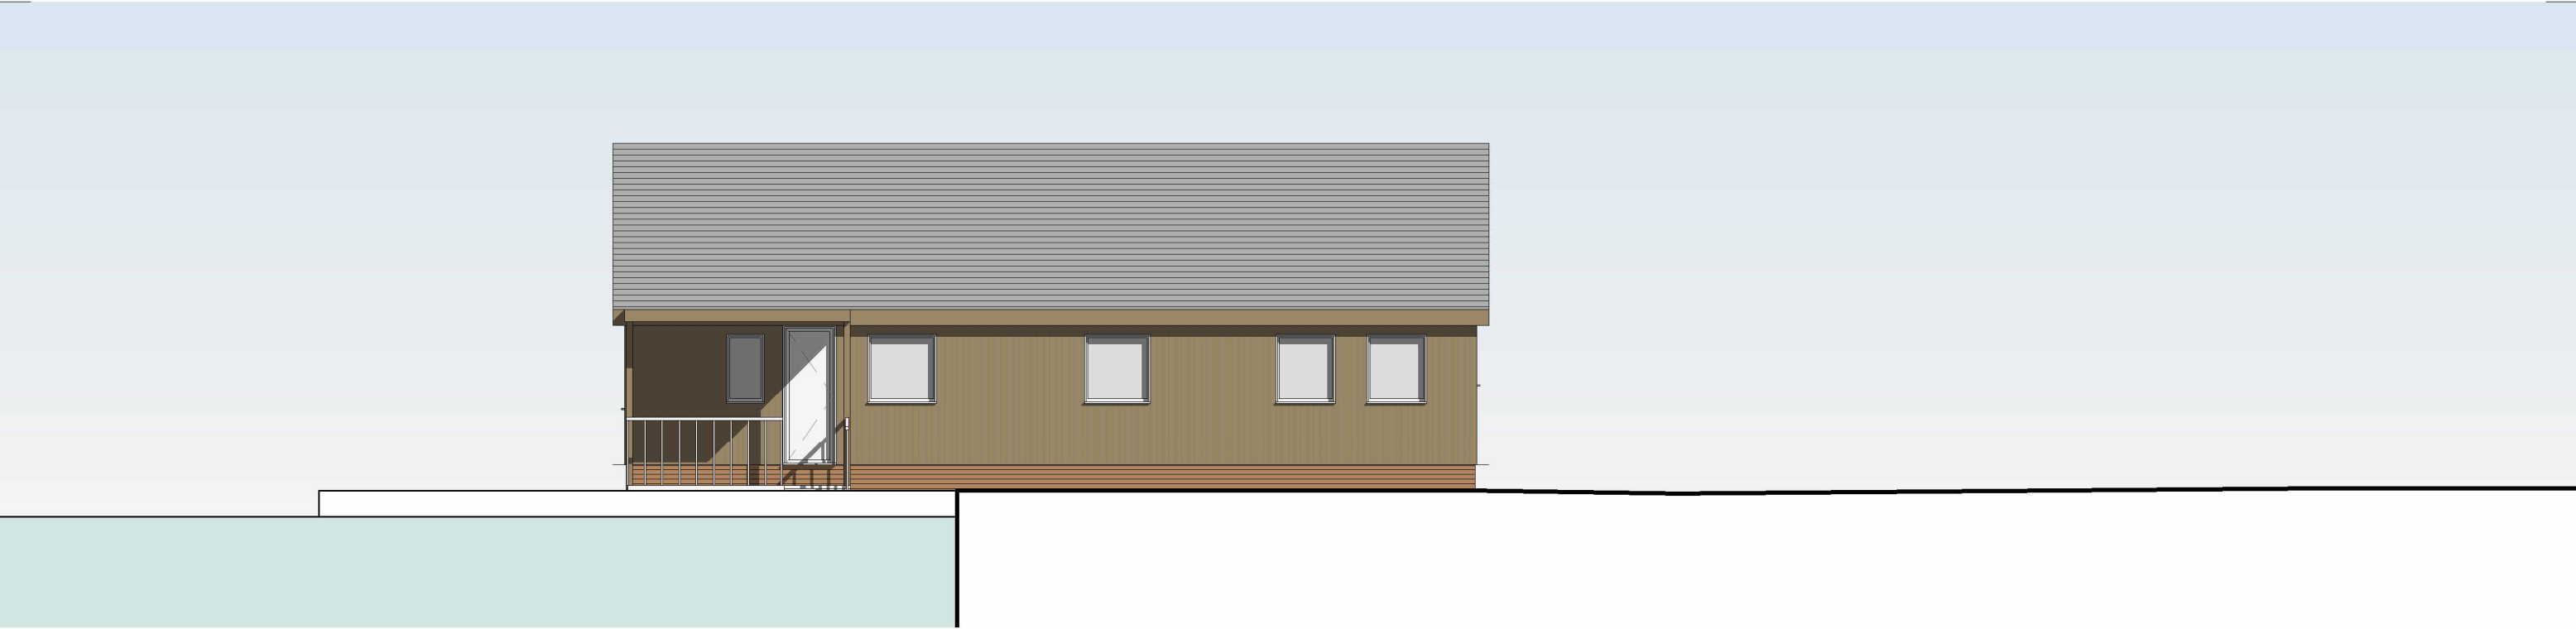

1 East
1 : 100



2 West
1 : 100



 Collaborating with:			Project: Warren Creek The Warren RG4 7TQ Drawing: Existing Elevations Sheet 2 of 2		 RIBA Chartered Practice Colony Architects Ltd. The Wine Store, Brewery Court, Theale, Reading, RG7 5AJ +44 (0)118 380 0328 hello@colonyarchitects.com colonyarchitects.com
Date: Aug '24	Status: Planning	Job: 1011	Drawing: 05-02	Revision: 4	
Drawn By: MC	Checked By: EM				