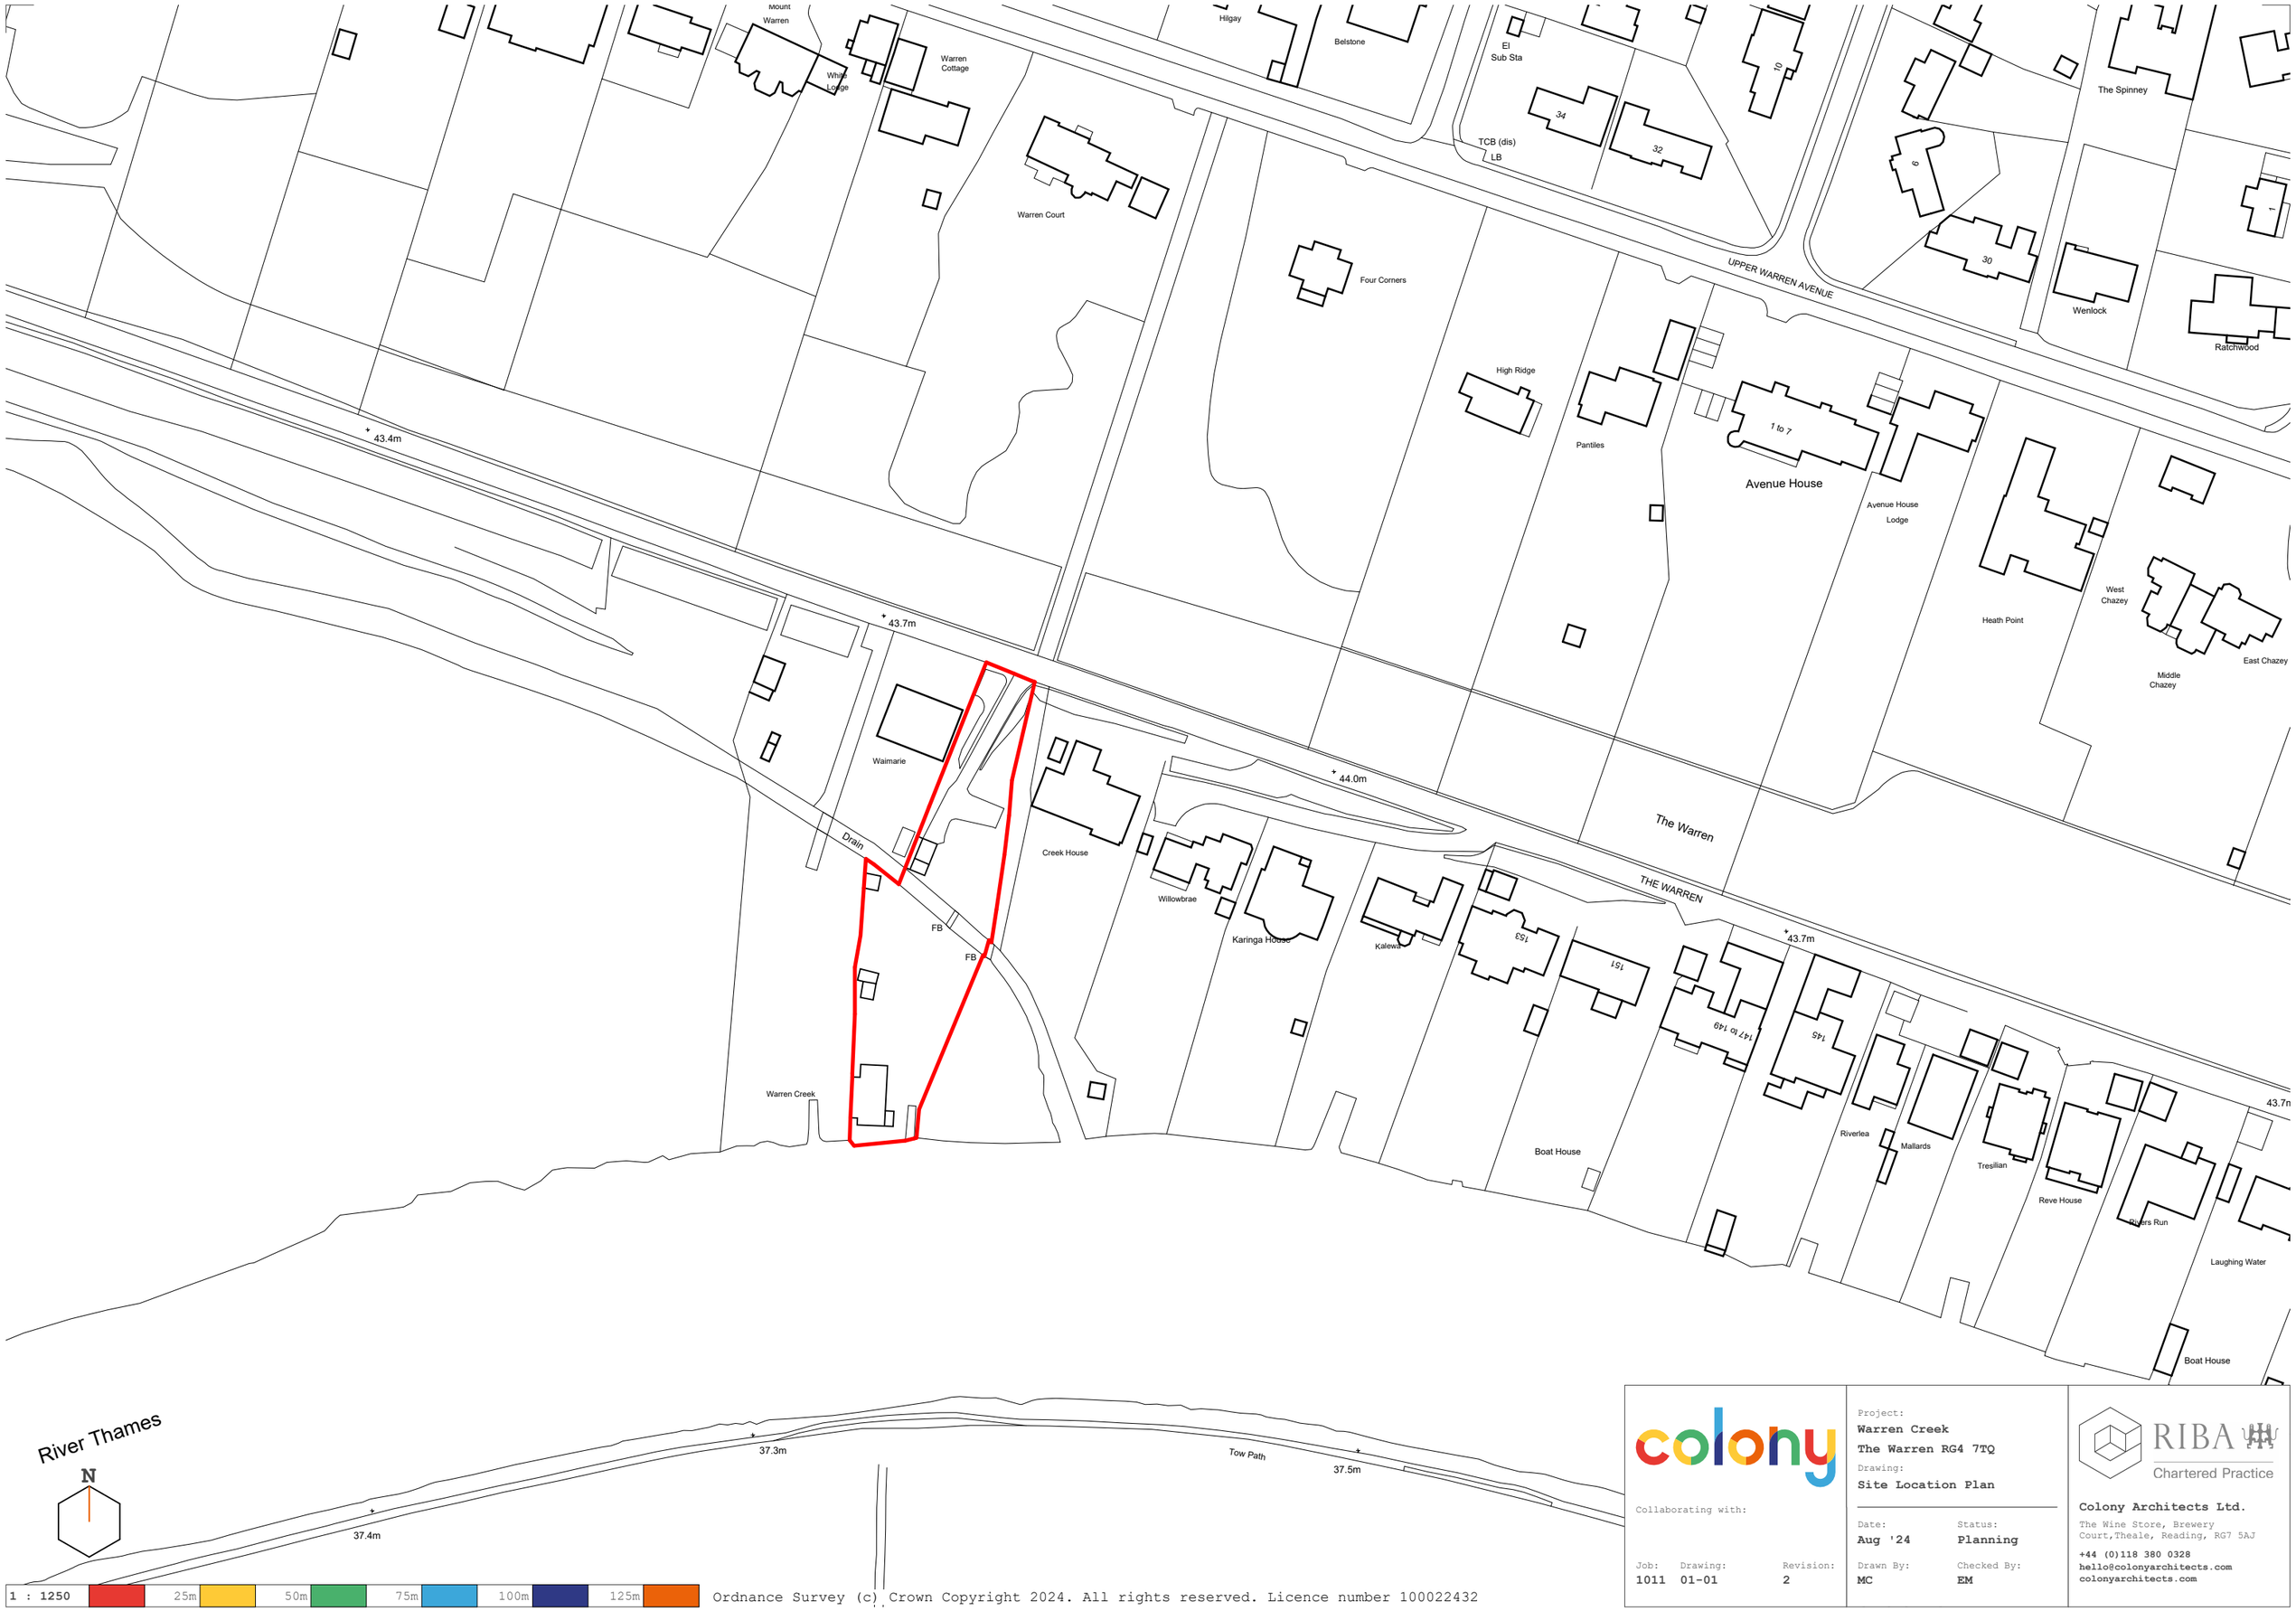

colony

Collaborating with:

Job: 1011 Drawing: 01-01 Revision: 2

Project:
Warren Creek
The Warren RG4 7TQ

Drawing:
Site Location Plan

Date: **Aug '24**
Status: **Planning**
Drawn By: **MC**
Checked By: **EM**

RIBA Chartered Practice

Colony Architects Ltd.
The Wine Store, Brewery Court,Theale, Reading, RG7 5AJ
+44 (0)118 380 0328
hello@colonyarchitects.com
colonyarchitects.com

1 : 1250 | 25m | 50m | 75m | 100m | 125m

Ordnance Survey (c) Crown Copyright 2024. All rights reserved. Licence number 100022432