



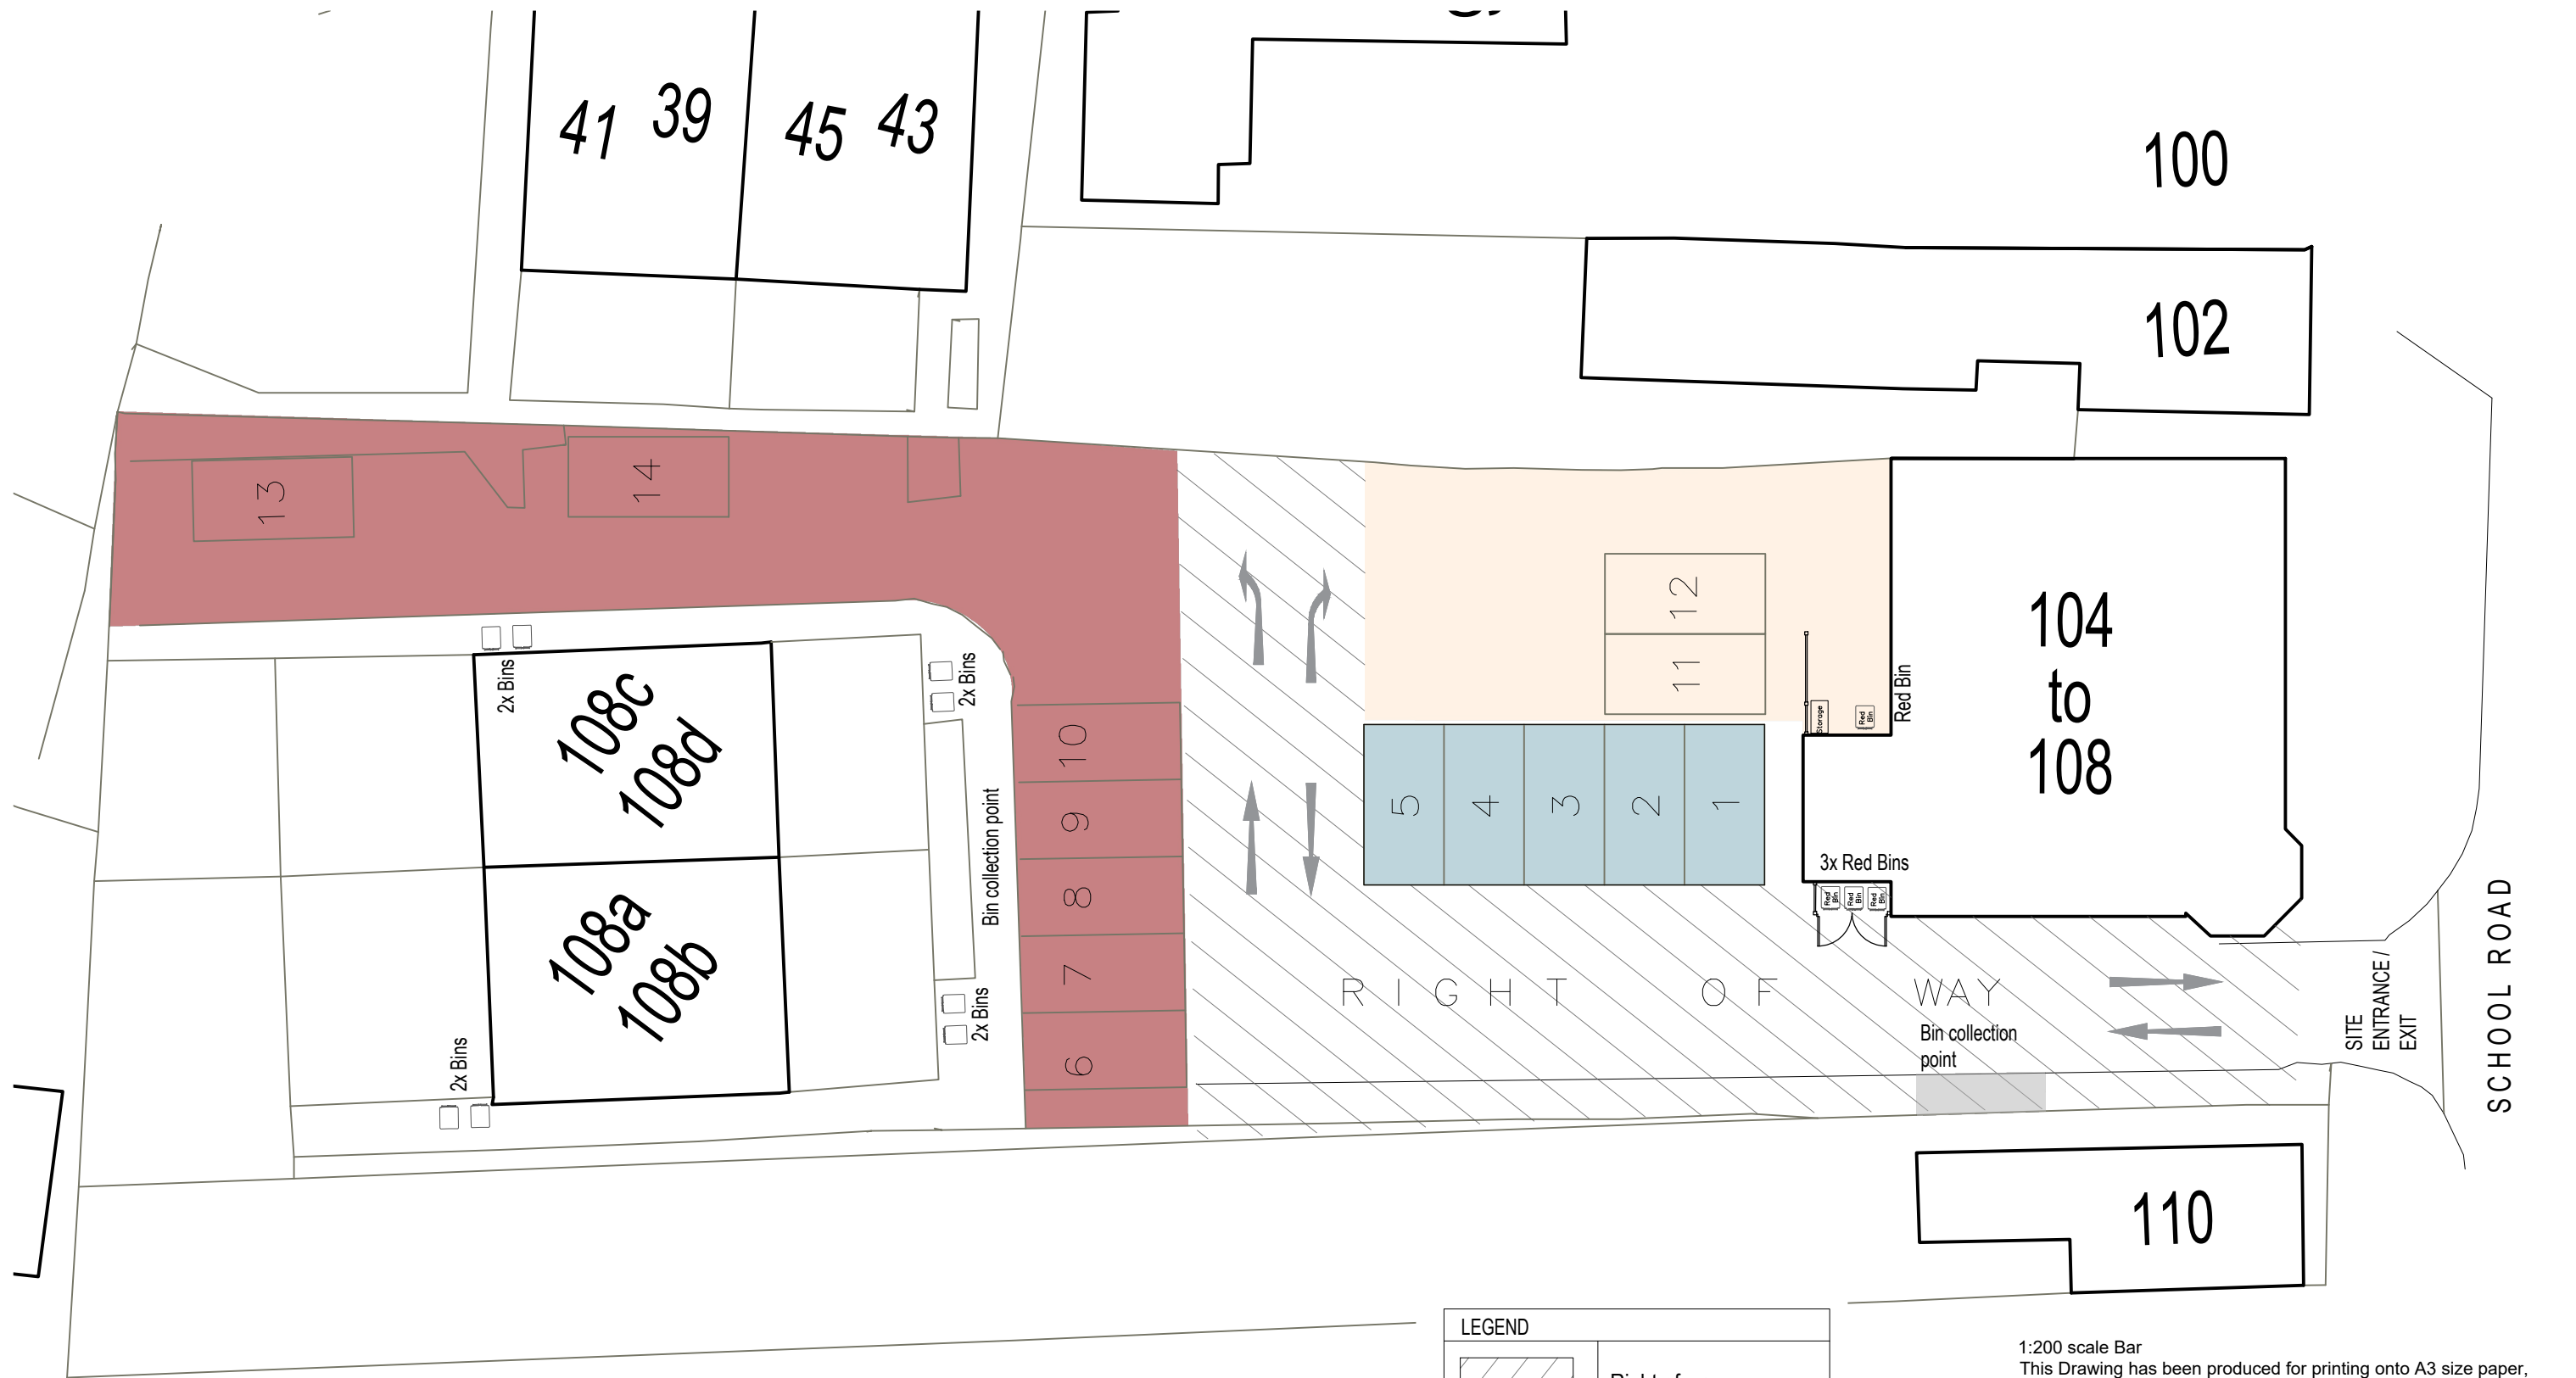

SITE PLAN

LEGEND	
	Right of way
	Parking Allocation for First Floor Office
	Bin Collection point
	Parking Allocation for Ground Floor Shop
	Designated parking area for Residents

1:200 scale Bar
This Drawing has been produced for printing onto A3 size paper,

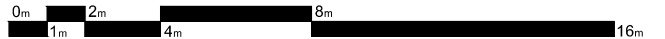

REV	COMMENTS	DATE



SHAUN•TANNER
ARCHITECTURE & PLANNING
www.stlarchitecture.co.uk studio@stlarchitecture.co.uk 0118 989 0808

CLIENT	Mr & Mrs J. Filbee		
PROJECT	104-108 School Road, Tilehurst Reading, RG31 5AX		
DRAWING	Proposed Site Plan		
STATUS	Planning	DATE	July 2024
SCALE	1:200@A3	DRAWN	Pari
	CHECKED	NO	3852/203
	REV		

THIS DRAWING MUST NOT BE SCALED UNLESS ISSUED FOR PLANNING PURPOSES. ALL DIMENSIONS ARE TO BE VERIFIED PRIOR TO SETTING OUT, COMMENCING WORK, OR PRODUCTION OF FABRICATION DRAWINGS. REPORT ANY DISCREPANCIES TO THE SUPERVISING OFFICER IMMEDIATELY. ©