

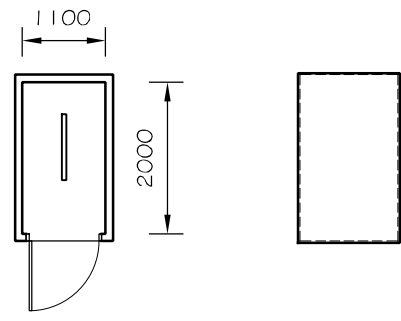


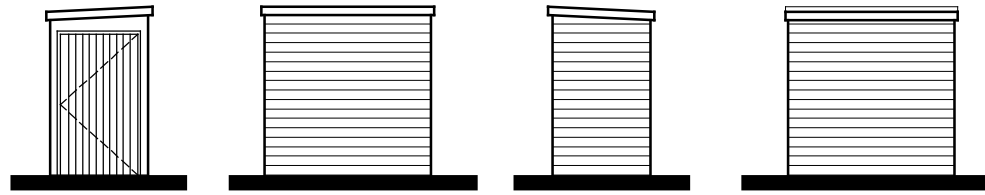


CYCLE STORE 1:100


Stained timber finish with felt flat roof and Sheffield stand internally

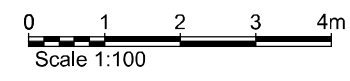

Ordnance Survey (c) Crown Copyright 2024
All rights reserved. Licence number 100035207

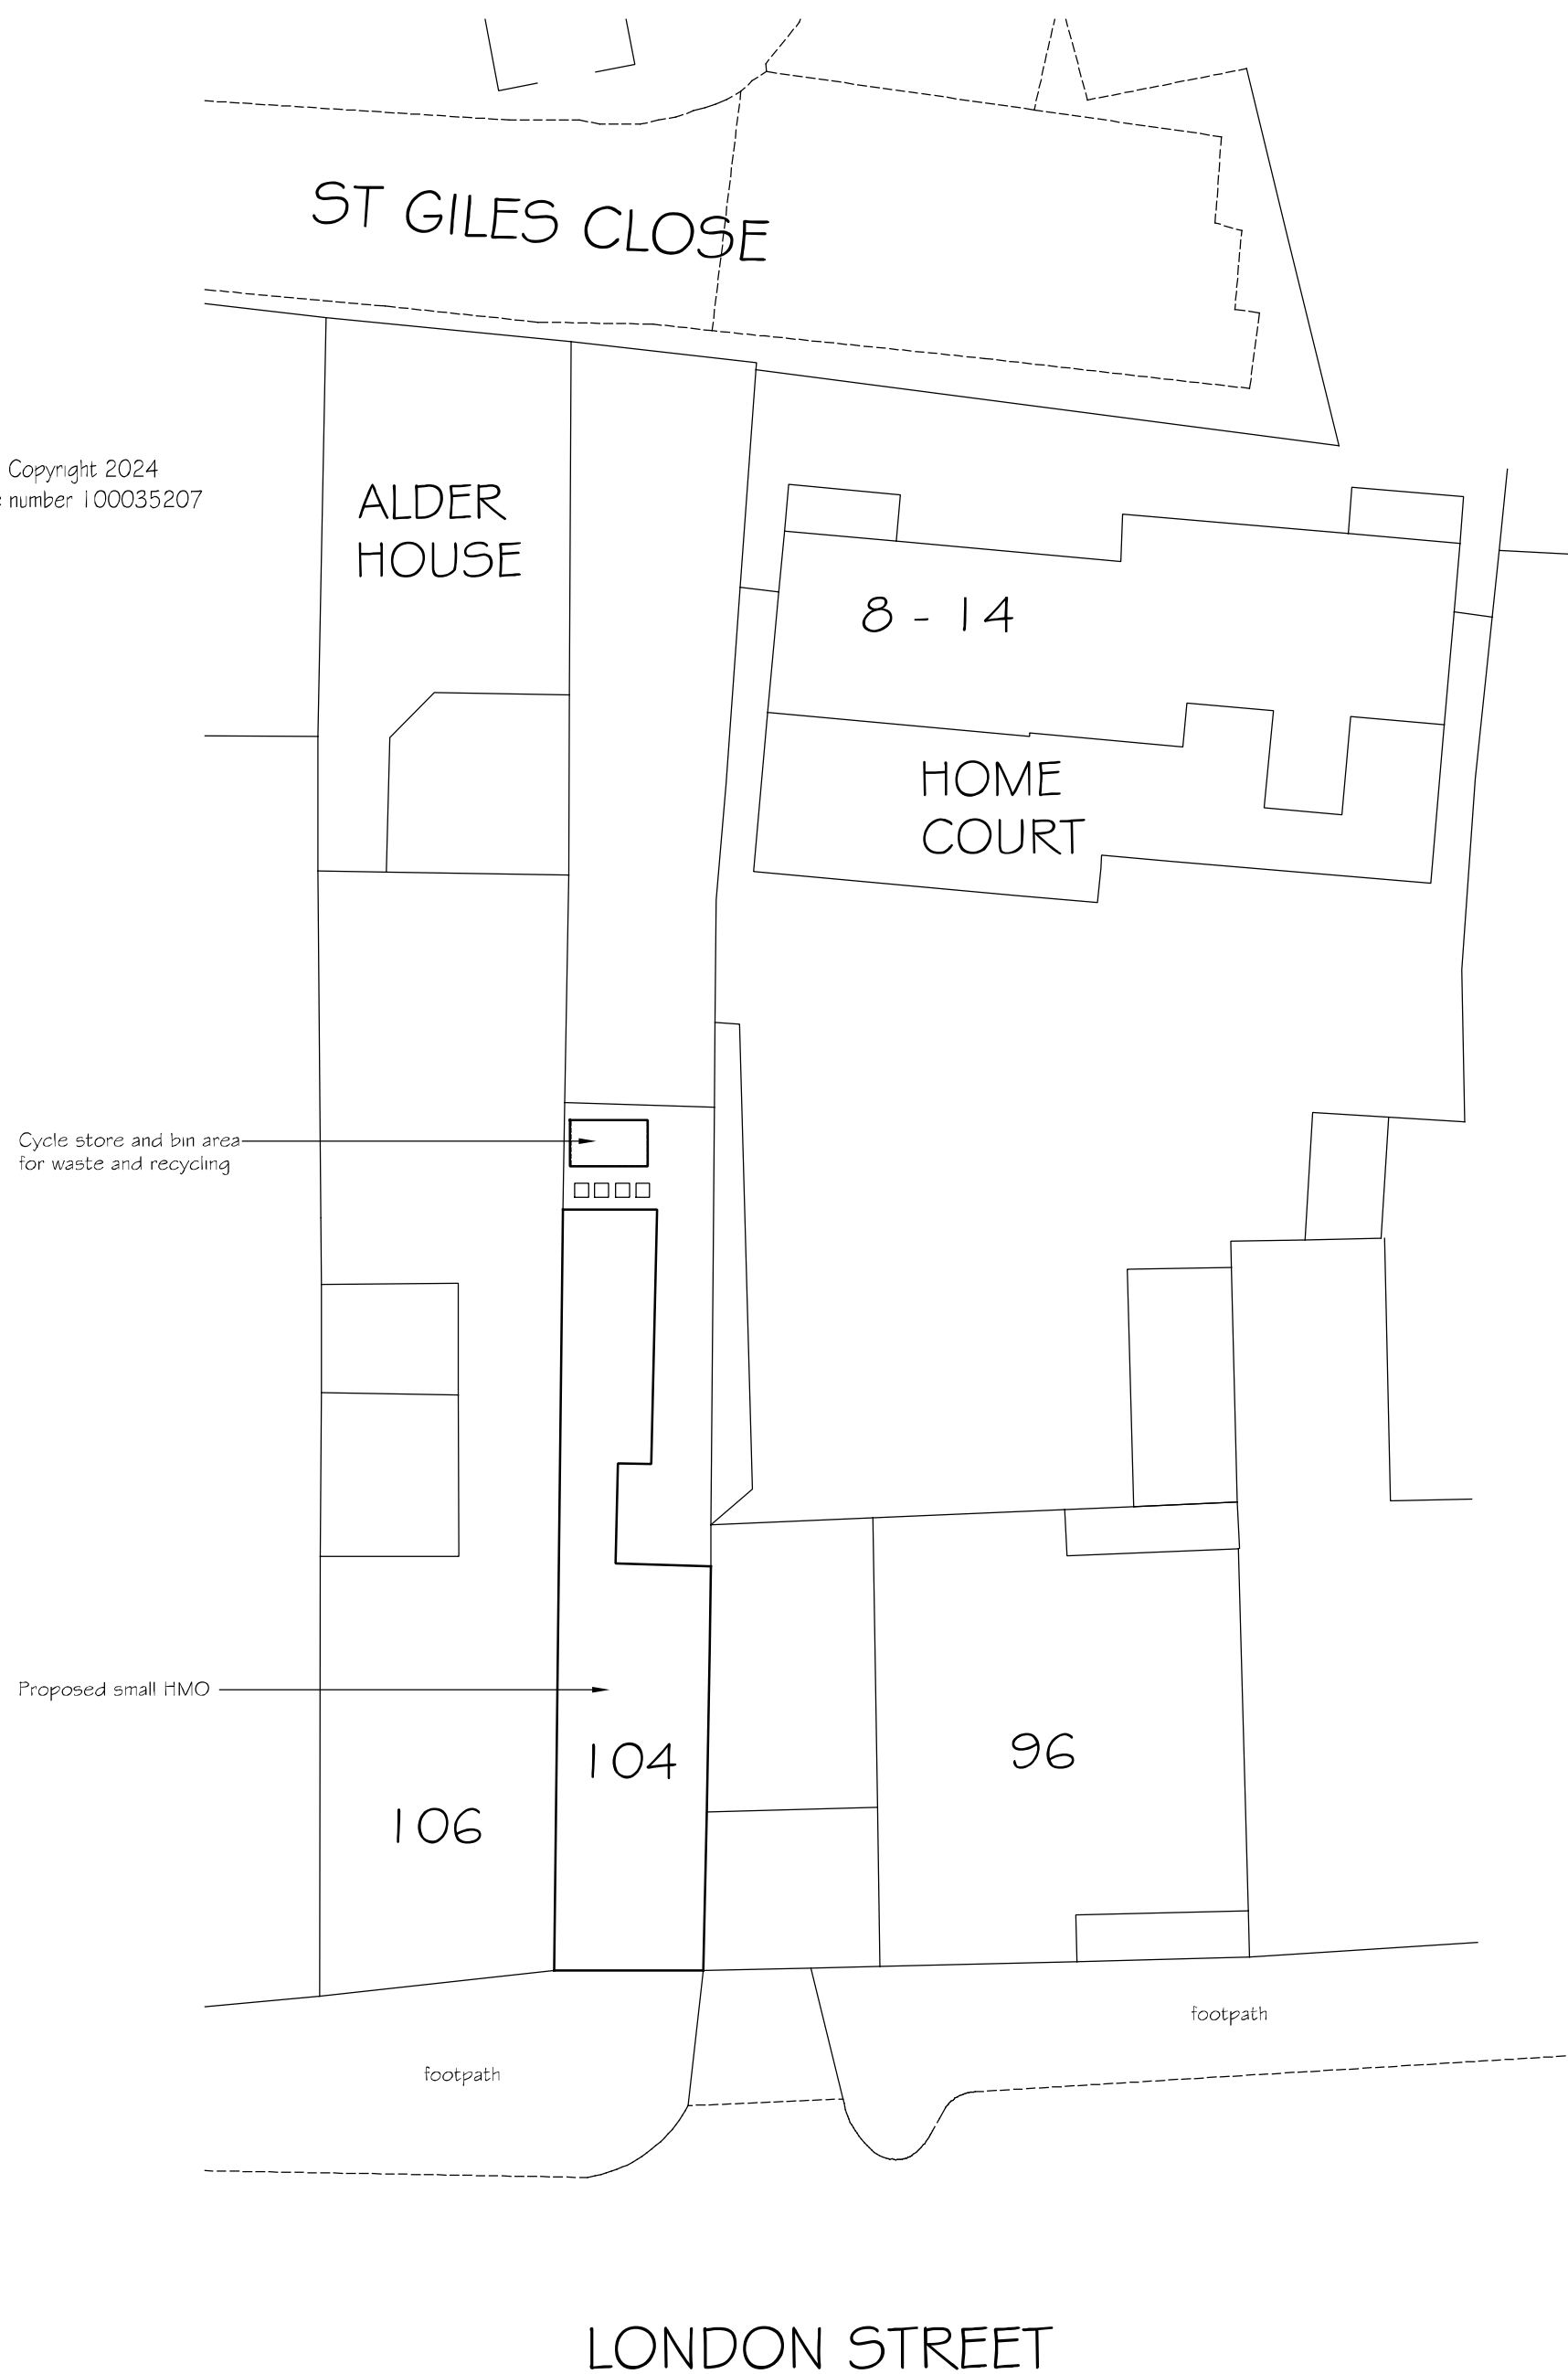

BLOCK PLAN 1:200

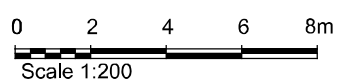

Revision B: Aug 2024
Cycles and bin stores added
Revision A: May 2024
Layout updated

Scale: 1:200
Date: May 2024

104 London Street
Reading
Proposed Change of Use
Block Plan
Architectural Services
17 Nicolson Cox & Co., Canoe Street, Salford M6 2JL
Tel: 07848 872210
Drawing No: 241527/02 B

