

KEY - TREES

- Category 'A' tree
- Category 'B' tree
- Category 'C' tree
- Category 'U' tree
- Identified Root Protection Area (RPA)
- TrueGrid Porous Ground Paving
- Tree Protection Fencing
- Existing Lawn Retained
- Hand-Dig area under Arboricultural Supervision

BS:5837 TREE PROTECTION PLAN

Client: Mr. G. Hussain

Site:
9 Erleigh Road
Reading
Berkshire
RG1 5LR

Notwithstanding any other notices or instructions, the location of the trees within the site has been measured by eye and the locations being measured are not to be construed as a guarantee of accuracy. The position of trees should not be taken as exact but is considered to be a good representation of their location.

The position of trees should not be taken as exact but is considered to be a good representation of their location.

Survey by: Sarah Duckworth
Arboriculture Consultant

sarah@sdw.co.uk
T: 01873 59811 M: 07781010596


Scale: 1:200 @ A3

Date: JUNE 2024

Ref: S_A_LUG1110AD IPR 06459 / 2024



DUCKWORTHS
ARBORICULTURE LTD.

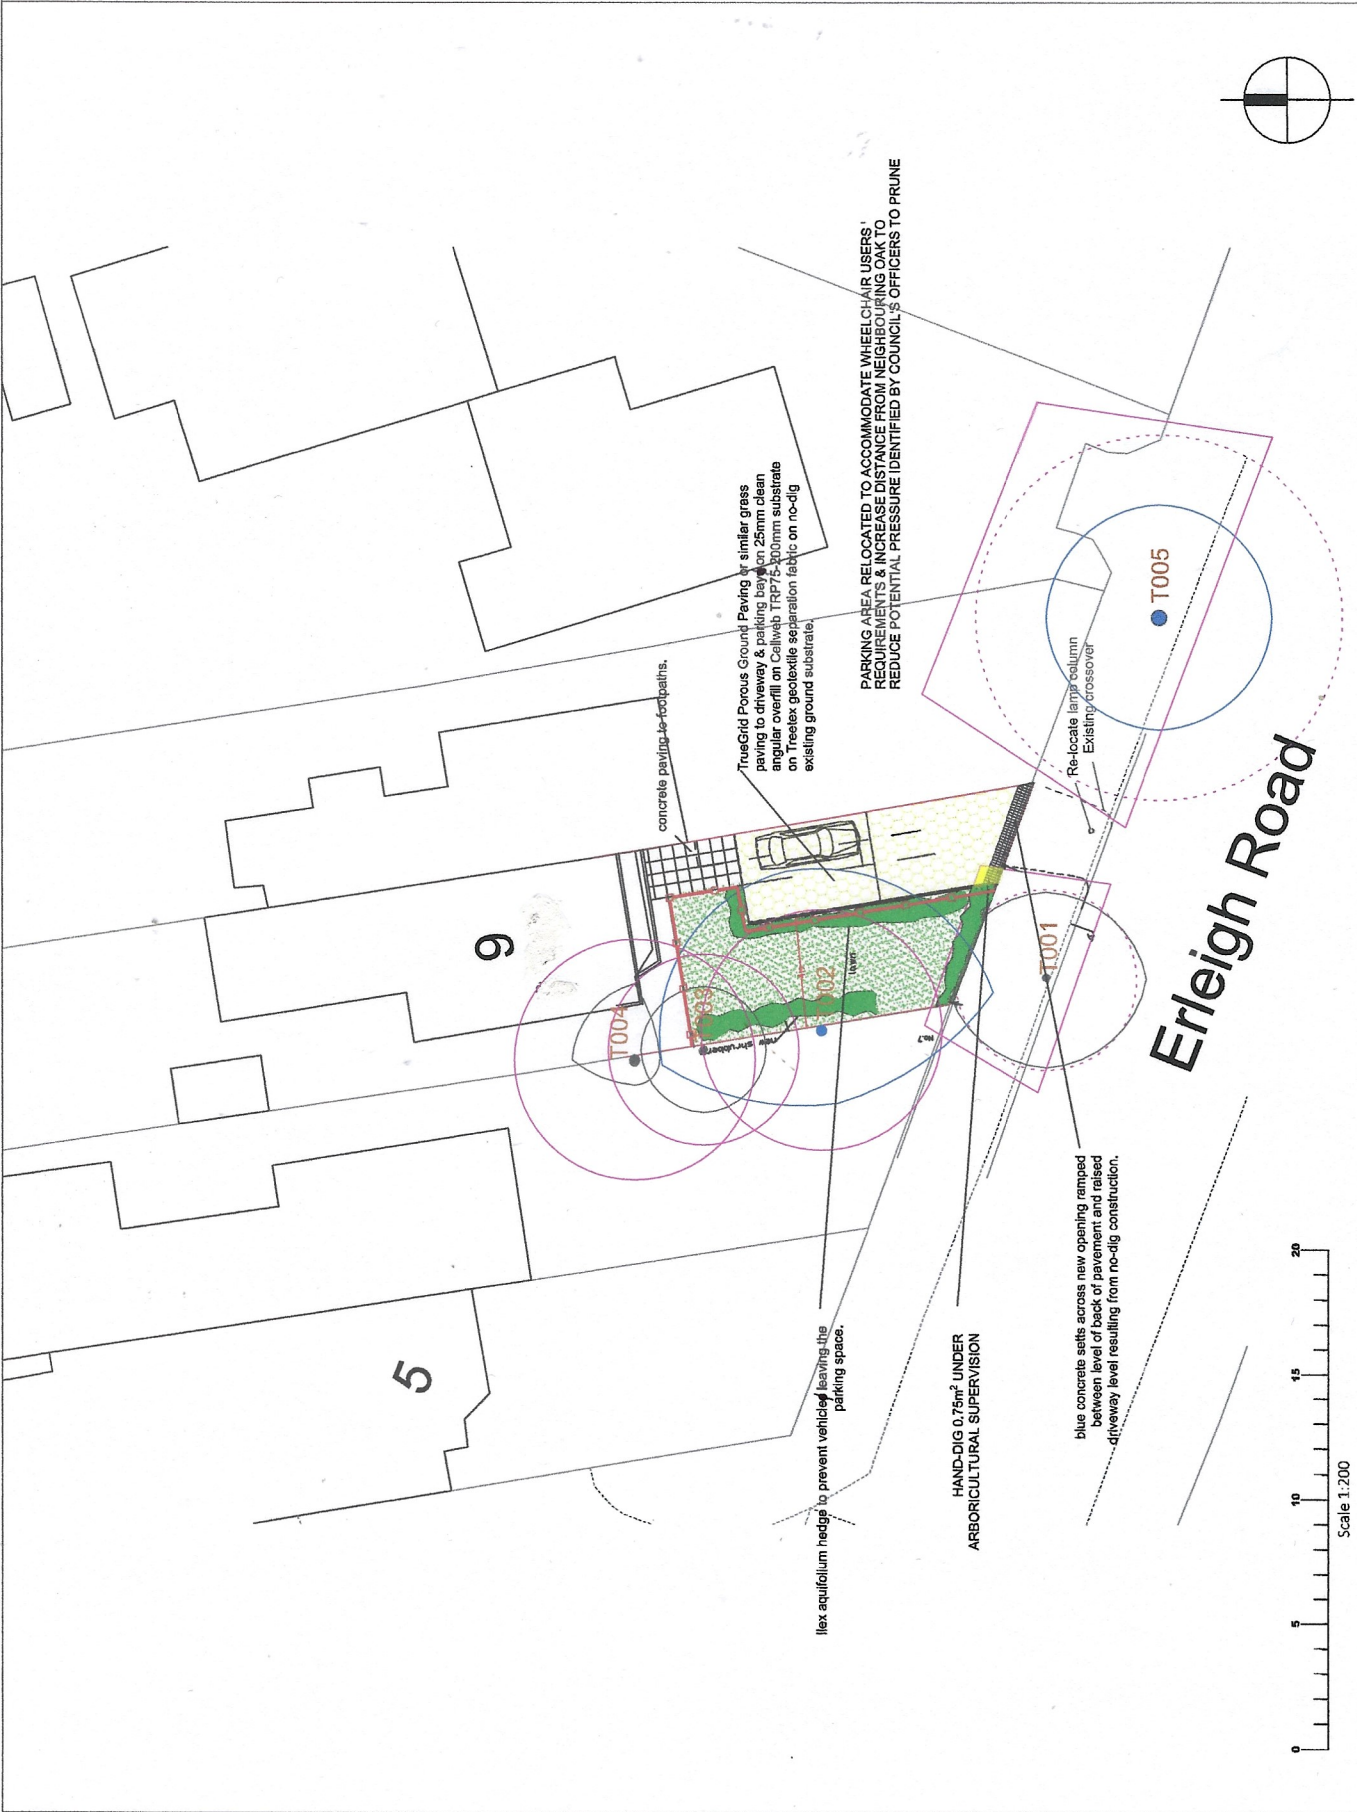

PARKING AREA RELOCATED TO ACCOMMODATE WHEELCHAIR USERS' REQUIREMENTS & INCREASE DISTANCE FROM NEIGHBOURING OAK TO REDUCE POTENTIAL PRESSURE IDENTIFIED BY COUNCIL'S OFFICERS TO PRUNE

Erleigh Road

