Rev	Date	By	Description
P01	06/08/24	RT	Preliminary Issue
P02	13/08/23	RT	Planning Issue

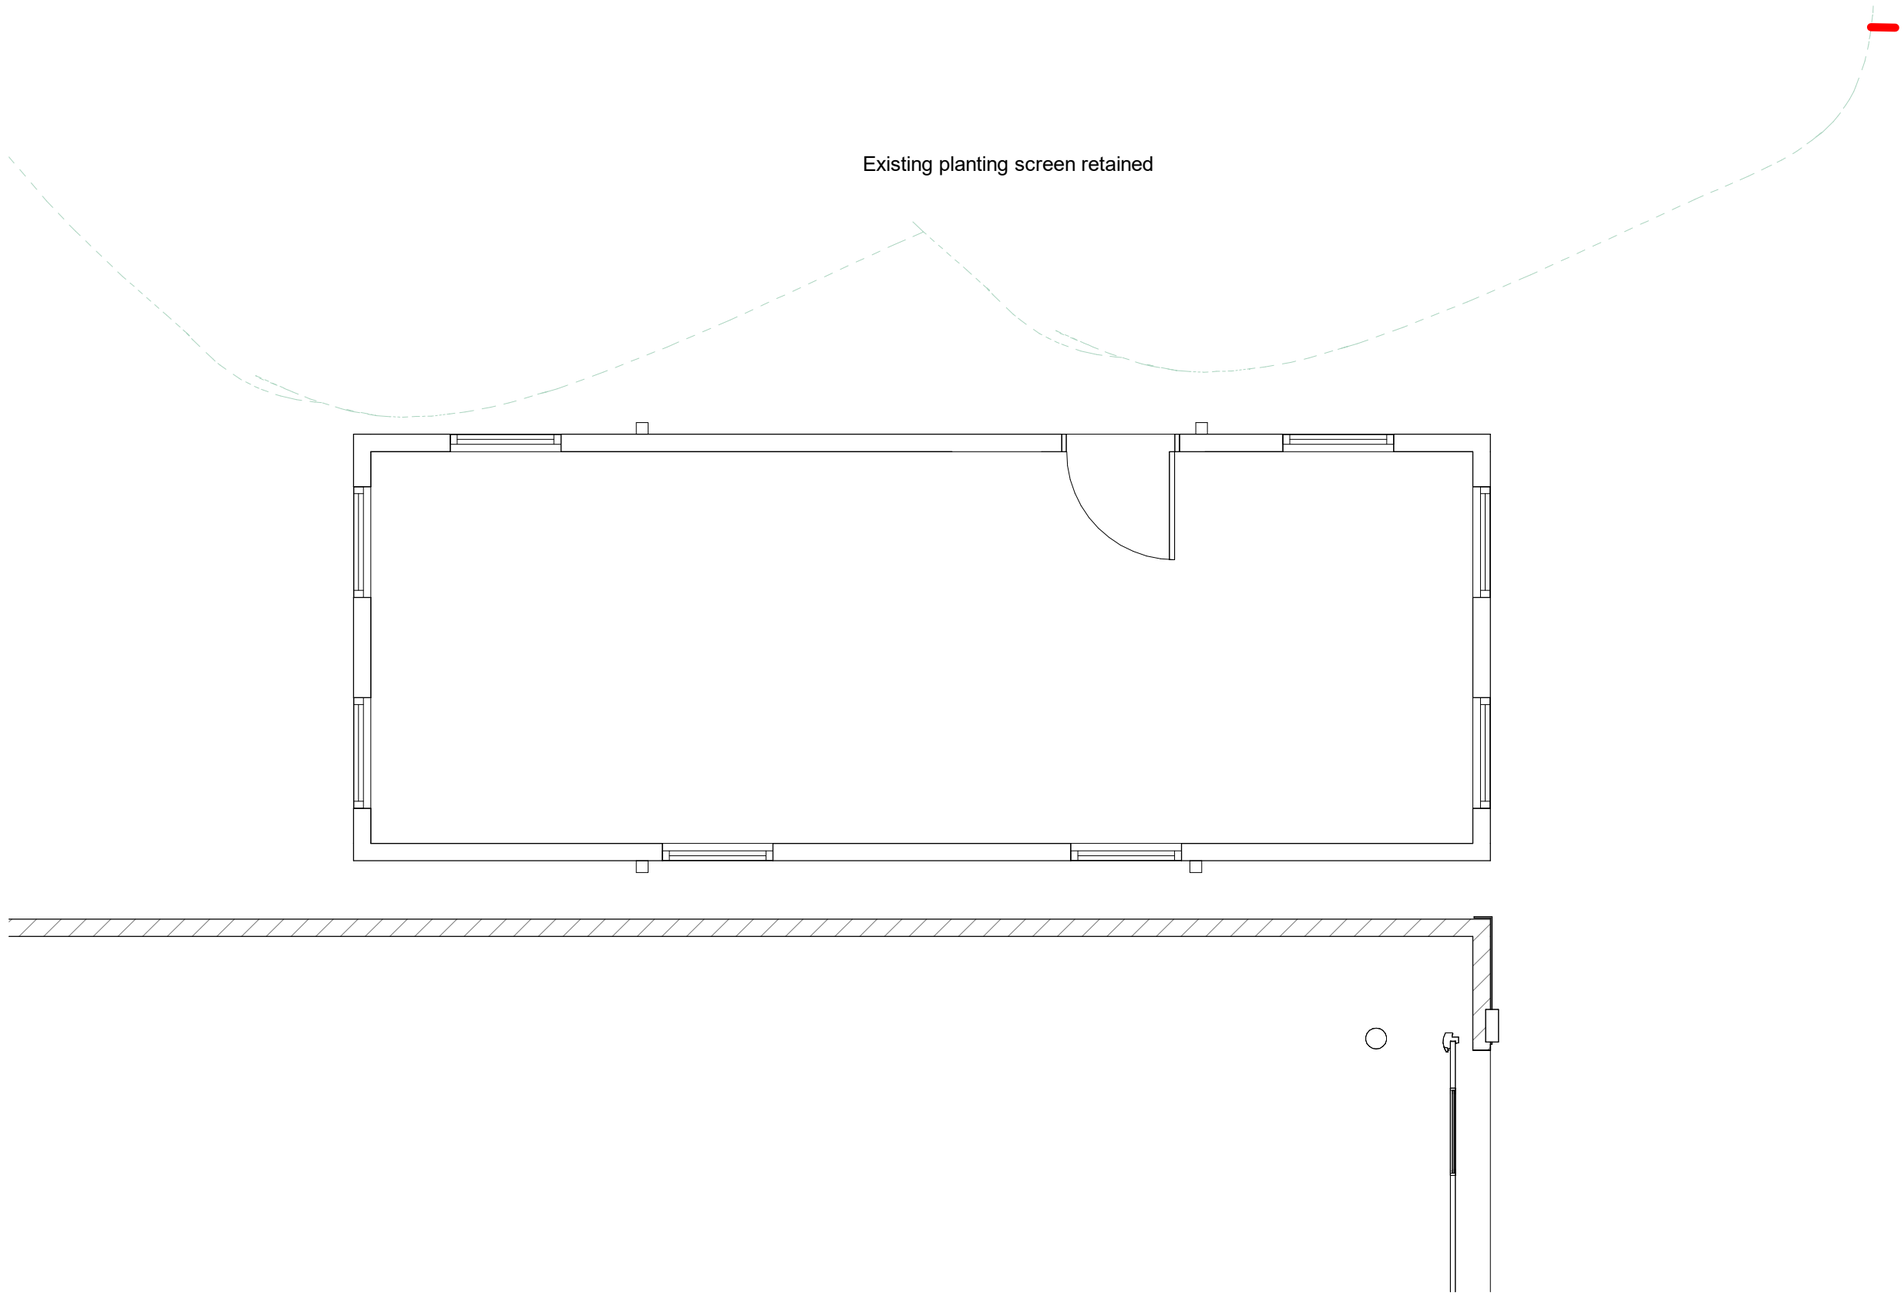

1 Proposed Floor Plan - Temporary Office
Scale: 1 : 50

SGP
Architects + Masterplanners

33 Park Place
Leeds
LS1 2RY

t: +44 (0)113 246 7969

www.stephengeorge.co.uk

Unit 2 Marcus Close,
Tilehurst,
Reading
RG30 4EA

Drawing Name:
Proposed Floor Plan - Temporary Office

Drawing Stage: Preliminary

Status: So - Initial Status

SGP File Ref: 21-247-SGP-B01-M3-A-000002

SGP Project No	Date	Drawn	Team	Scale	Rev
21-247	08/06/24	RT	Health	1 : 50 @ A3	**P02**

Drawing Number:
21-247-SGP-B1-00-DR-A-131101
Project Code Originator Volume Level Type Role Number

Red Line Boundary based on O/S Data **NOT** confirmed as the Legal Boundary
This drawing, the works and concepts depicted are copyright of Stephen George + Partners LLP and may not be reproduced or made use of, either directly or indirectly without express written consent.
All heights, levels, sizes and dimensions to be checked on site before any work is put to hand. Information shown on this drawing that is produced by others has not been verified by Stephen George + Partners LLP and no liability is accepted for its accuracy.
This document is prepared for the sole use of the documented recipient and Stephen George + Partners LLP accepts no liability for use of this document by parties other than the party for whom it was prepared or for purposes other than those for which it was prepared.