


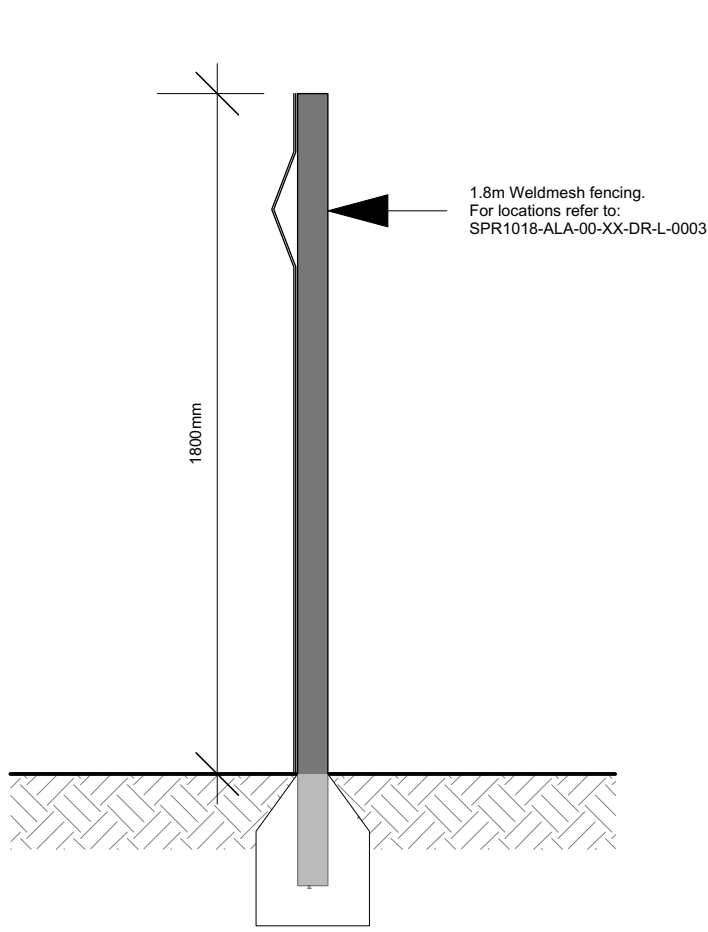


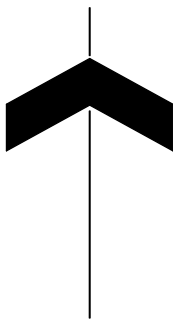




1 **1.8m Weldmesh Fence**
Scale: 1:20

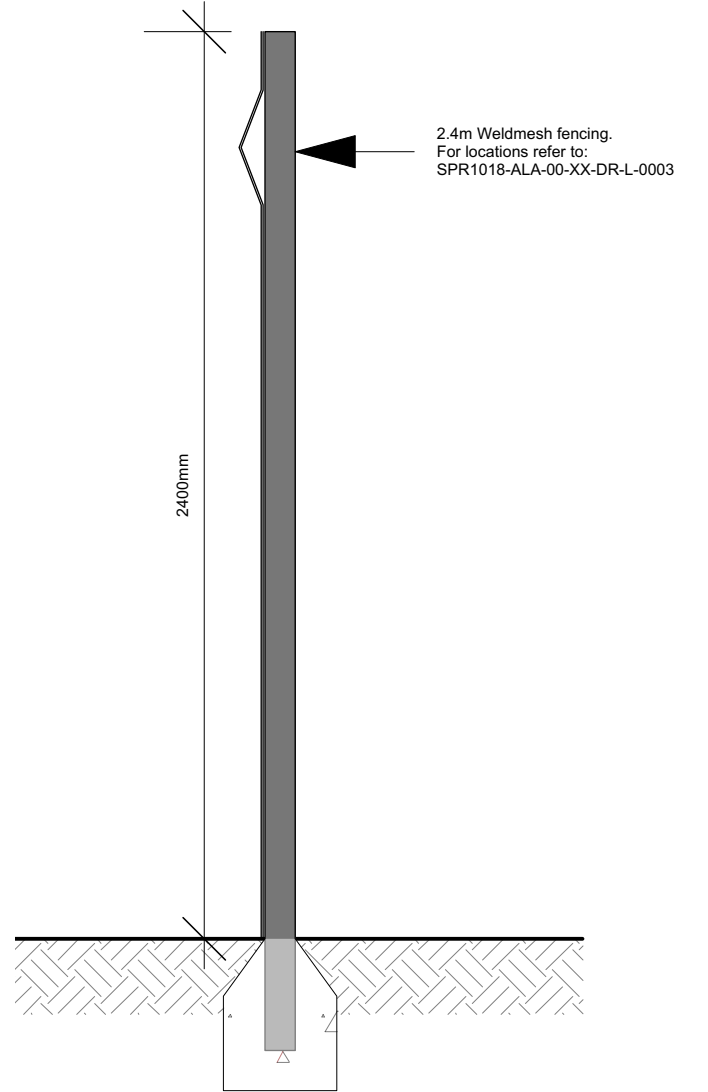

2 **2.4m Weldmesh Fence**
Scale: 1:20

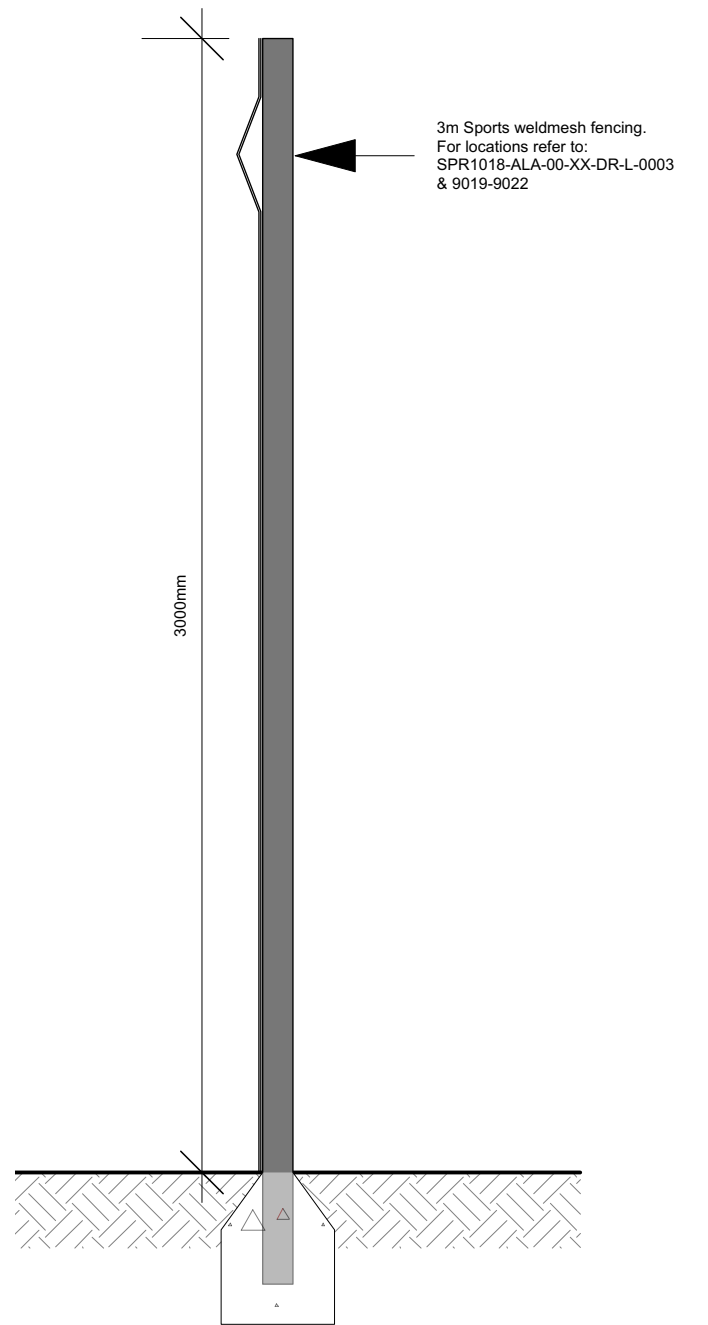

3 **3m Weldmesh Fence**
Scale: 1:20

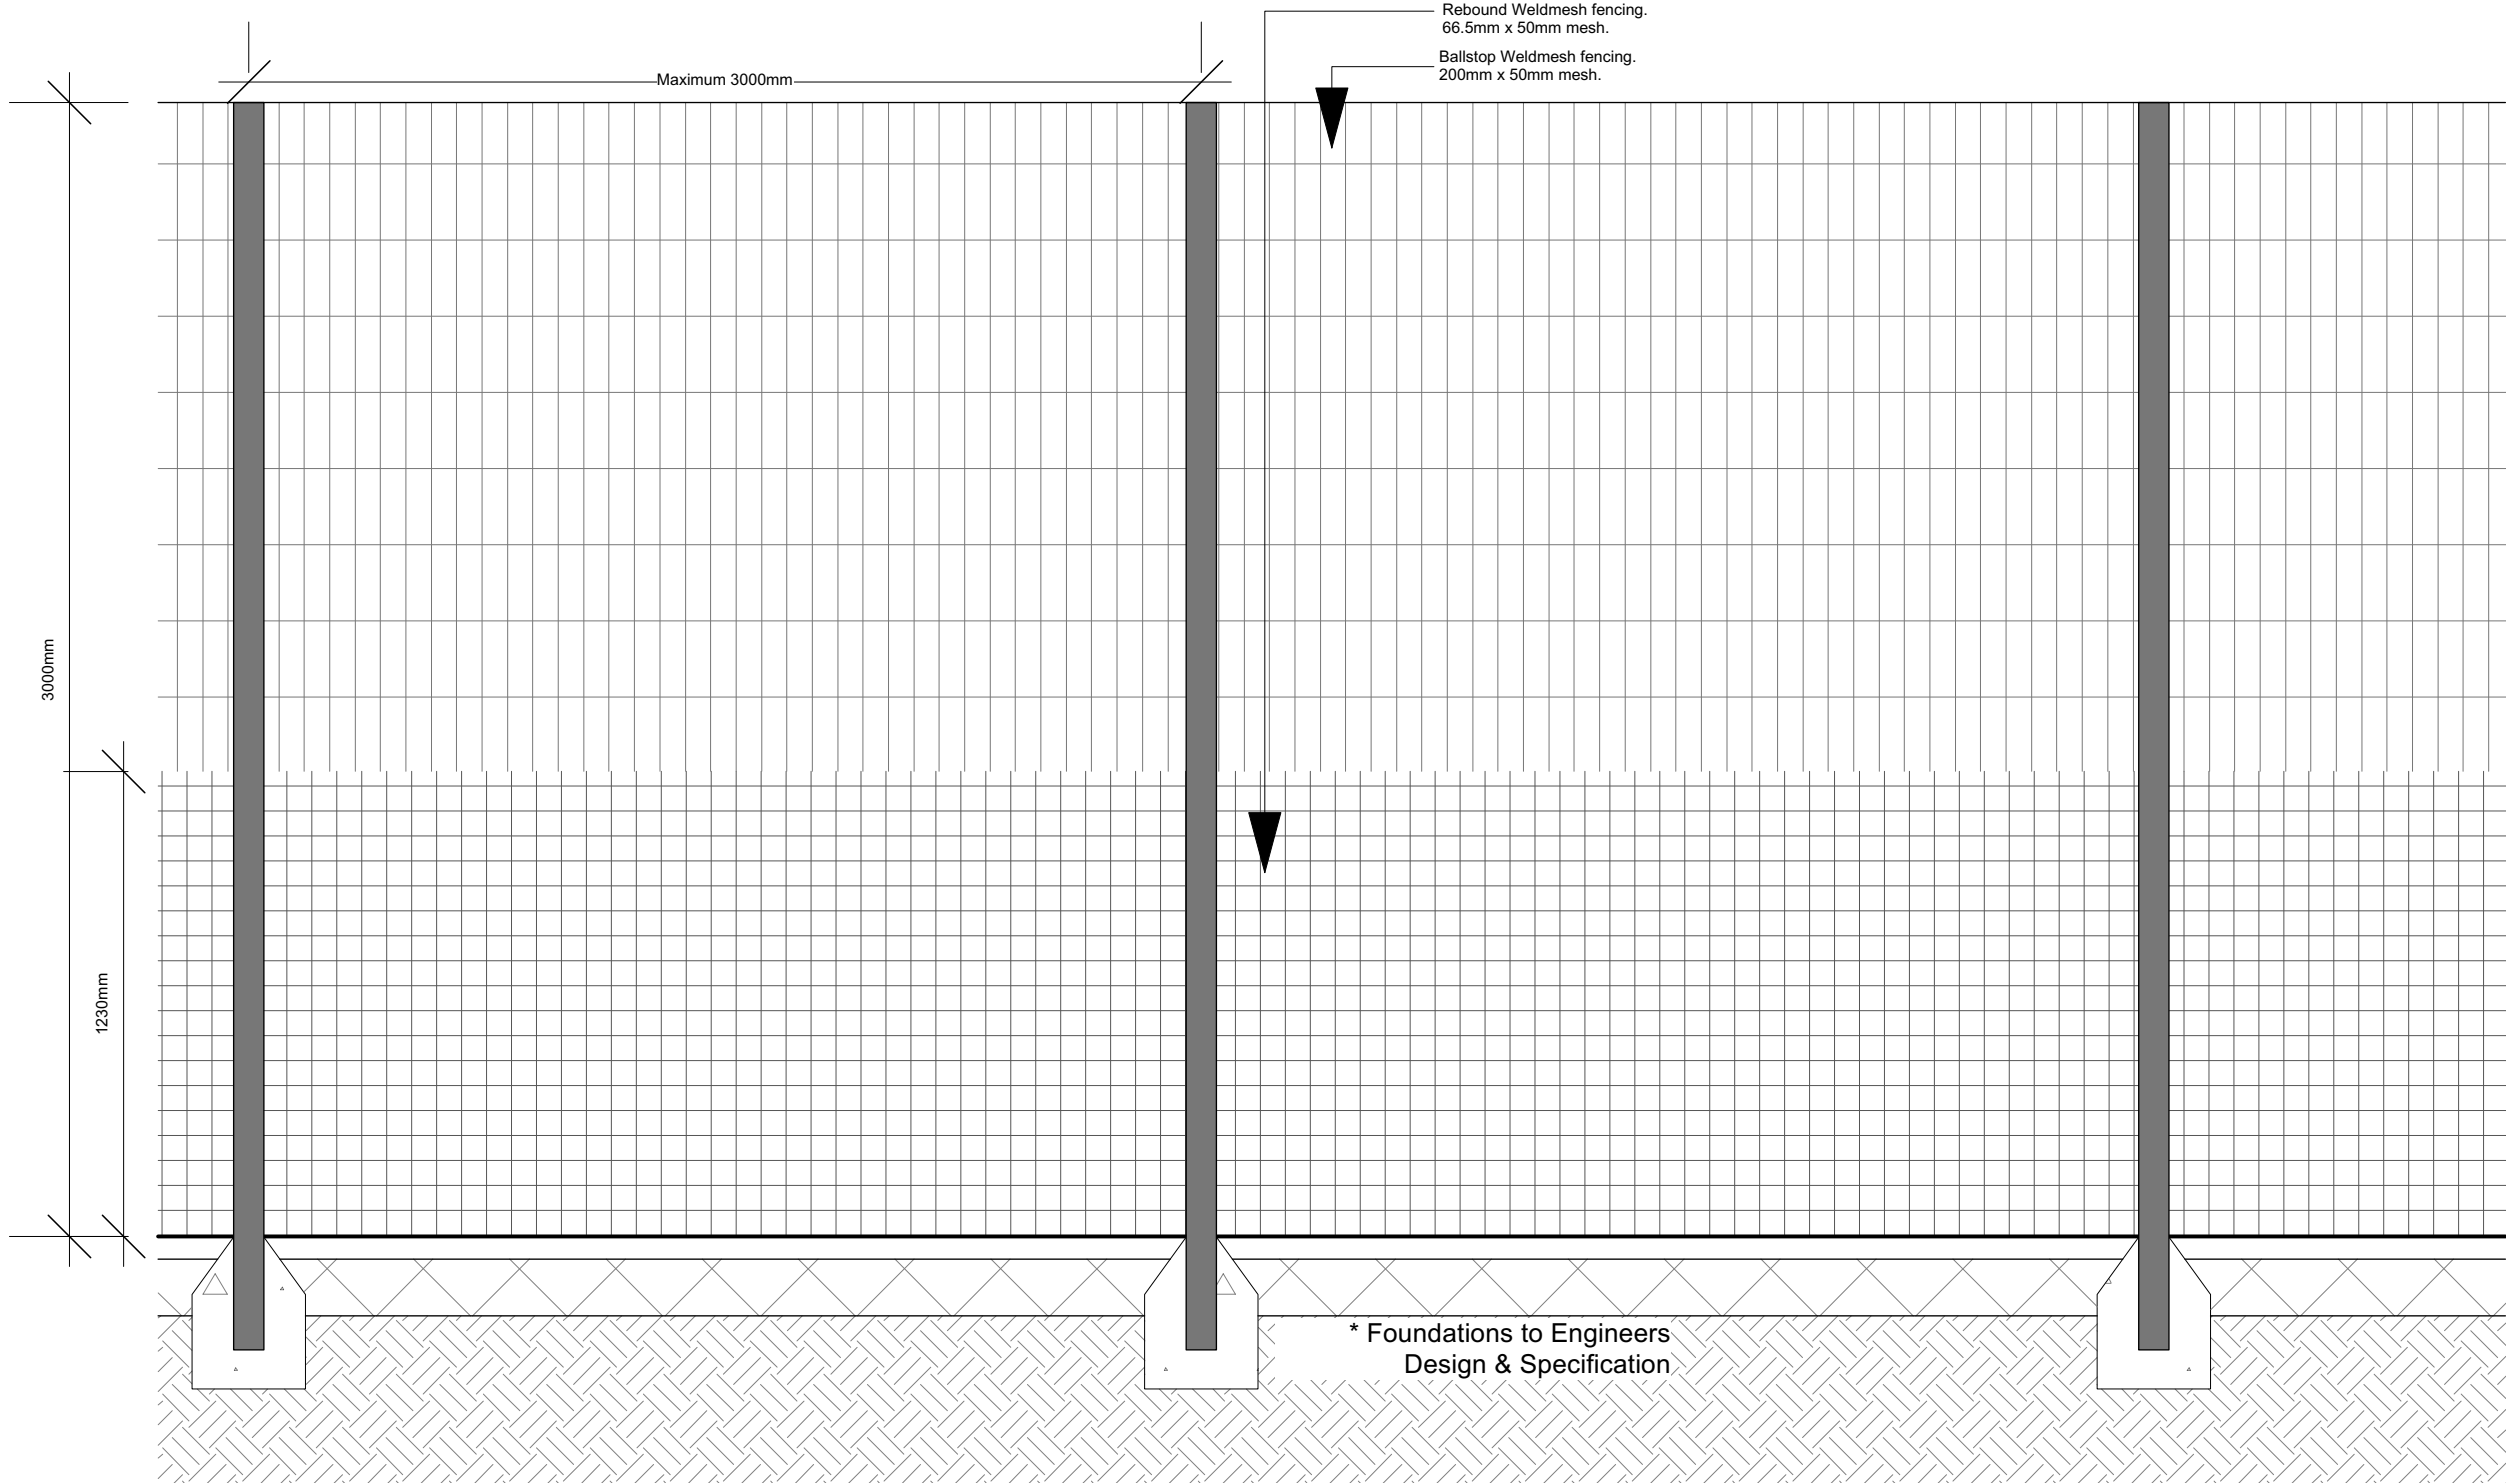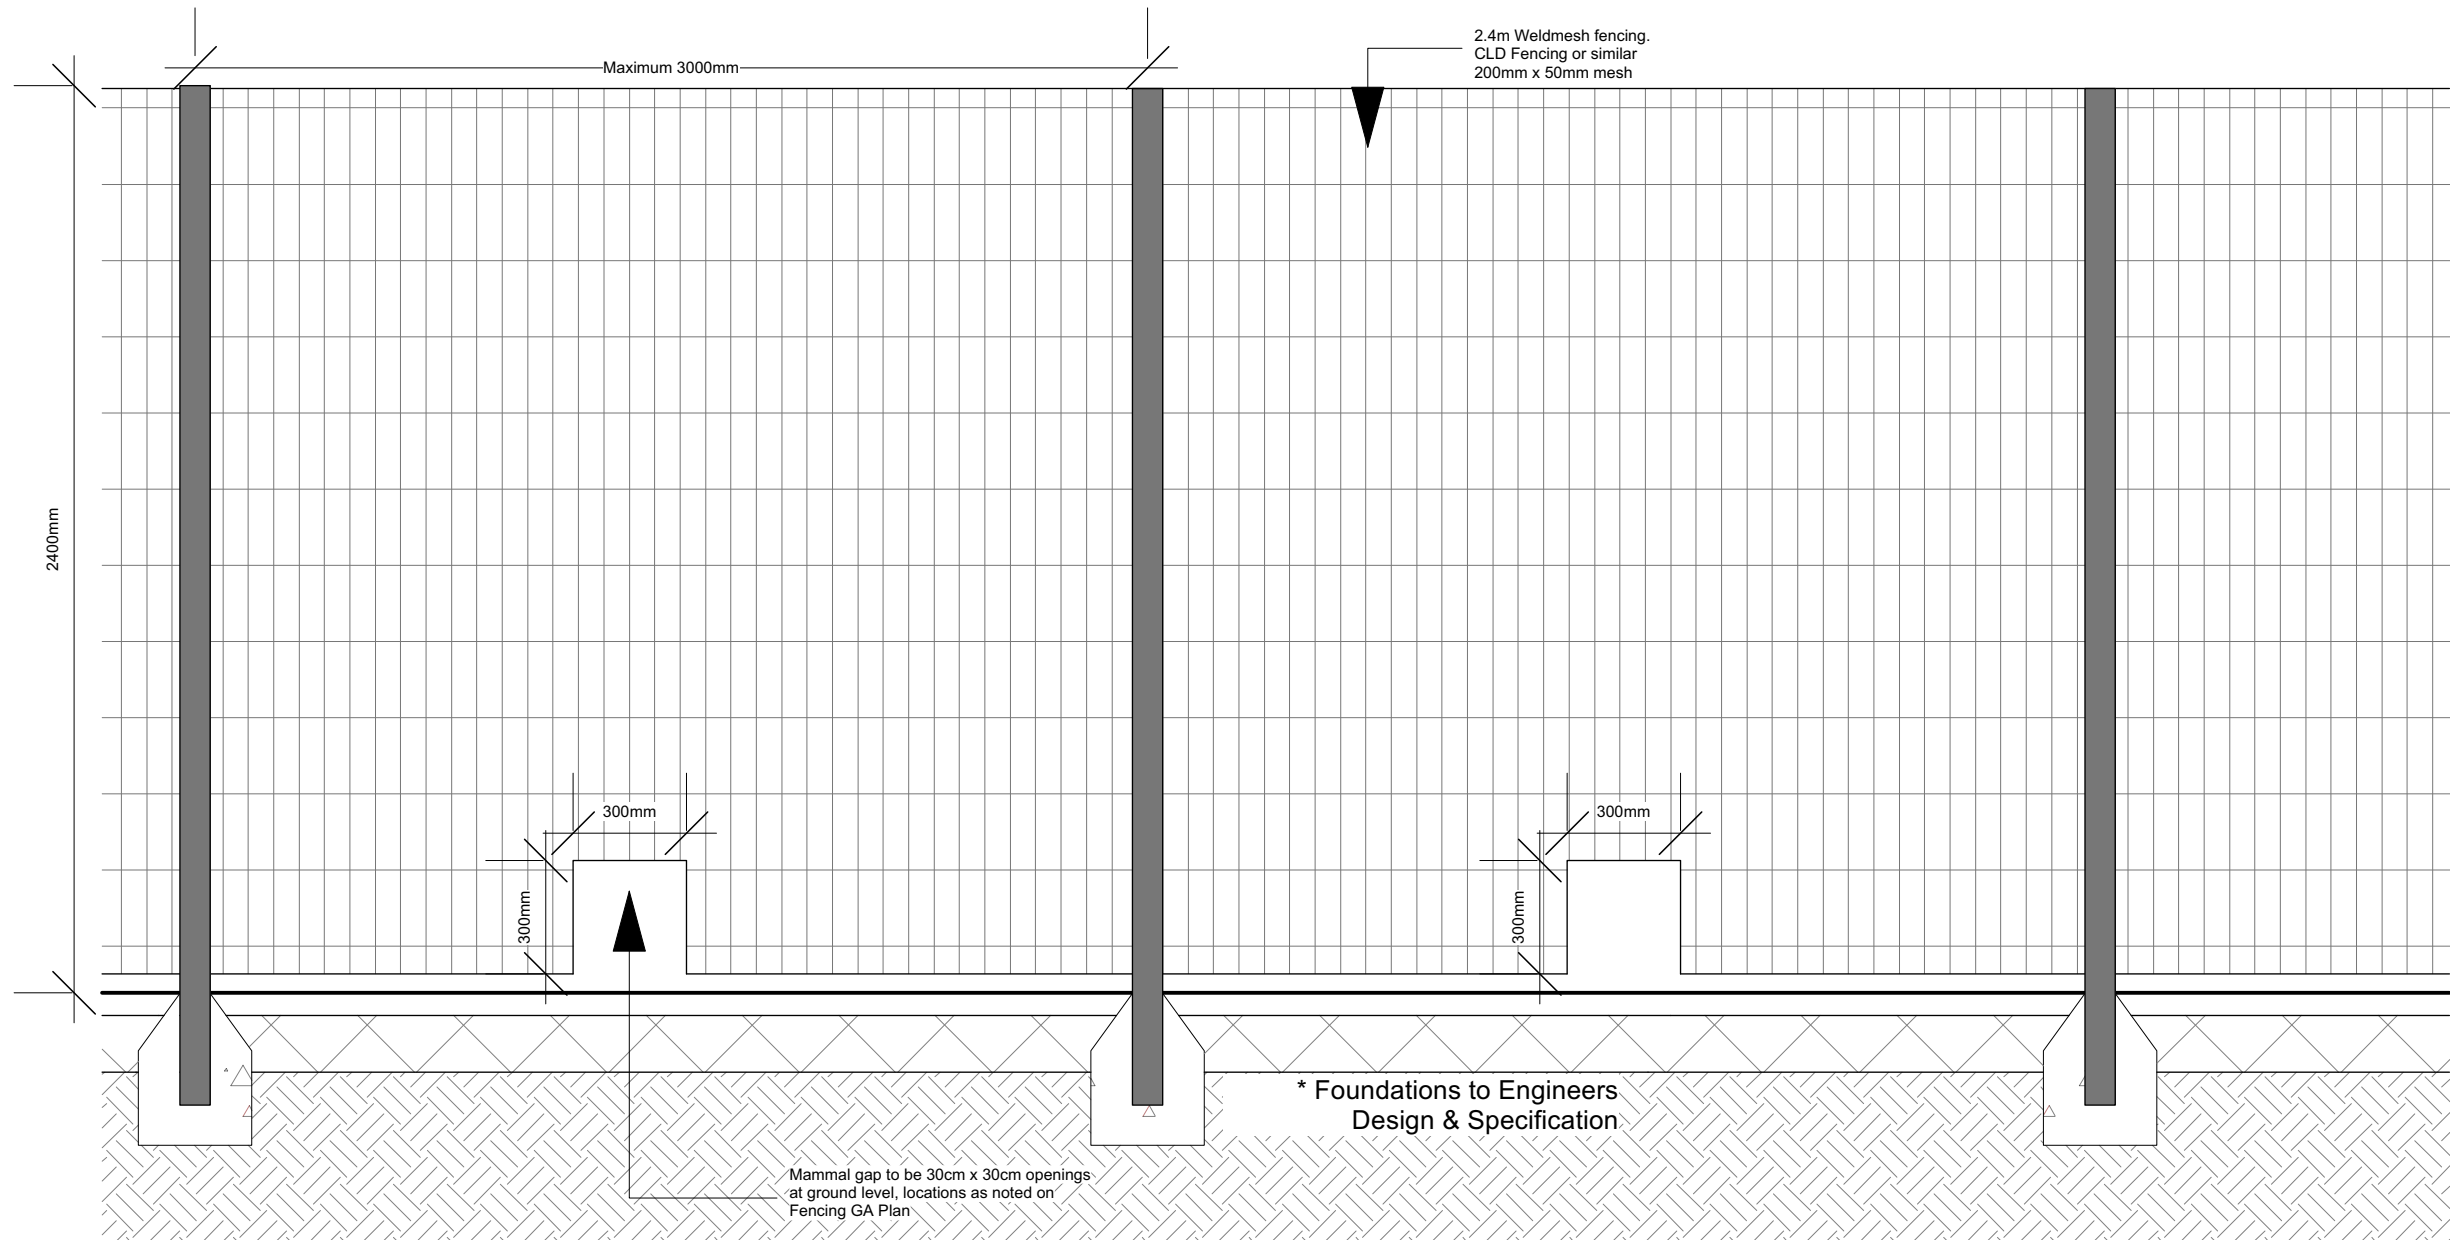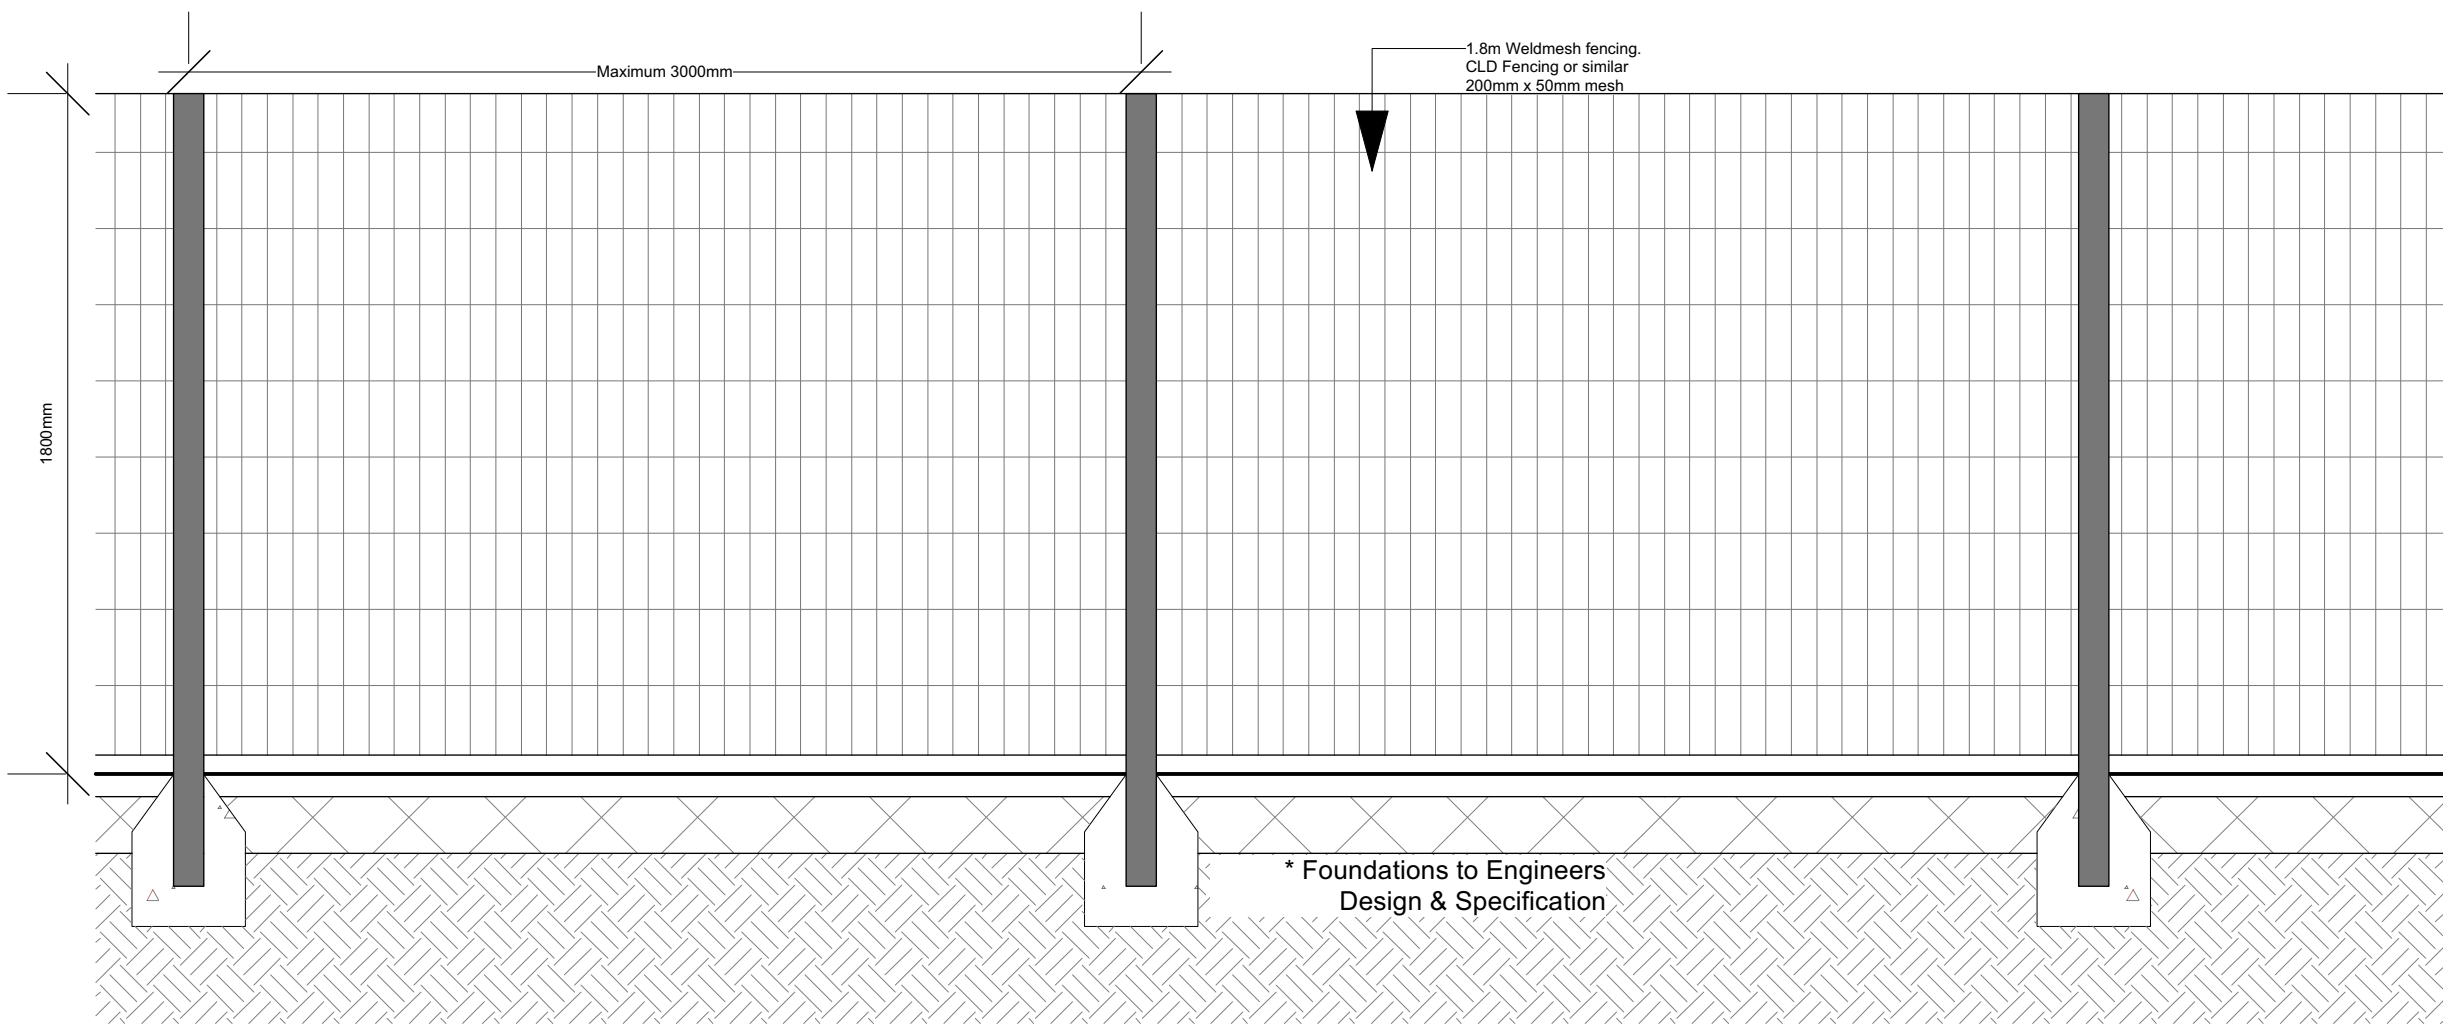

Notes
1. Do not scale from this drawing
2. To be read in conjunction with Project Risk Register REF: XXX
3. To be read in conjunction with all other Landscape Architect's drawings

KEY

RESIDUAL PROJECT RISKS

REVISIONS

SUITABILITY
S2 - FOR PLANNING

ares
LANDSCAPE
ARCHITECTS

Ares Landscape Architects LTD
Formal House
60 St Georges Place
Cheltenham
GL50 3PN
t: 01242 700 931
e: hello@ares.eu.com
w: ares.eu.com

CLIENT :
Bowmer & Kirkland

PROJECT TITLE :
River Academy

DRAWING TITLE :
Fencing Details 1 of 2

DRAWING SCALE : 1:20	DRAWN BY : MH	DRAWN DATE : 06.01.2022
PAPER SIZE : A1	APPROVED BY : JG	ALA PROJECT CODE : ALA691

DRAWING NUMBER : FS0949-ALA-00-XX-DR-L-1011	SUITABILITY : S2	REVISION : P02
---	----------------------------	--------------------------