




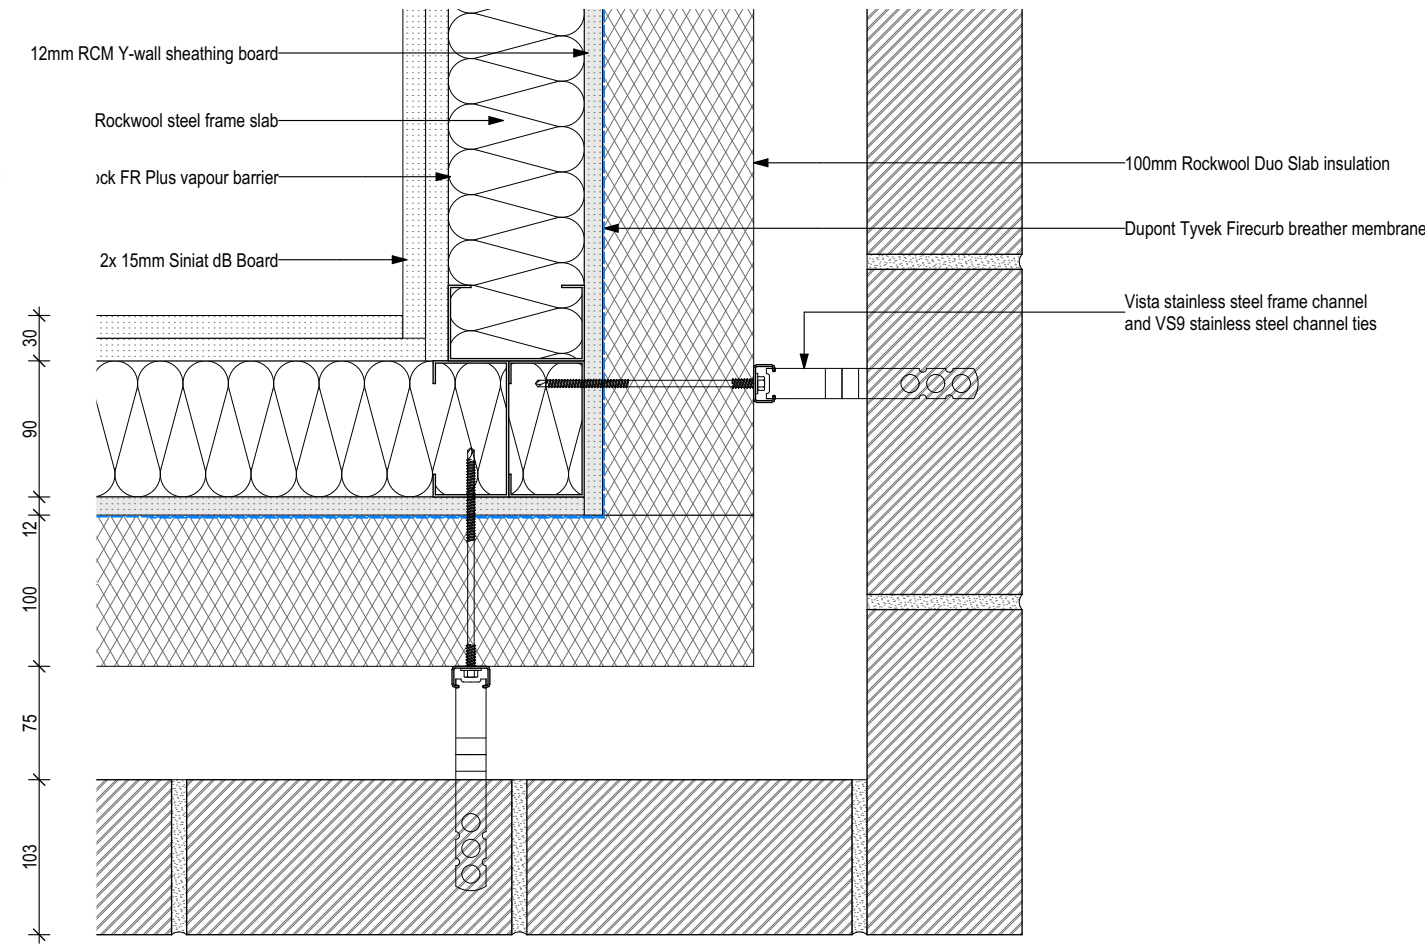


1 External Wall - Corner

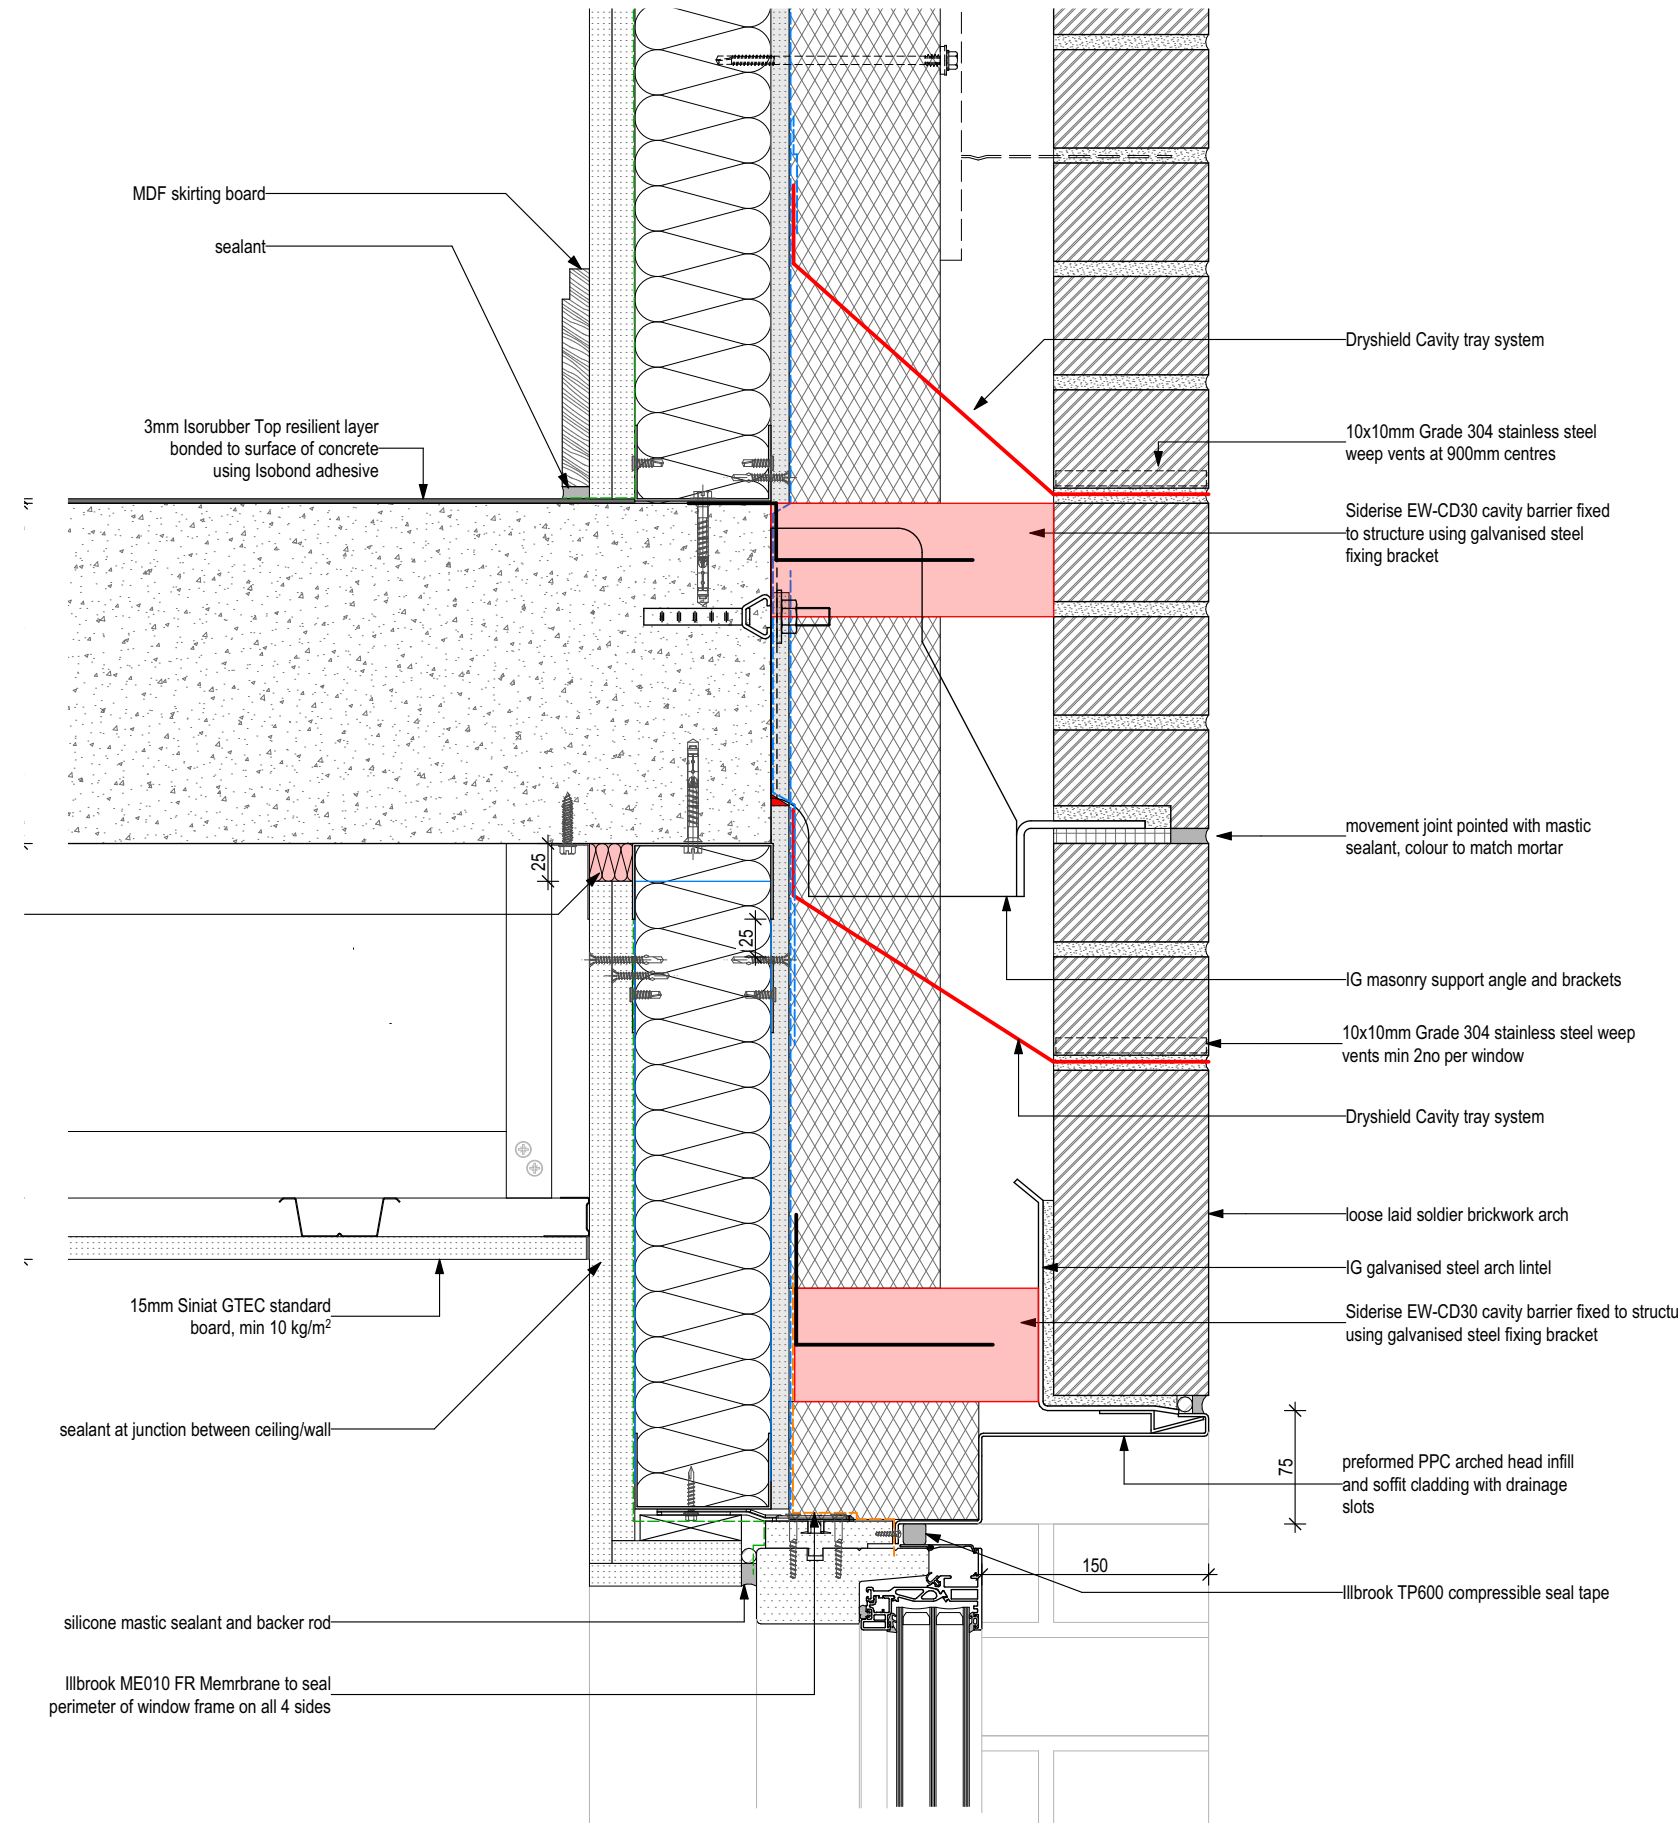


7 Typical Window Head

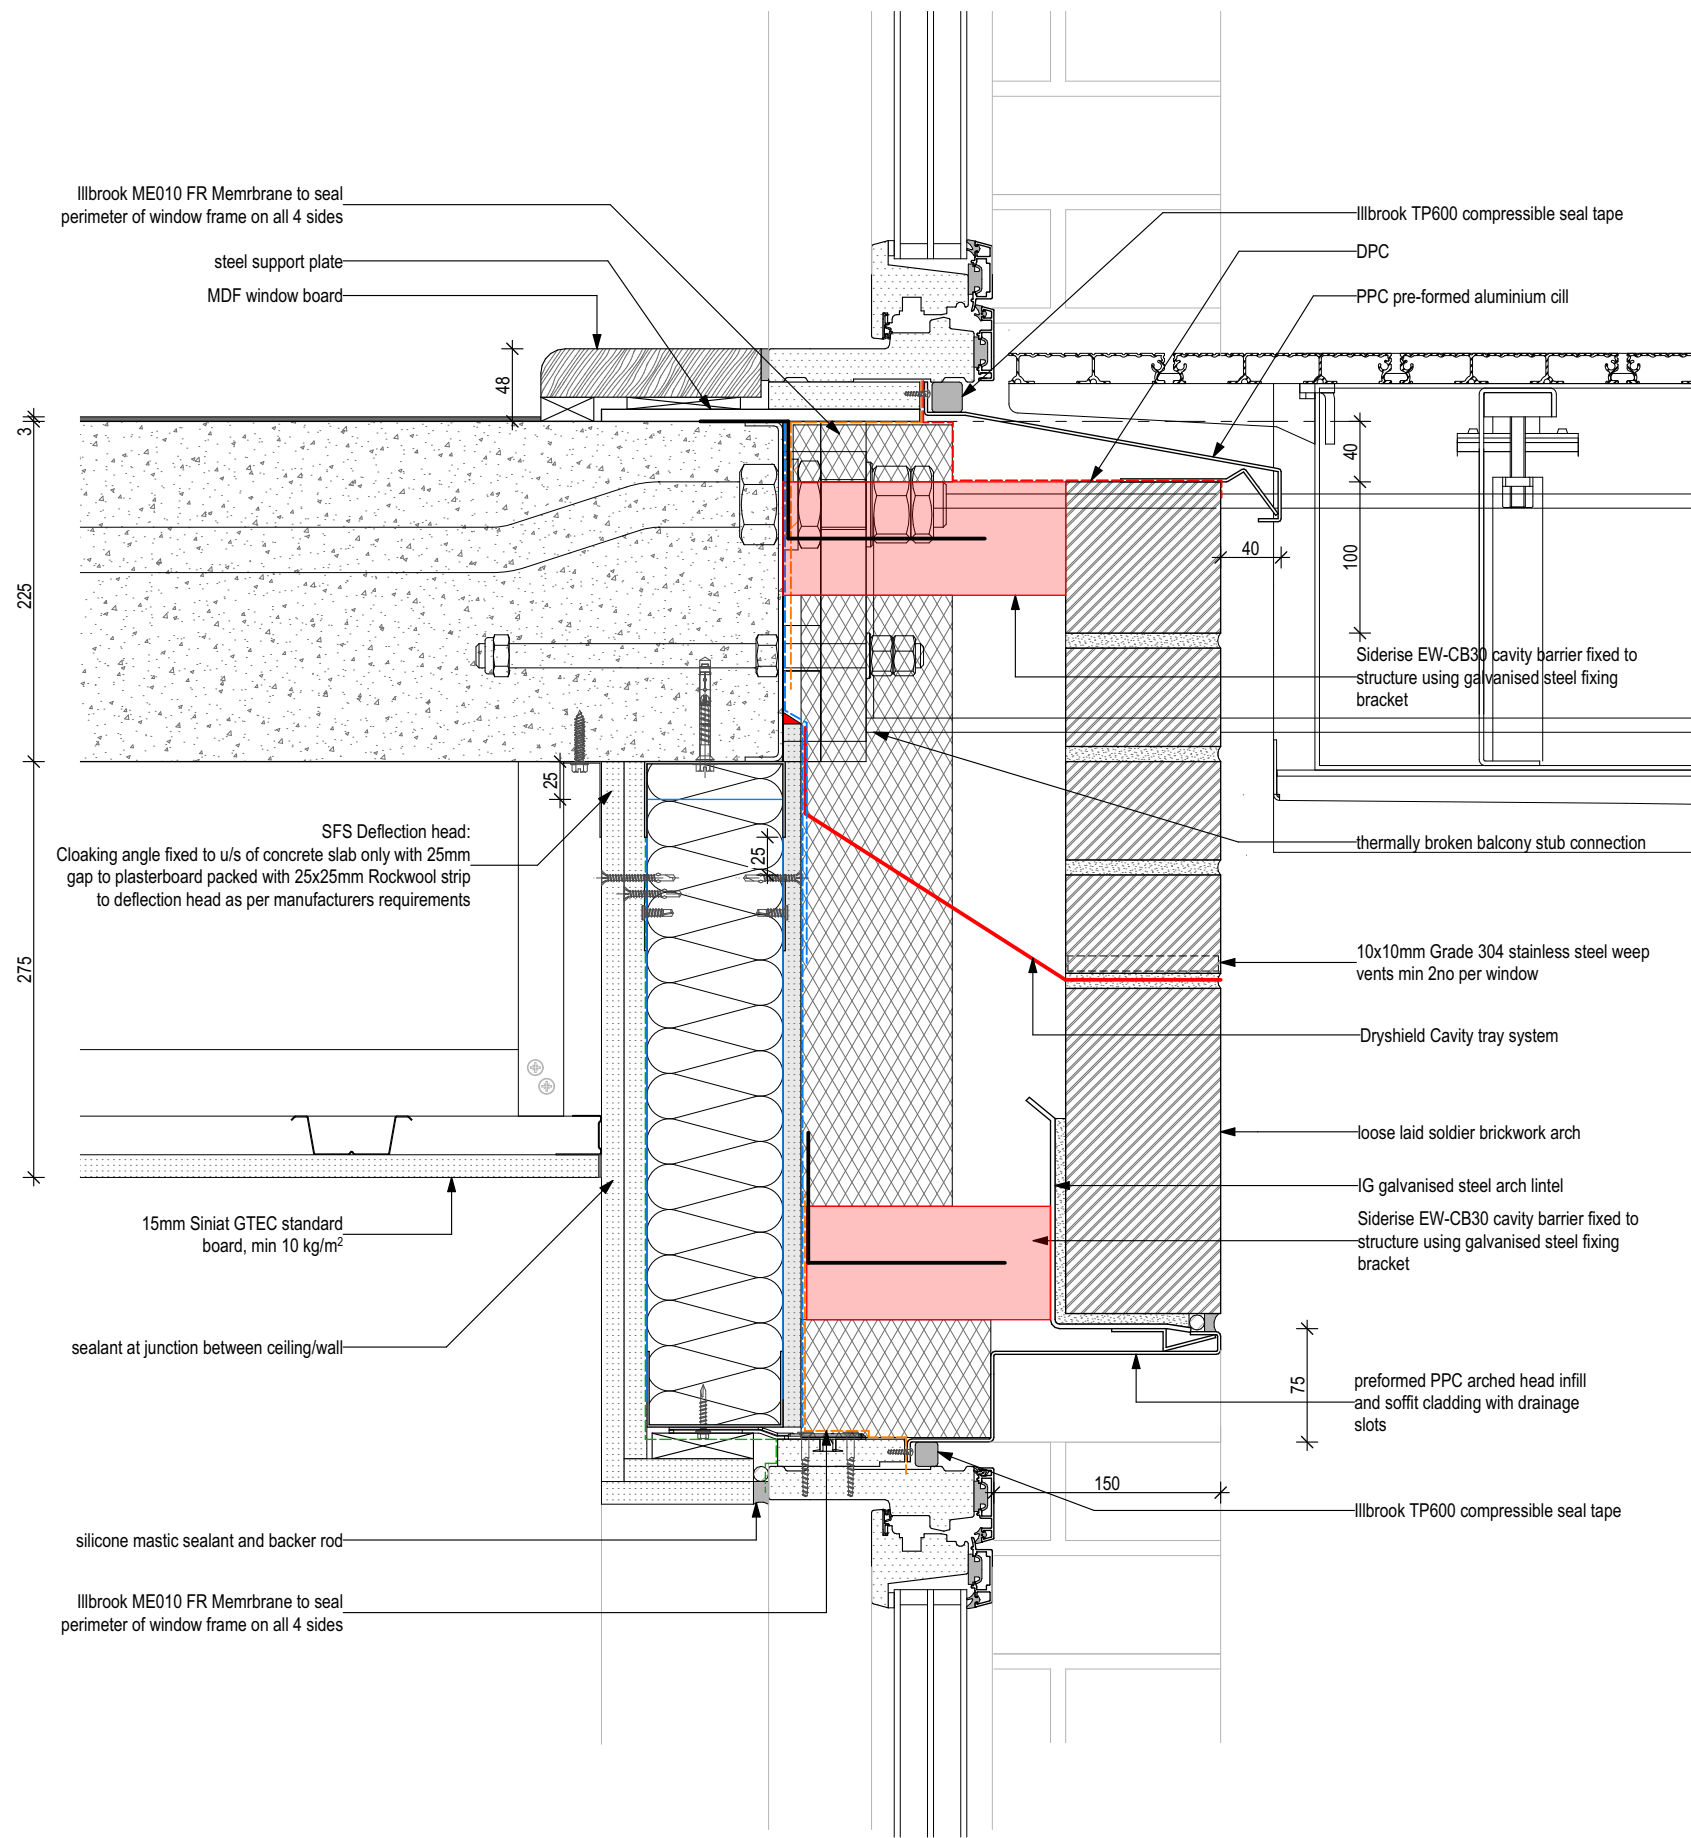


2 Balcony Connection

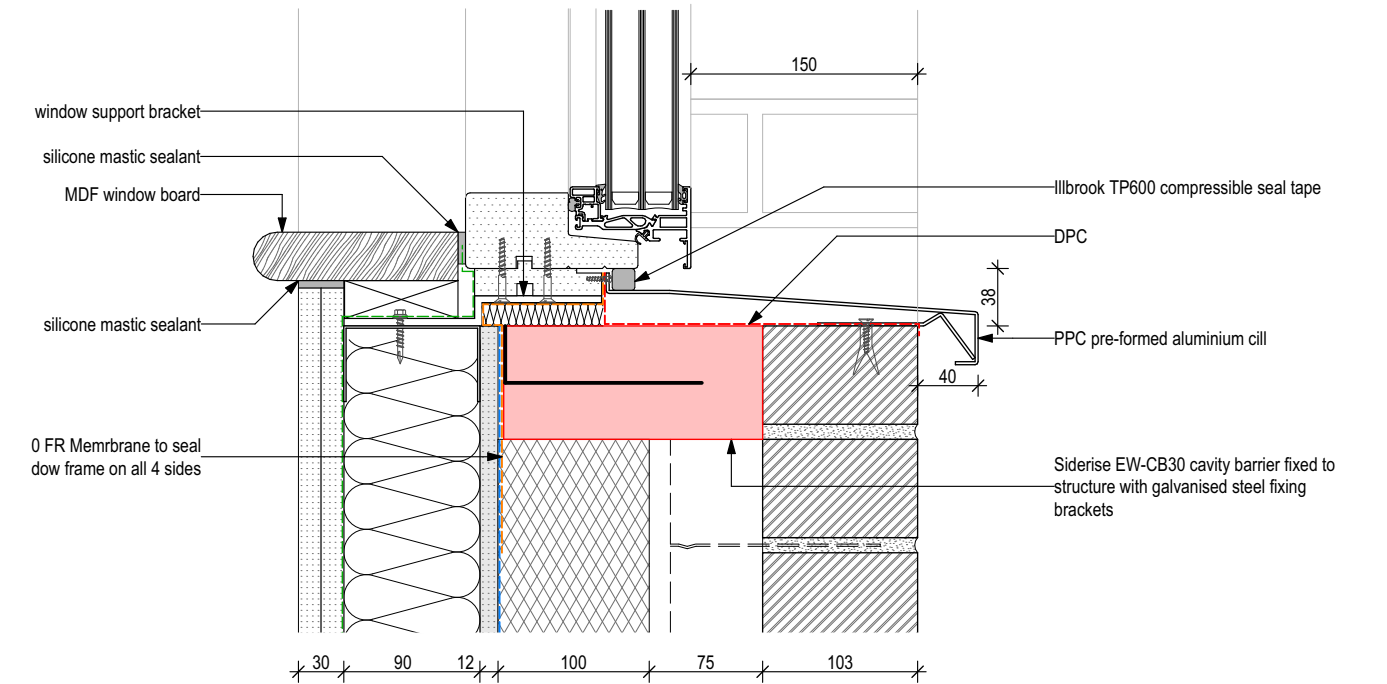


5 Cill Detail - Aluminium

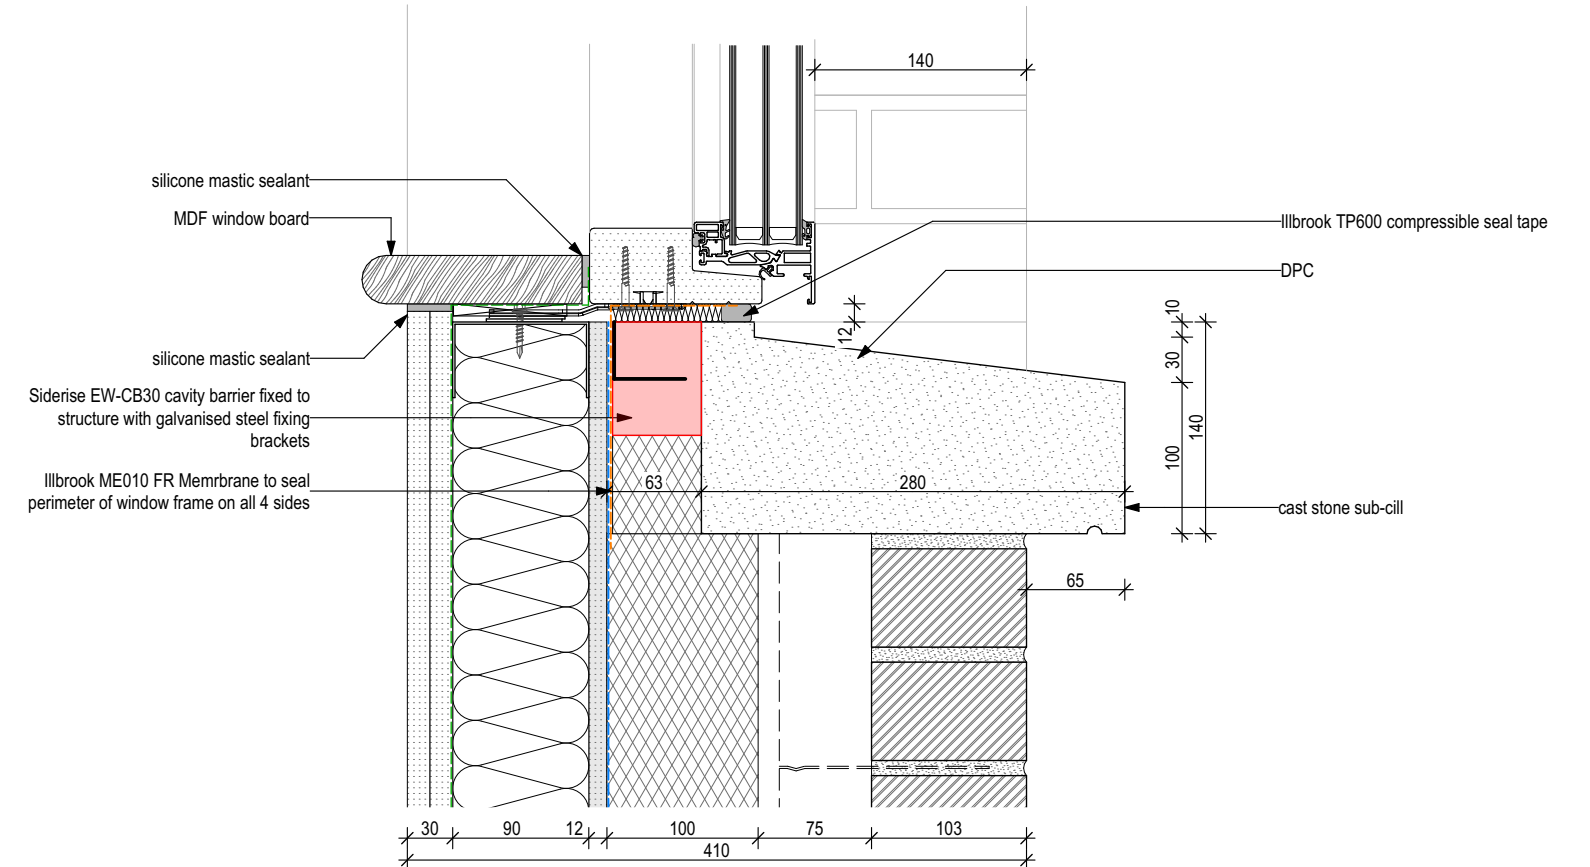

6 Cill Detail - Cast Stone

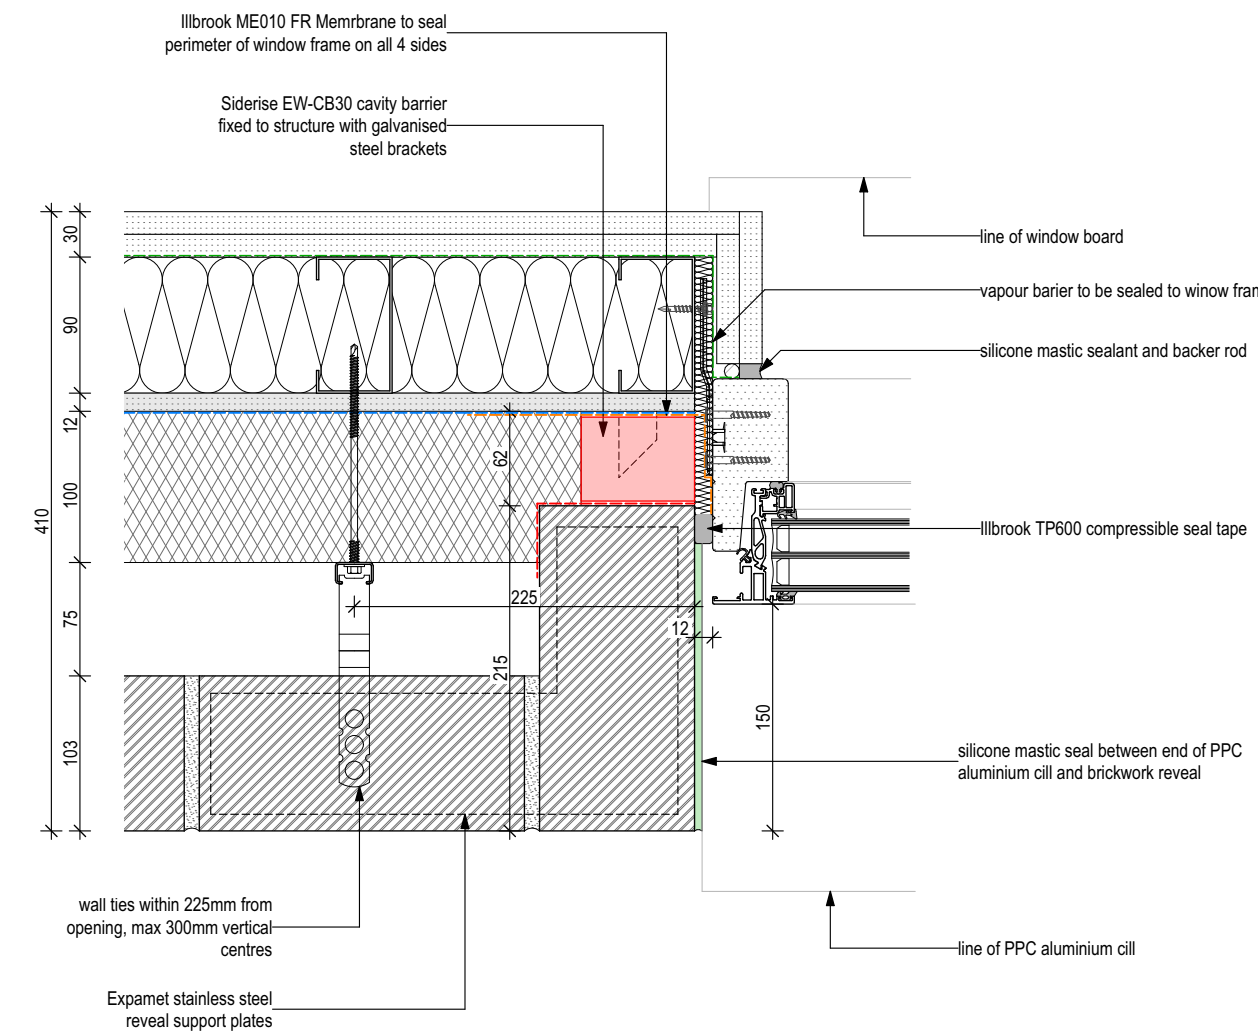

3 Jamb Detail - No Sub Cill

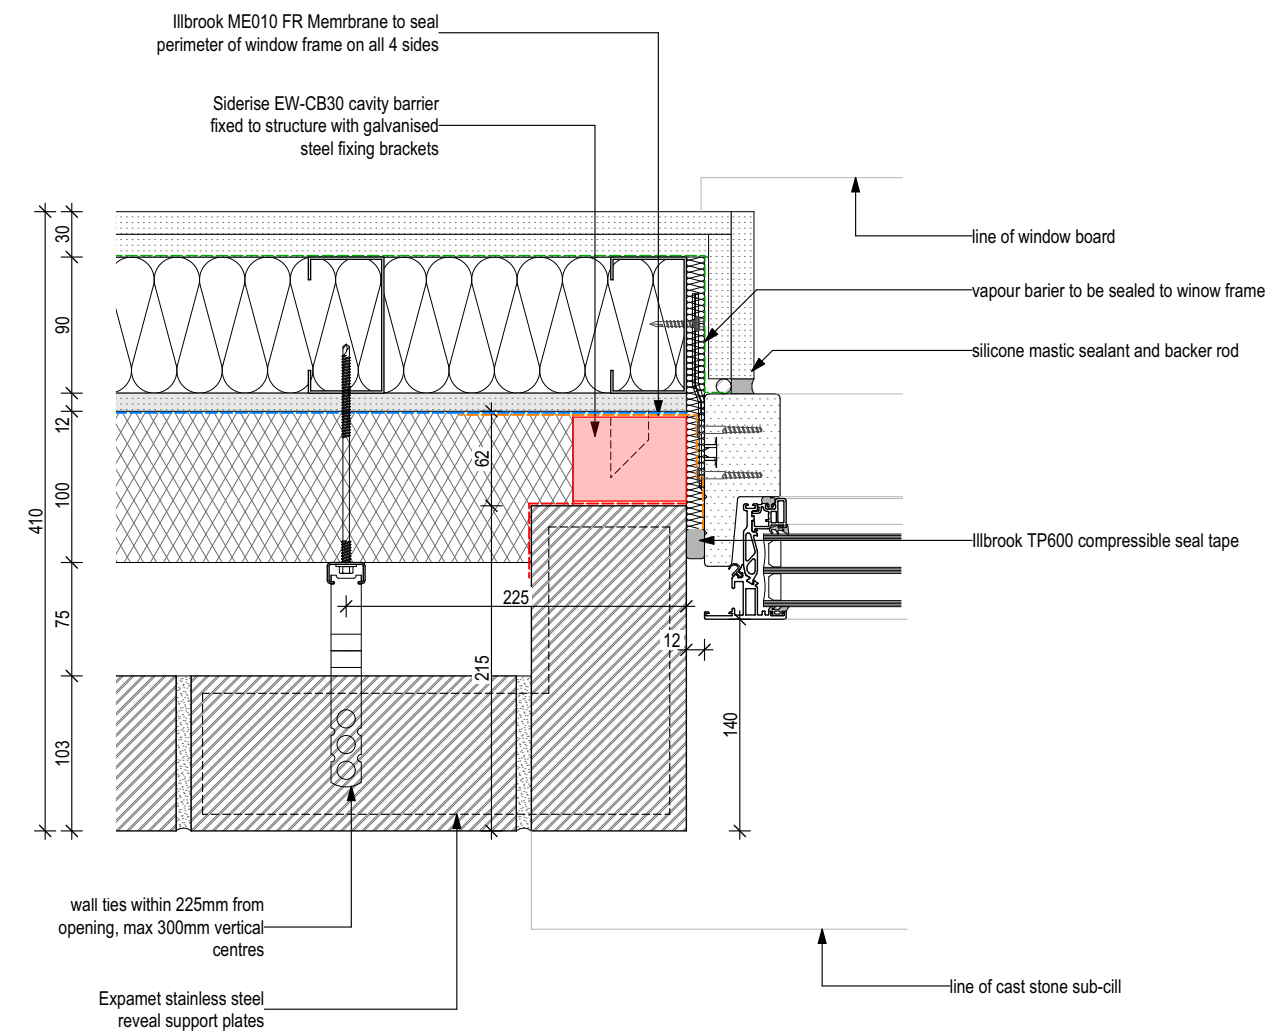

4 Jamb Detail - Stone Sub Cill

This drawing and its design content is copyright © of Symmetry Architecture Ltd. It shall be read in conjunction with all other associated project information. Do not scale. All dimensions to be checked on site. If in doubt ASK. Date printed: 29/07/2024

Safety, Health & Environmental
In addition to the hazards / risk normally associated with the type of works detailed on this drawing, please note the following information:

Notes

Rev	Date	By	Description
P01	29/07/2024	JF	Preliminary Issue



Berkeley
Designed for life

Project
Vastern Road
Reading

Title
Thermal Bridging Details
Sheet 2

Scale 1:5 @ A1 Drawn / Checked JF / JL

Status / Purpose S1 / For Co-ordination Date July 2024

Drawing Number 0453-SYM02-ZZ-ZZ-DR-A-195-X7001 P01 Revision

Project	Originator	Zone	Level	Spec	Rev	Notes	Number
0453-SYM02-ZZ-ZZ-DR-A-195-X7001 P01							